


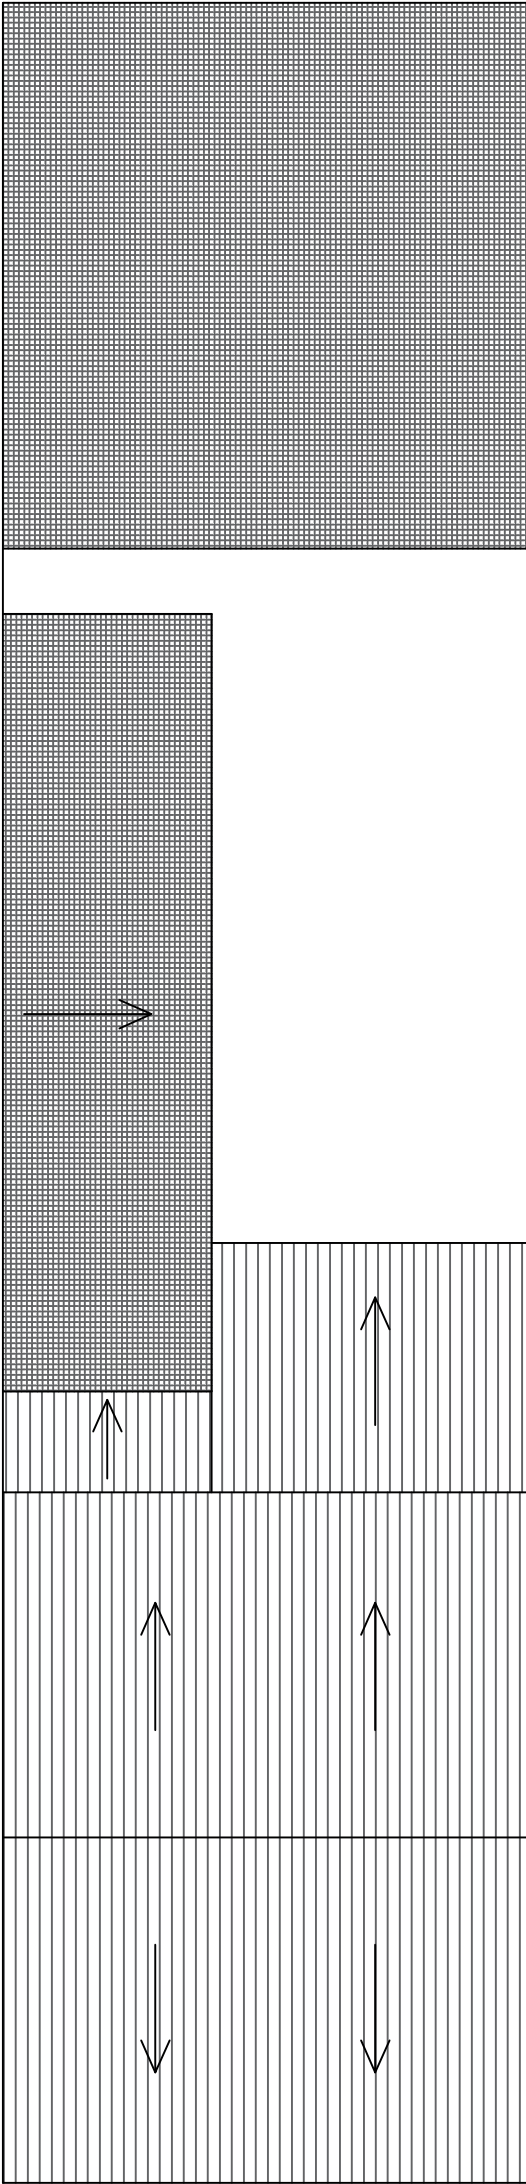


Proposed roof plan

Customer: Mr Ubaid Rustam Khattak
Site address: 258 Kentwood Hill, Reading RG31 6DR
Drawing scale: 1/100
Page number: 7



Existing roof plan

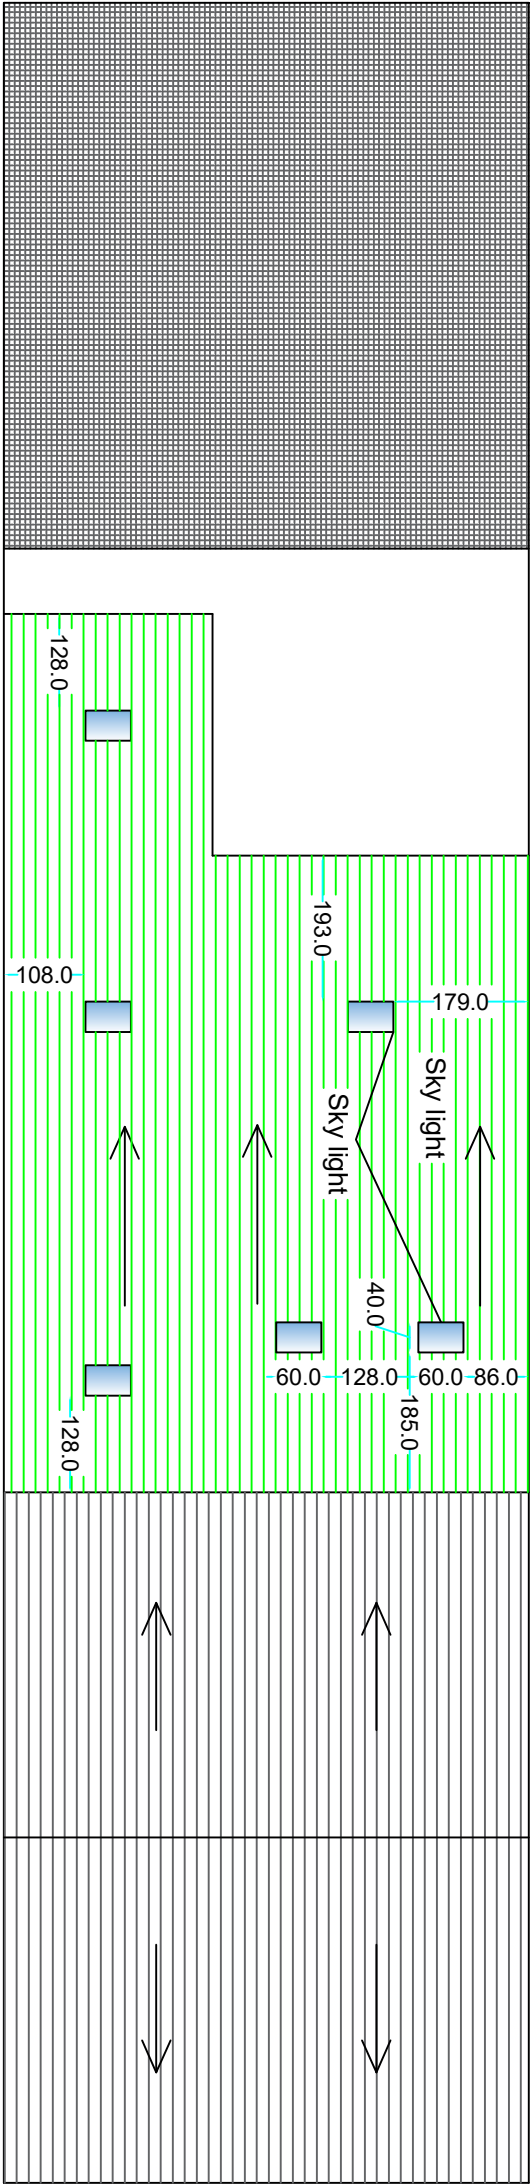

Proposed roof plan