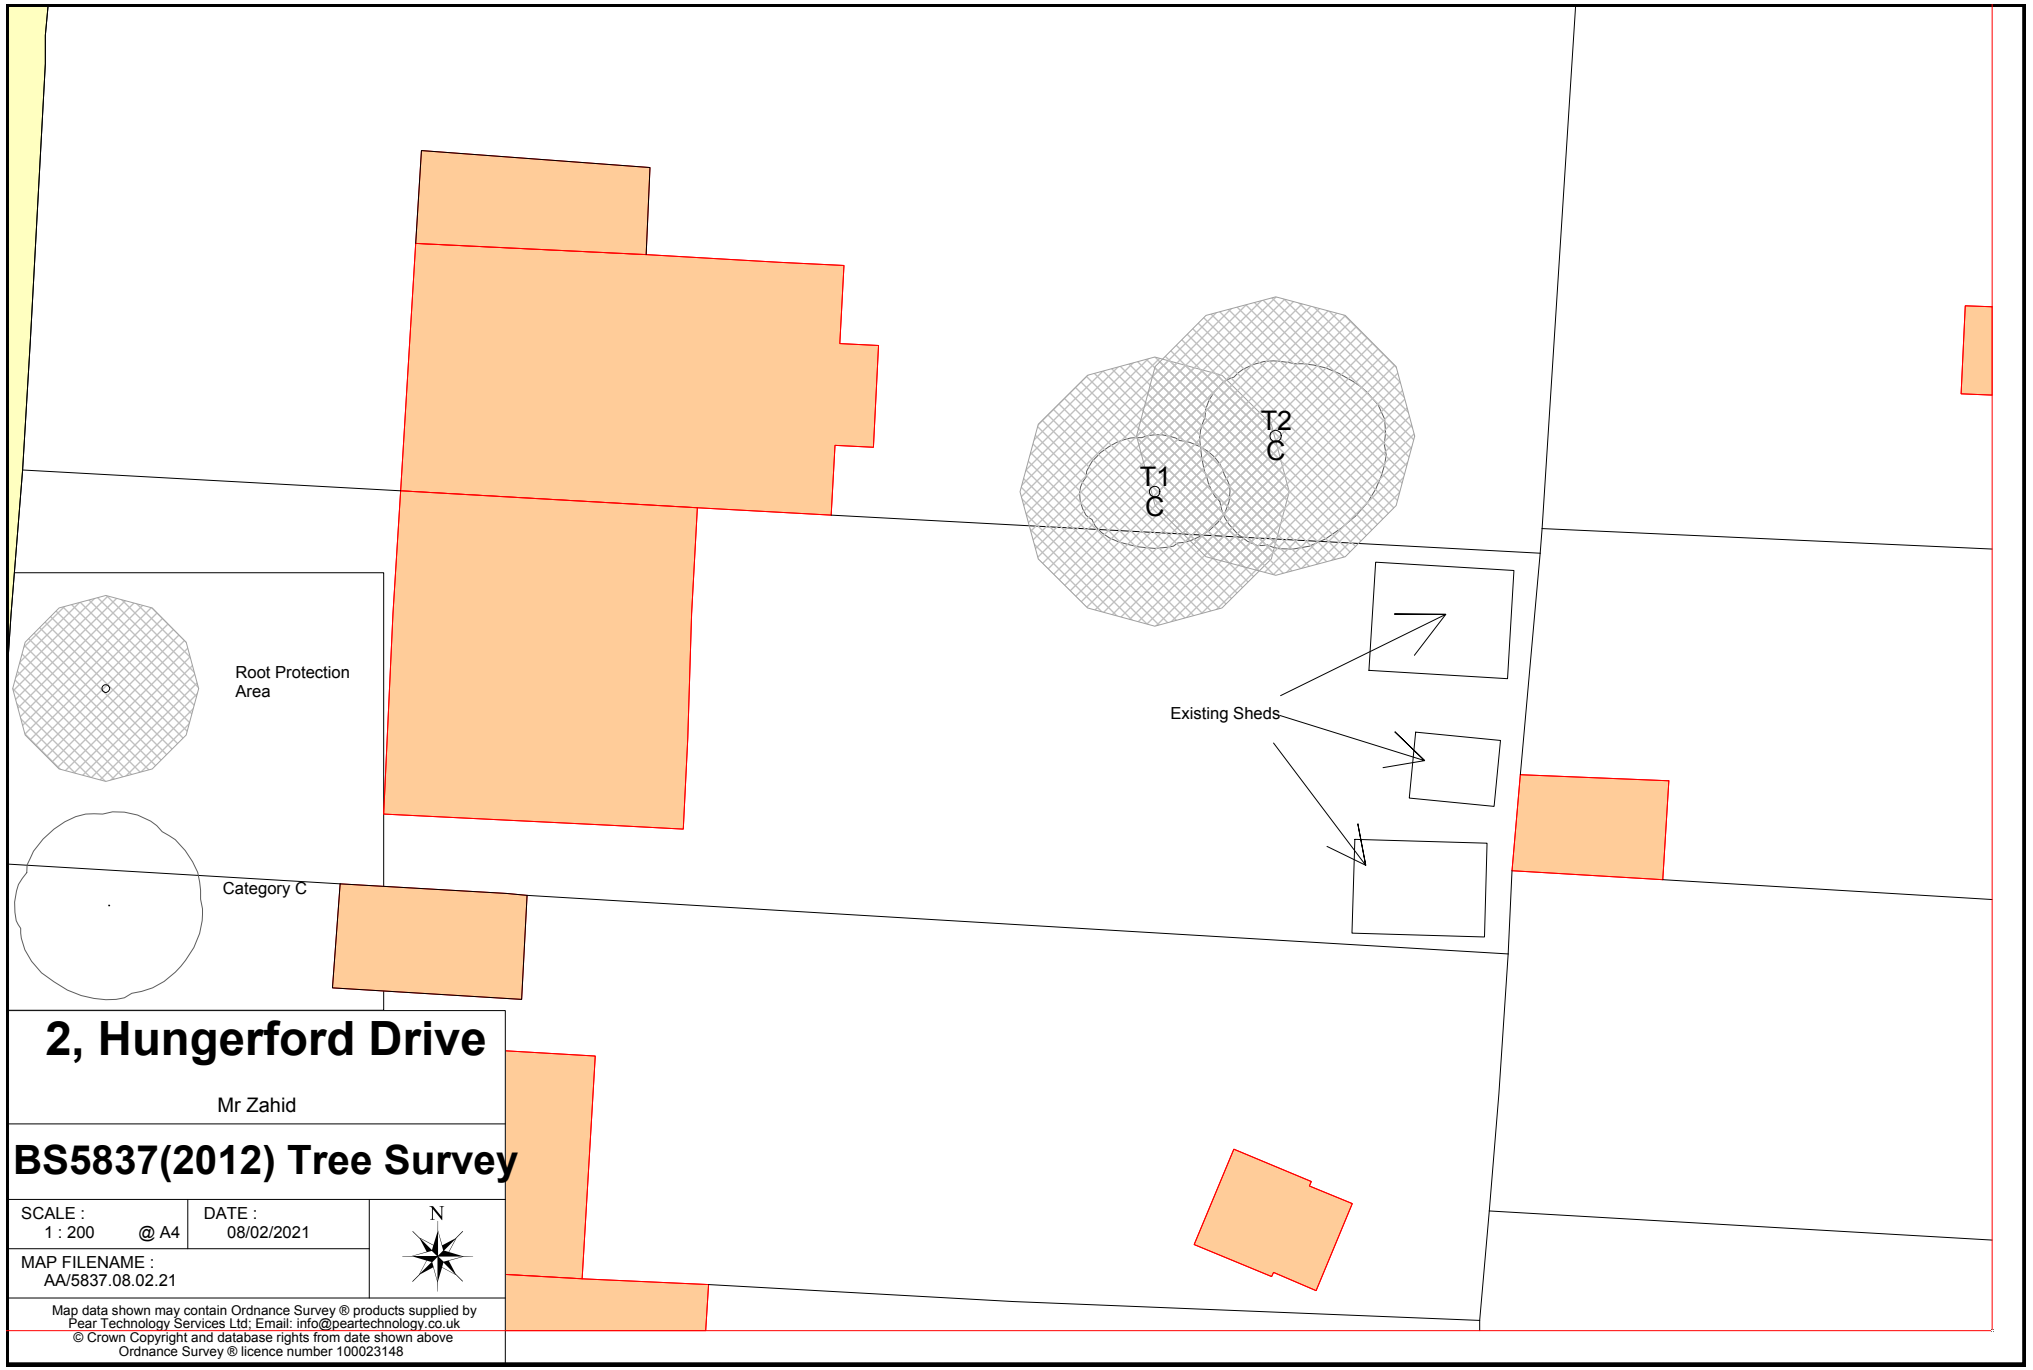


2, Hungerford Drive

Mr Zahid

BS5837(2012) Tree Survey

SCALE :	DATE :	N
1 : 200 @ A4	08/02/2021	
MAP FILENAME : AA/5837.08.02.21		

Map data shown may contain Ordnance Survey ® products supplied by Pear Technology Services Ltd; Email: info@peartechnology.co.uk
© Crown Copyright and database rights from date shown above
Ordnance Survey ® licence number 100023148