© This drawing is the sole copyright of Archytas Ltd and no part may be reproduced without their written consent.
ONLY SCALE FROM THIS DRAWING FOR THE PURPOSES OF DETERMINING A PLANNING APPLICATION
All dimensions are to be checked on site.
This drawing is to be read in conjunction with all relevant consultants information.

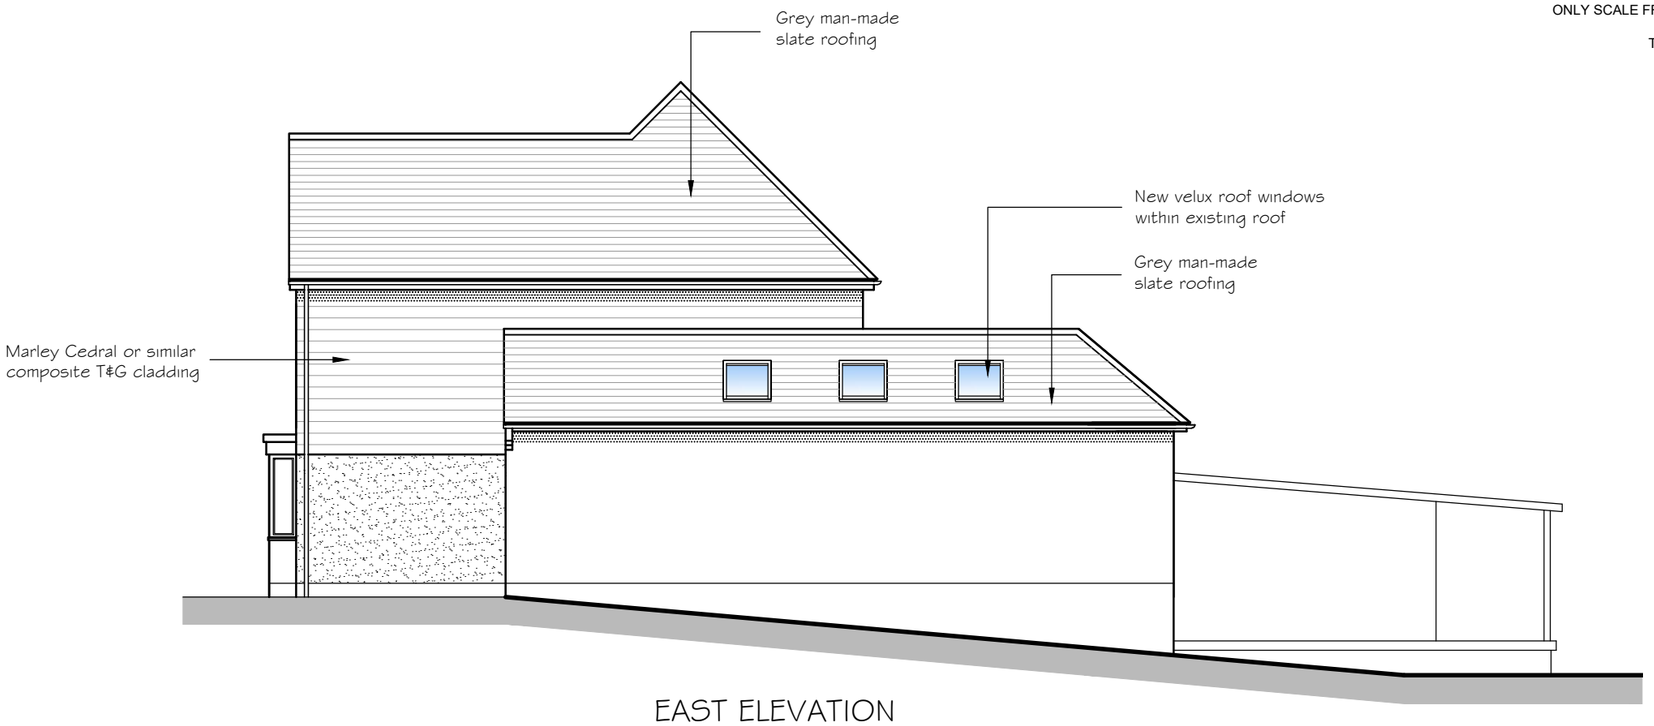

EAST ELEVATION

NORTH ELEVATION

No.	Revision	Date
A.	Roof extension over garage omitted	08.11.21

Project Proposed extensions and alterations 120, Chapel Hill, Tilehurst, Reading, RG31 5DH	Project No AL 01559	Drg No 07 / Rev A
Drawing Title Proposed East and North Elevations	Scale 1:100 @ A3	Drawn by CG
	Date Sept 2021	

Rowan Lodge Φ Southend Road Φ Southend Bradfield Φ RG7 6ES
tel: 0118 9745100 Φ e-mail: enquiries@archytas.co.uk
Architectural Design Services Φ Planning Φ Building Design Φ Surveying
New Build Φ Extensions Φ Residential and Commercial Φ Listed Buildings
archytas