


23 Cambridge Street, Reading, RG1 7PA

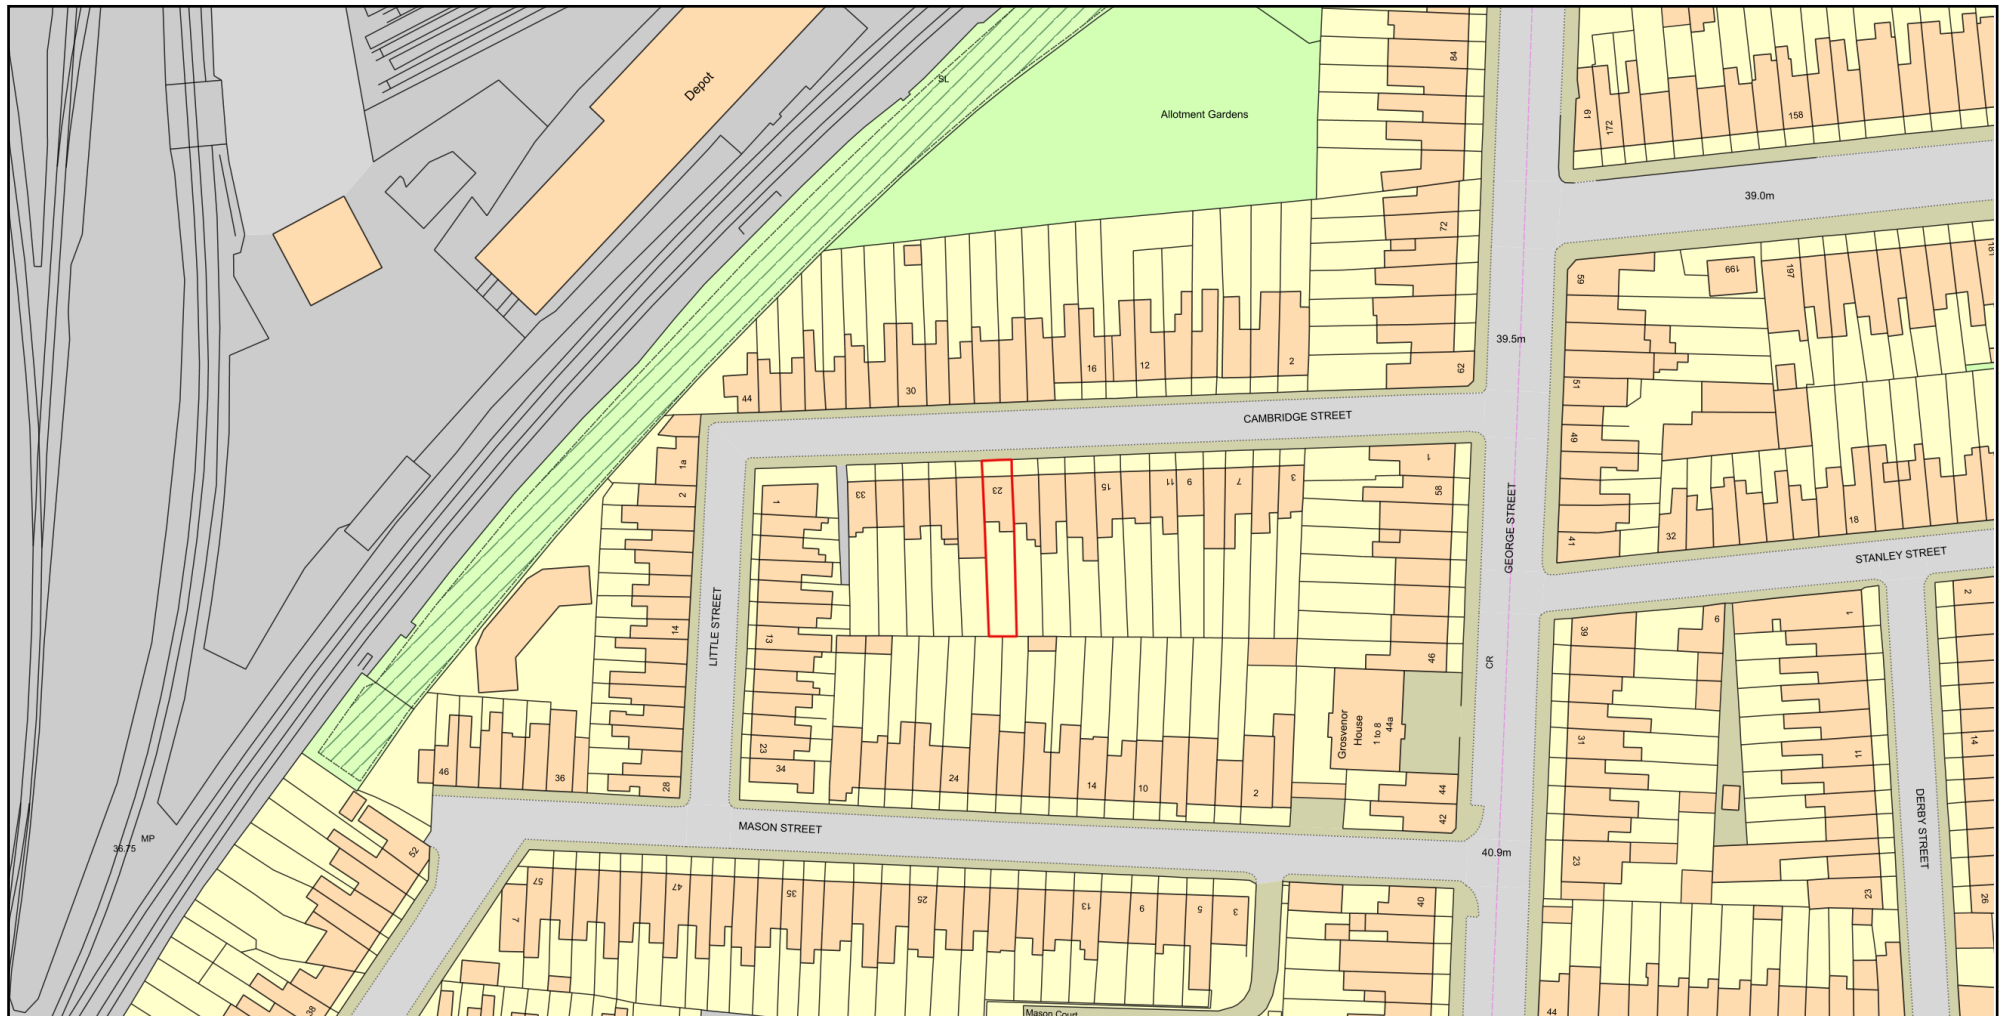

Plan Produced for: J. Simmons

Date Produced: 08 Mar 2021

Plan Reference Number: TQRQM21067125559976

Scale: 1:1250 @ A4

© Crown copyright and database rights 2019 OS 100042766