



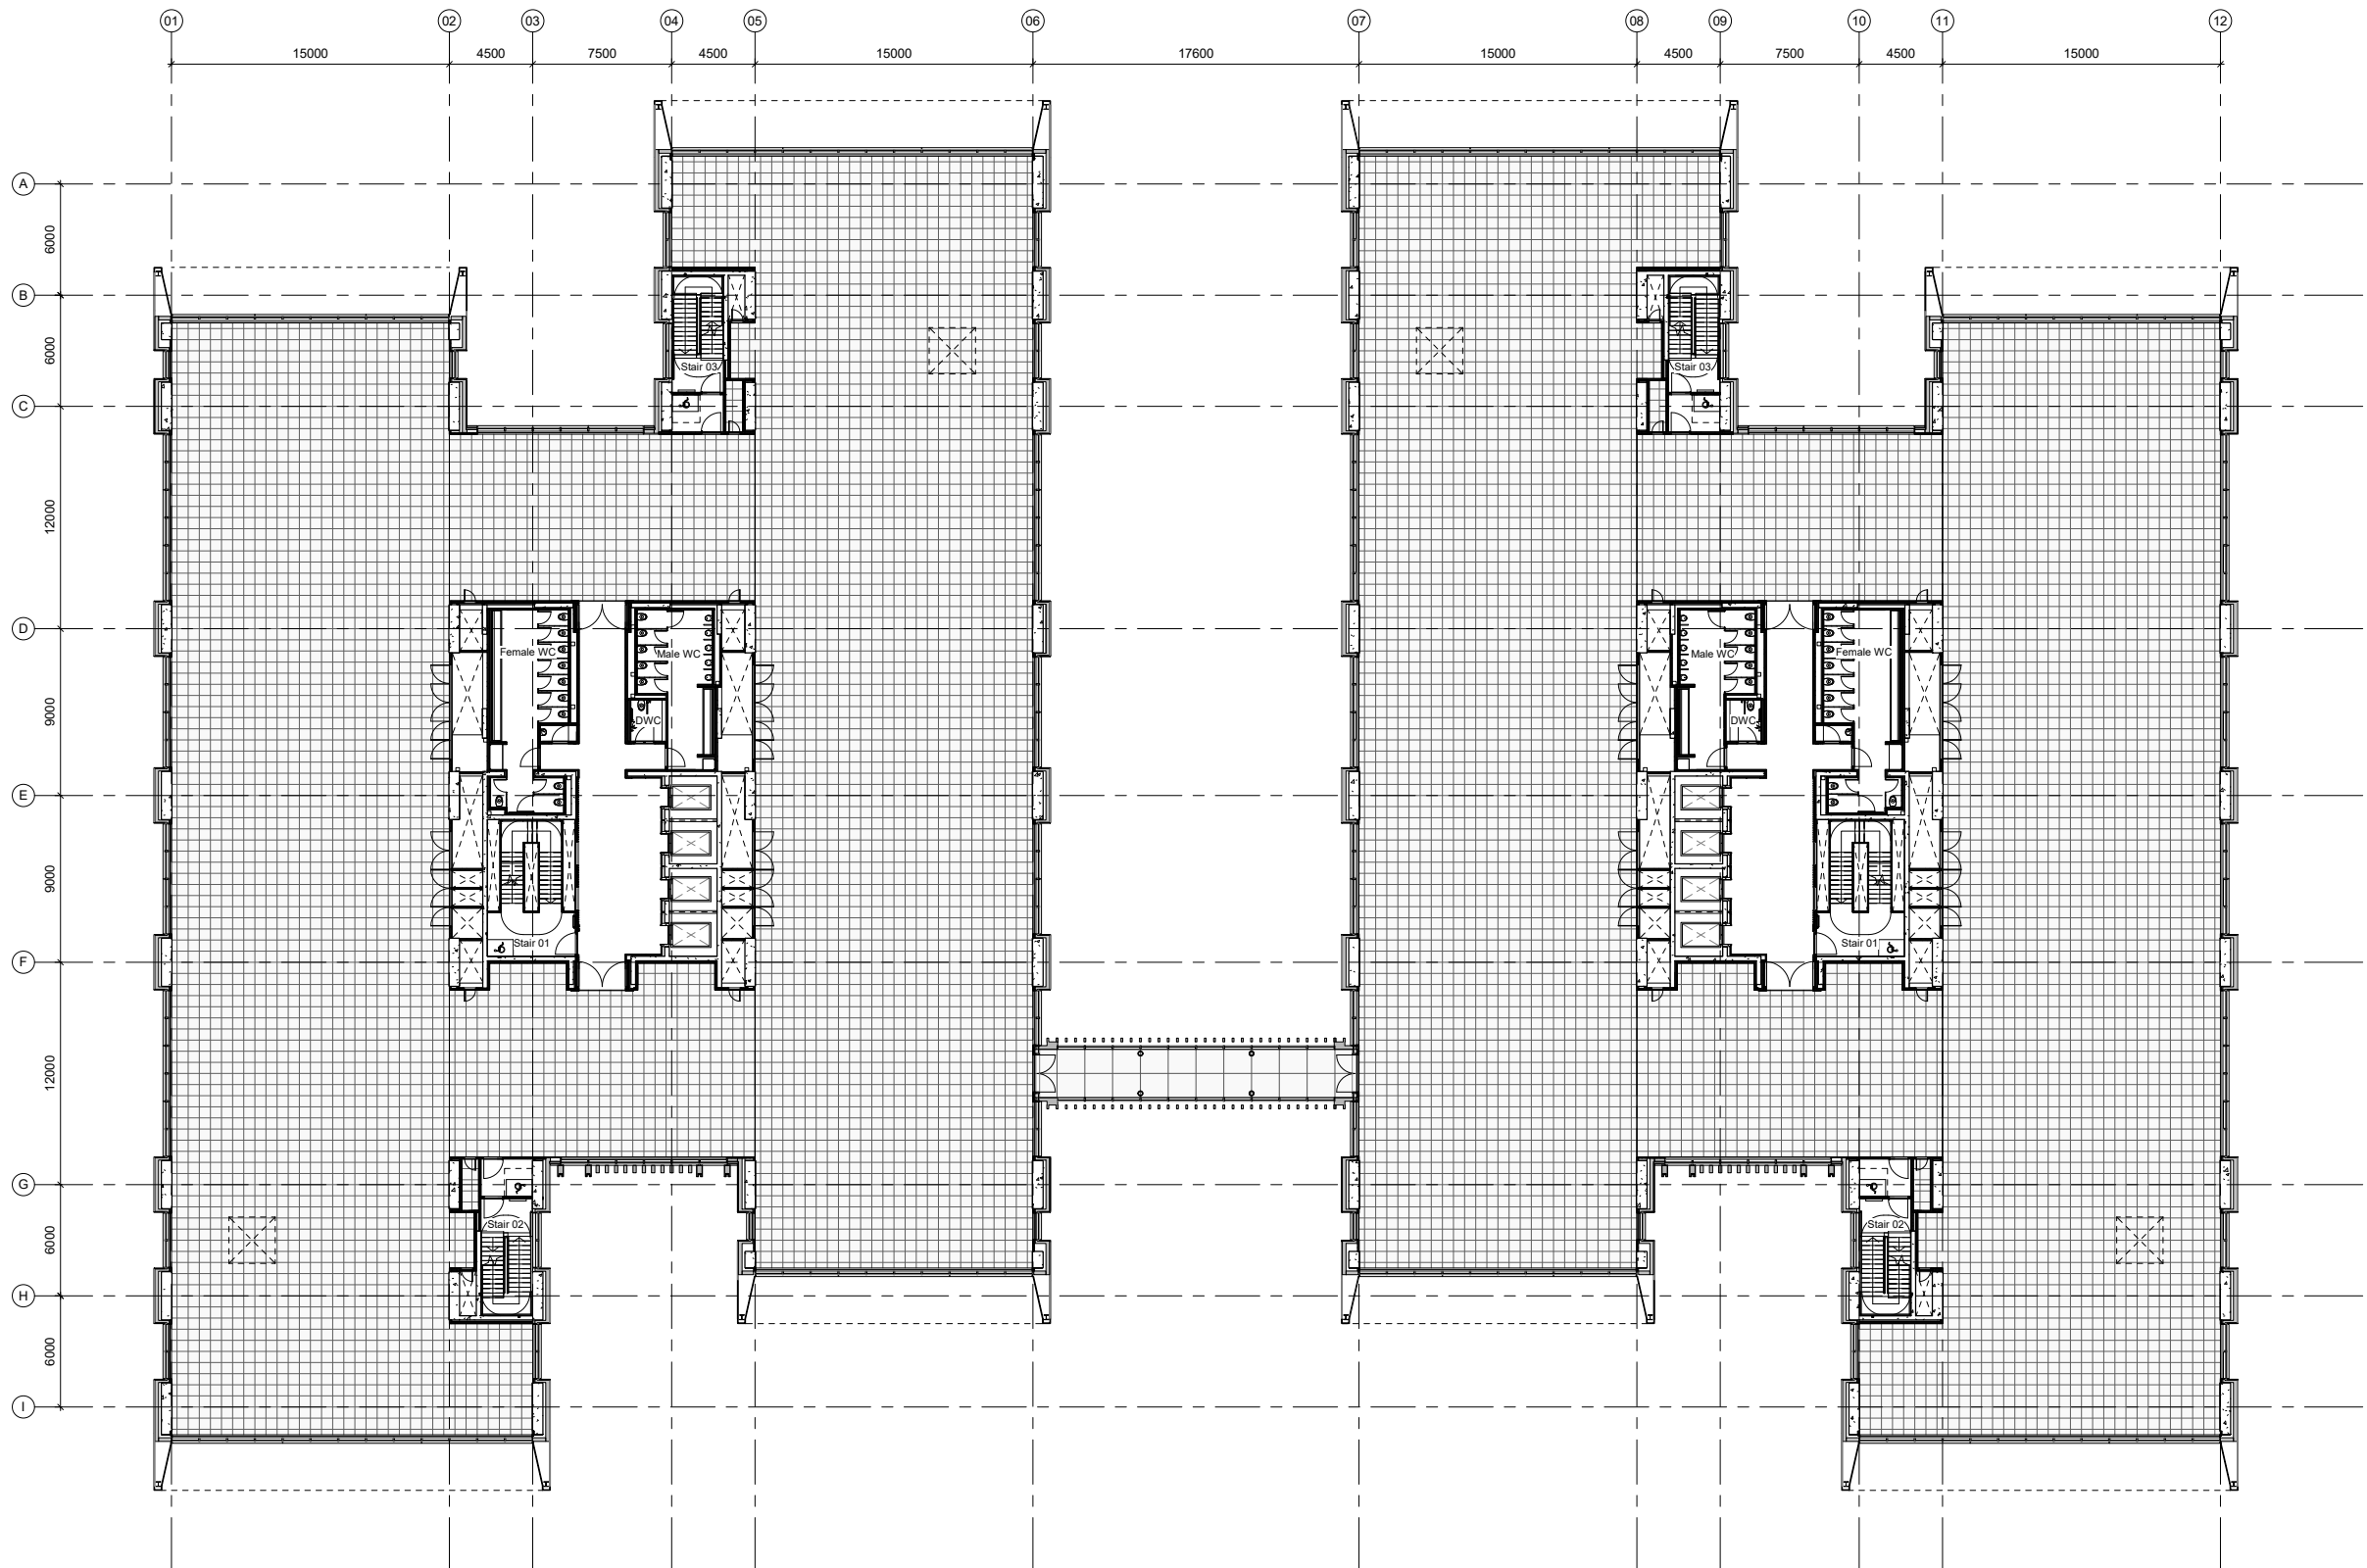

02	NMA 04	16/10/19	Apt	Apt
01	NMA 04	30/08/19	Apt	Apt
00	NMA 03	05/09/18	RPP	RPP
Rev	Reason for Issue	Date	Drw	Chk

Consultants

Landscape Architects: Place Design + Planning
Planning Consultant: Deloitte LLP
Quantity Surveyors: Gardiner & Theobald LLP
Structure: Ramboll
Building Services: Hoare Lea

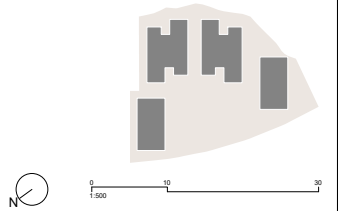

Apt

235 St John Street London EC1V 4NG www.aplondon.com

Client
Green Park Reading No.1 LLP

Project
400 Longwater Avenue, Green Park

Drawing Title
**Alternative Scheme
General Arrangement Plan
Level 03**

Scale
1 : 200 @ A1

Project No. 15011	Drawing No. A_PL_113	Revision 02
-----------------------------	--------------------------------	-----------------------

01 General Arrangement Plan - Level 03
1 : 200