


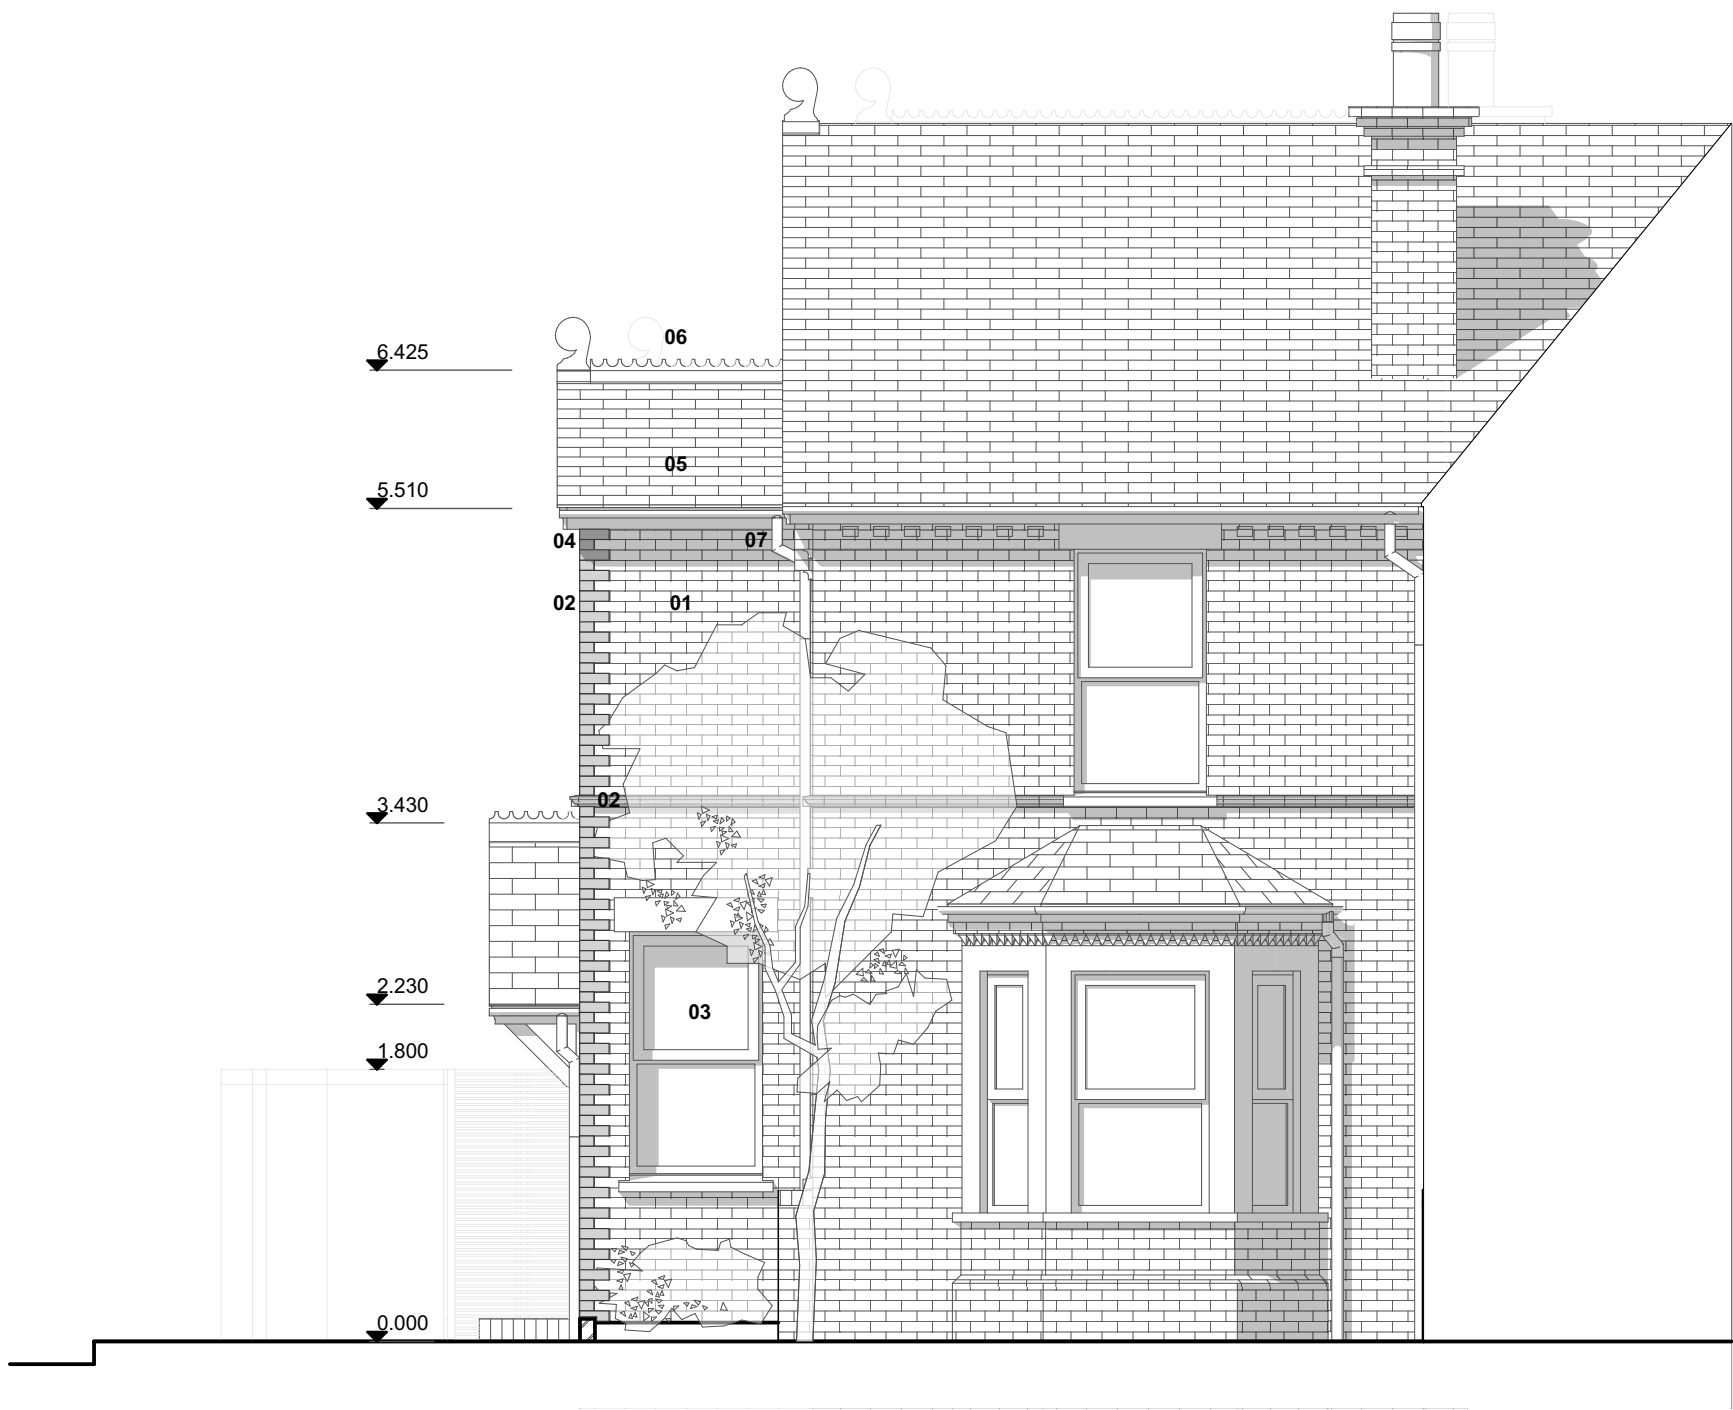

Proposed Briants Avenue Elevation

1:50

NOTES:

- 01. Brickwork to match Existing
- 02. Brickwork detail to match existing
- 03. UPVC windows / doors to match existing
- 04. Timber soffit and fascia painted dark gray. Moulding to match existing
- 05. Natural Slate tiles to match existing
- 06. Ridge tile to match existing
- 07. Aluminium gutter and wounpipes - dark gray



Proposed Garden Elevation

1:50

1:1250 0 12.5 25 37.5 50 62.5

Project Name: 30 BRIANTS AVENUE
Address: 30 Briants Avenue, Reading, RG4 5AS
Status: PLANNING
Drawing Name: Proposed Side Elevation
Drawing No.: A.02.6
Scale: 1:50 @ A2
Date: 07 September 2021

1:200 0 2 4 6 8 10

RevID	ChID	Change Name	Date

1:100 0 1 2 3 4 5

1:50 0 0.5 1 1.5 2 2.5

All dimensions to be confirmed on site. This drawing is to be read in conjunction with other drawings in this series and all relevant consultants drawings and documentation where applicable. This drawing has been produced for the specific client and project identified below and is not intended for use by any other person or for any other purpose other than indicated on this drawing. Please report any discrepancy on this drawing.

OUTSET **THINK**
ARCHITECTS