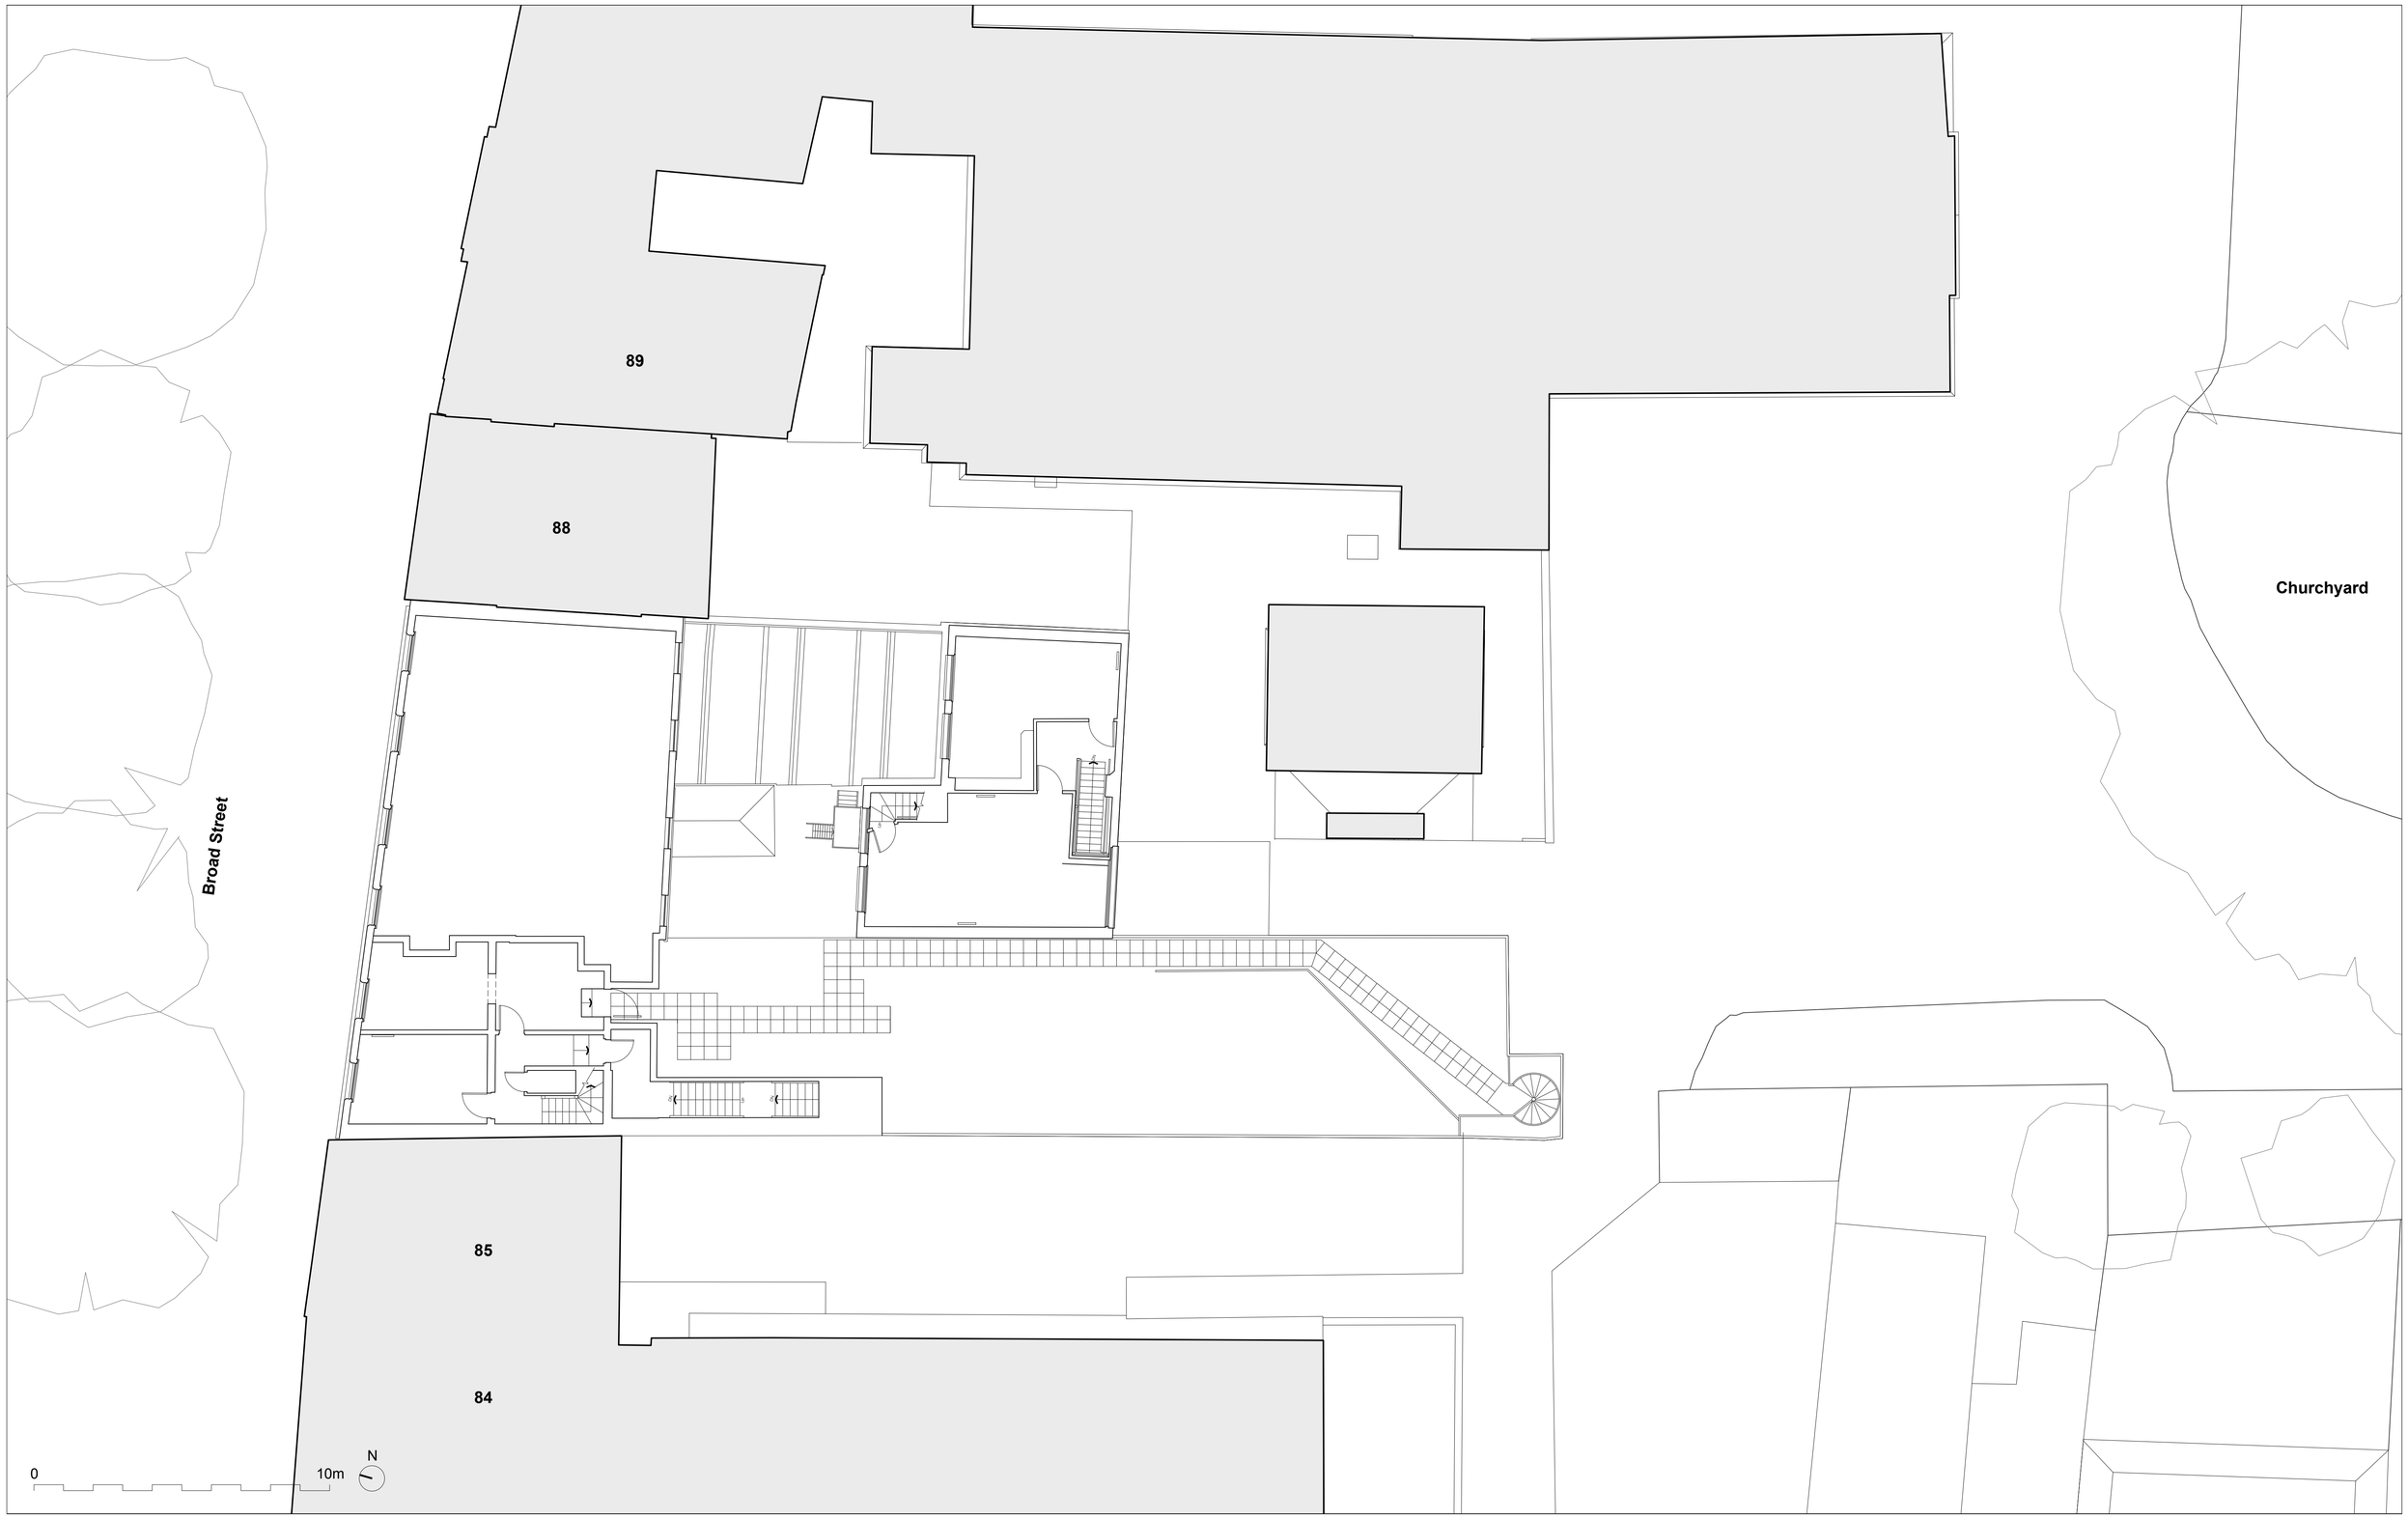

DO NOT SCALE FROM THIS DRAWING. ALL CONSTRUCTION INFORMATION SHOULD BE TAKEN FROM FIGURED DIMENSIONS ONLY.

DETAILS AND SIZES SHOWN ARE INDICATIVE ONLY AND ARE SUBJECT TO CONFIRMATION BY THE RELEVANT SUB CONTRACTOR.

IT IS THE CONTRACTOR'S RESPONSIBILITY TO CHECK ALL DIMENSIONS ON SITE.

ANY DISCREPANCY IS TO BE REPORTED TO THE ARCHITECTS FOR CLARIFICATION.

THE ARCHITECT TAKES NO RESPONSIBILITY FOR MISTAKES MADE BY OTHERS IN THE RE-USE OF THIS AUTOCAD / ELECTRONIC FILE.

ANY INFORMATION ISSUED BY THE ARCHITECTS IN DIGITAL FORMAT IS COPYRIGHT AND ISSUED SOLELY FOR THE ADDRESSEE AND FOR THE PROJECT TITLED. FULL ORIGINAL RECORD COPIES OF ANY DOCUMENTATION ISSUED ARE KEPT AT THE ARCHITECTS OFFICES.

© COPYRIGHT SUTTONCA LTD.

Notes

Rev	Description	Date	Drawn by	Checked by

Rev	Description	Date	Drawn by	Checked by

suttonca
76 Charlotte Street, London W1T 4QS, T.02076364508
E. studio@suttonca.co.uk

86-87a Broad Street, Reading
Existing
First Floor Plan

Scale	Drawn by	Checked by	Job No.	Drg.No.	Rev.
1:100@A1	IR	CS	1316	1005	/
Date Sept 2021					

Stage PLANNING