


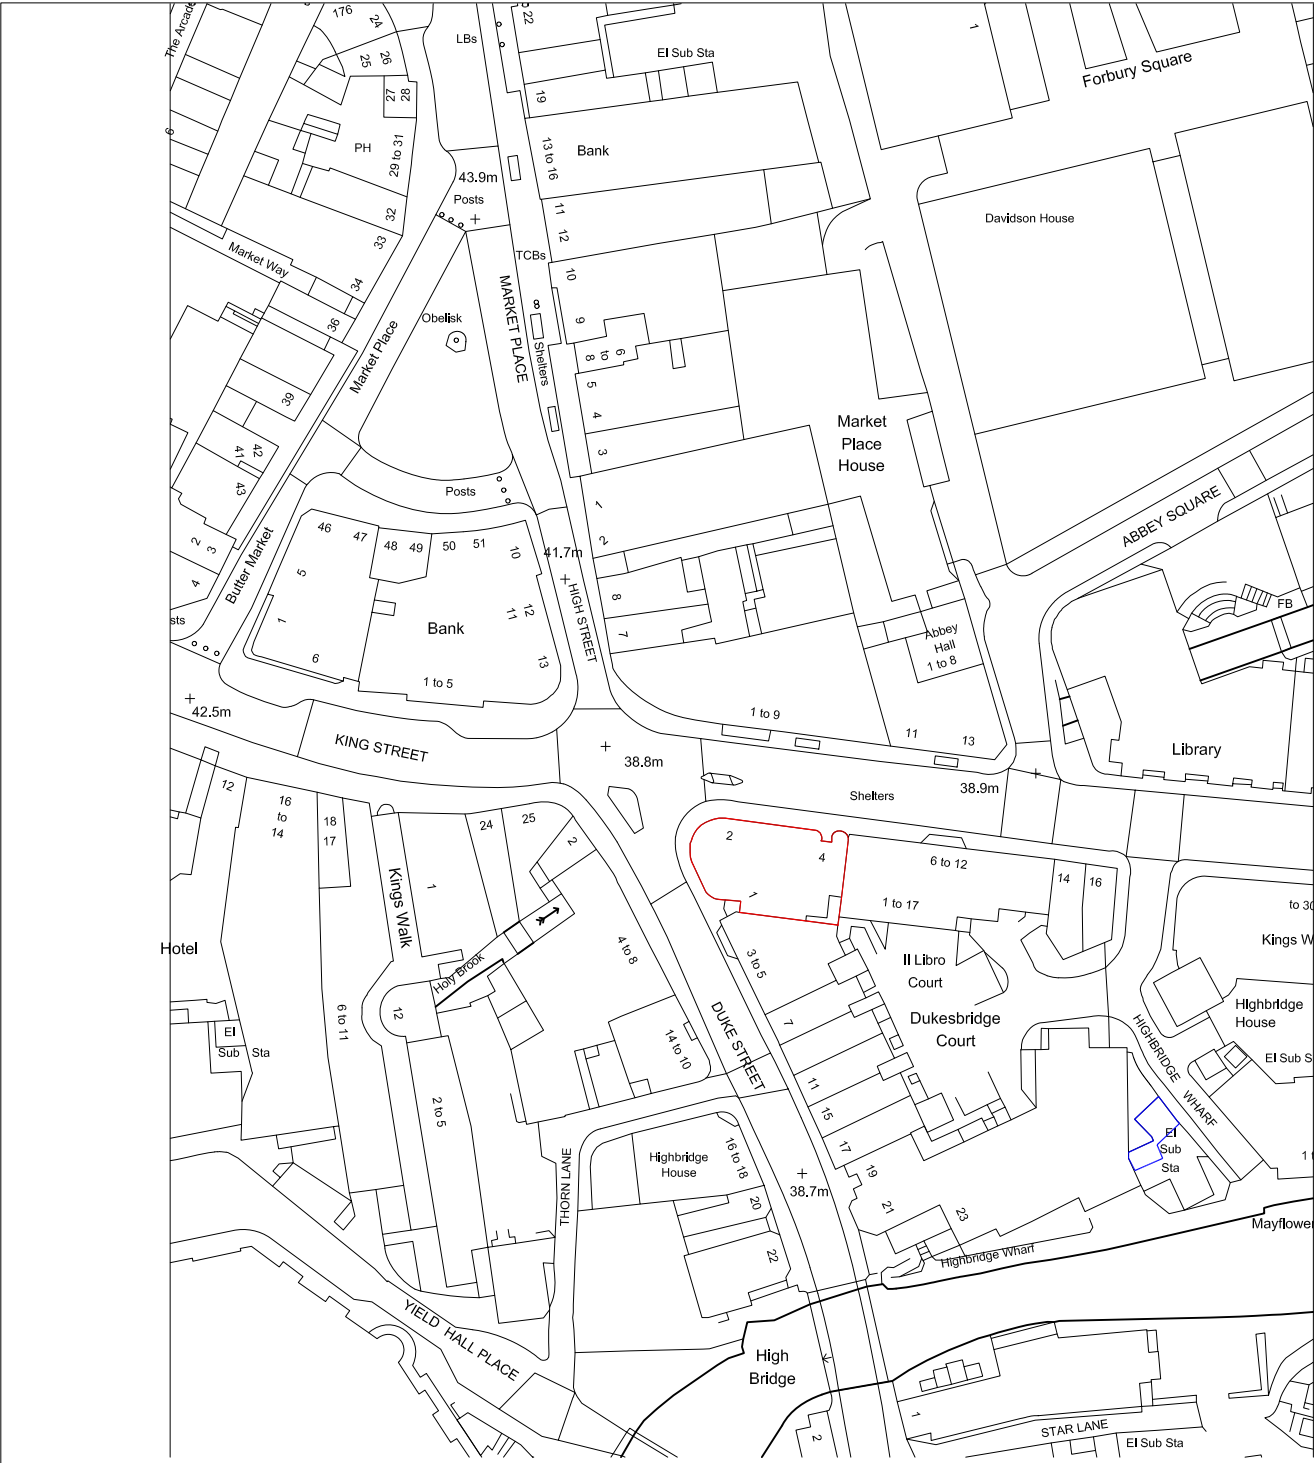

This drawing is copyright and may not be reproduced in whole or part without written authority.
The Harris Group Ltd does not accept liability for any deviation to our drawings or specification.

10m 50m 100m
Scale Bar 1:1250

Rev	Date	Description	Rev By	Chk'd By
A	13/07/21	BLUE BOUNDARY ADDED	CBG	TVT
Project Title				
2-4 KINGS ROAD READING RG1 3AA				
Client				
PINEMACE				
Status				
PLANNING				
Scale			Drawing Size	
1:1250			A4	
Date	02/07/2021	Drawn By	CBG	Chkd by TVT
Drawing Title				
LOCATION PLAN				
Job-Dwg No				Rev
17251-100				A
☐ 2 St. Johns North, Wakefield, WF1 3QA t. 01924 291800 ☐ Carvers Warehouse, 77 Dale Street, Manchester, M1 2HG t. 0161 2388555 ☐ The Old Rectory, 79 High Street, Newport Pagnell, MK16 8AB t. 01908 211577 ☒ 101 London Road, Reading, RG1 5BY t. 0118 9507700 ☐ 10 Gees Court, St Christophers Place, London, W1U 1JJ t. 0207 4091215				
THE HARRIS PARTNERSHIP ARCHITECTS www.harrispartnership.com				