
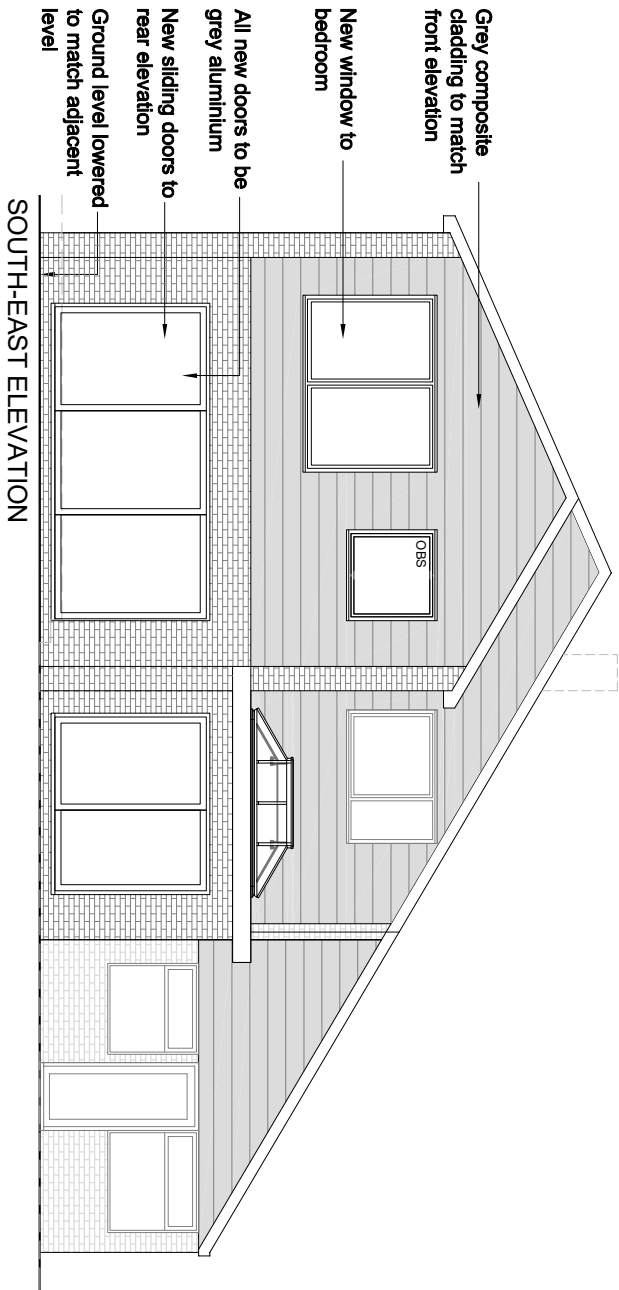


- NOTES:
- This drawing is for planning purposes only and not considered 'construction issue'.
 - Copyright for this drawing is held by Architectural Design Services (UK) LTD. It is not to be reproduced without express permission.

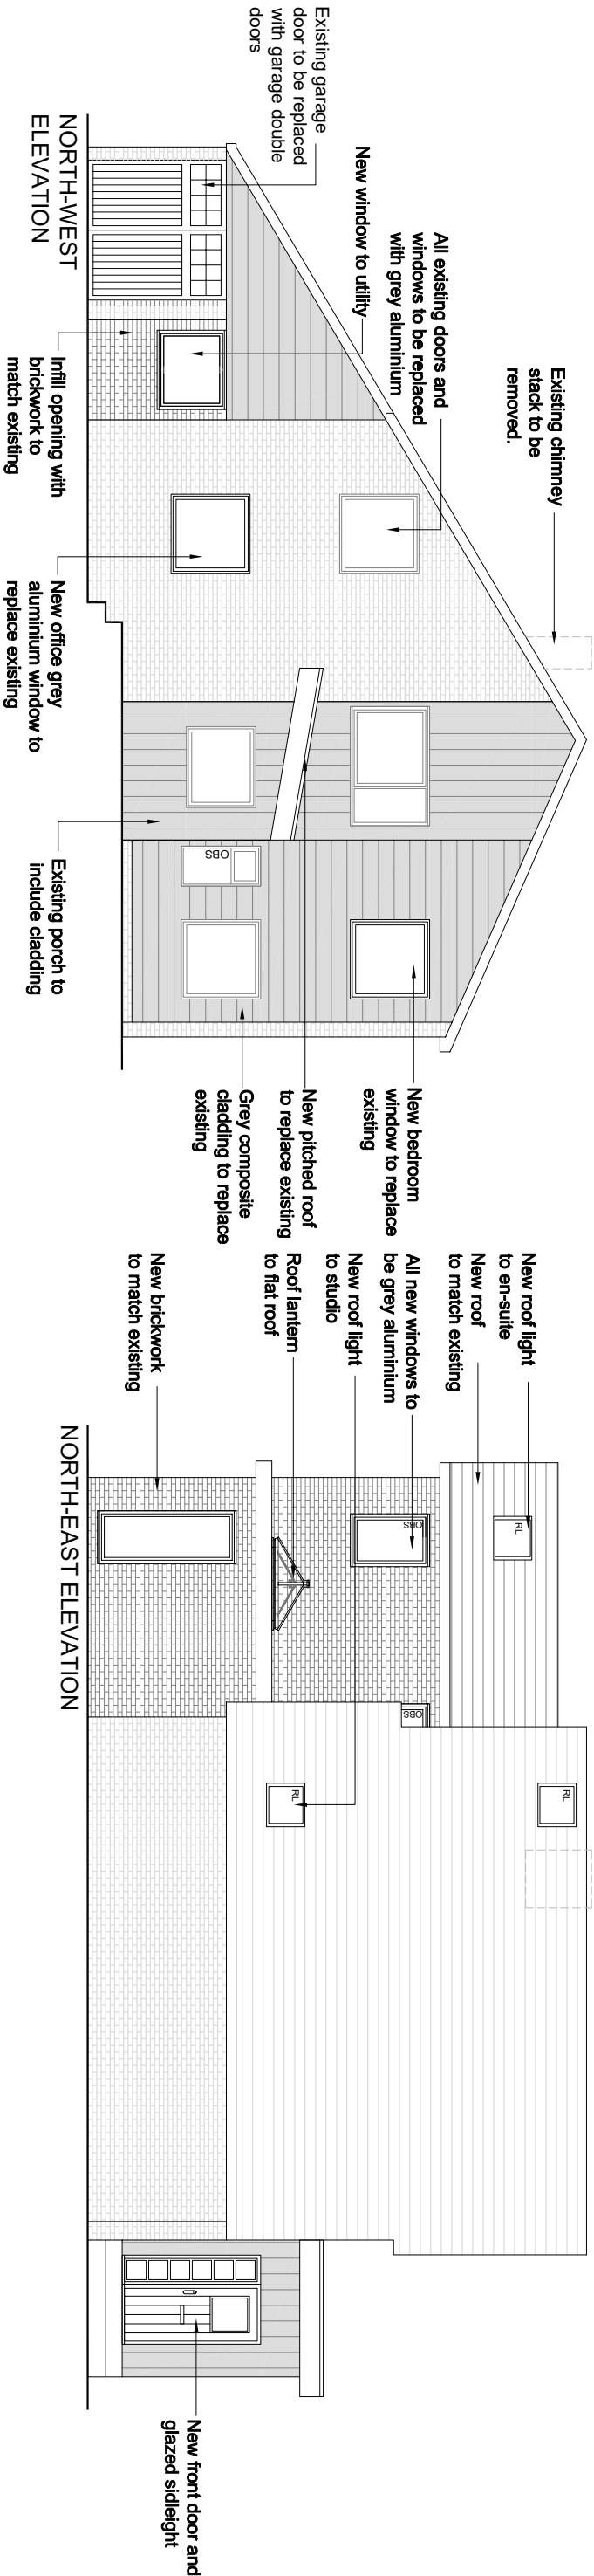

Client: Mr Nair & Mrs Joseph Mattam	
Property Address:	
49 Oak Tree Road, Tilehurst, Reading RG31 6JU	
Drawing Title:	Proposed Elevations
Job Number:	Dwg:
713	06d
Scale:	
1:100 @A3	