




SCALE BAR 1 : 50

NOTE

ALL MATERIALS INTENDED TO BE USED ON
NEW EXTENSION ARE TO MATCH EXISTING.
THIS DRAWING HAS BEEN PREPARED WITHOUT
THE BENEFIT OF AN ACCURATE SITE SURVEY
ALL BATHROOM AND KITCHEN FITTINGS
AND LAYOUTS ARE INDICATIVE ONLY

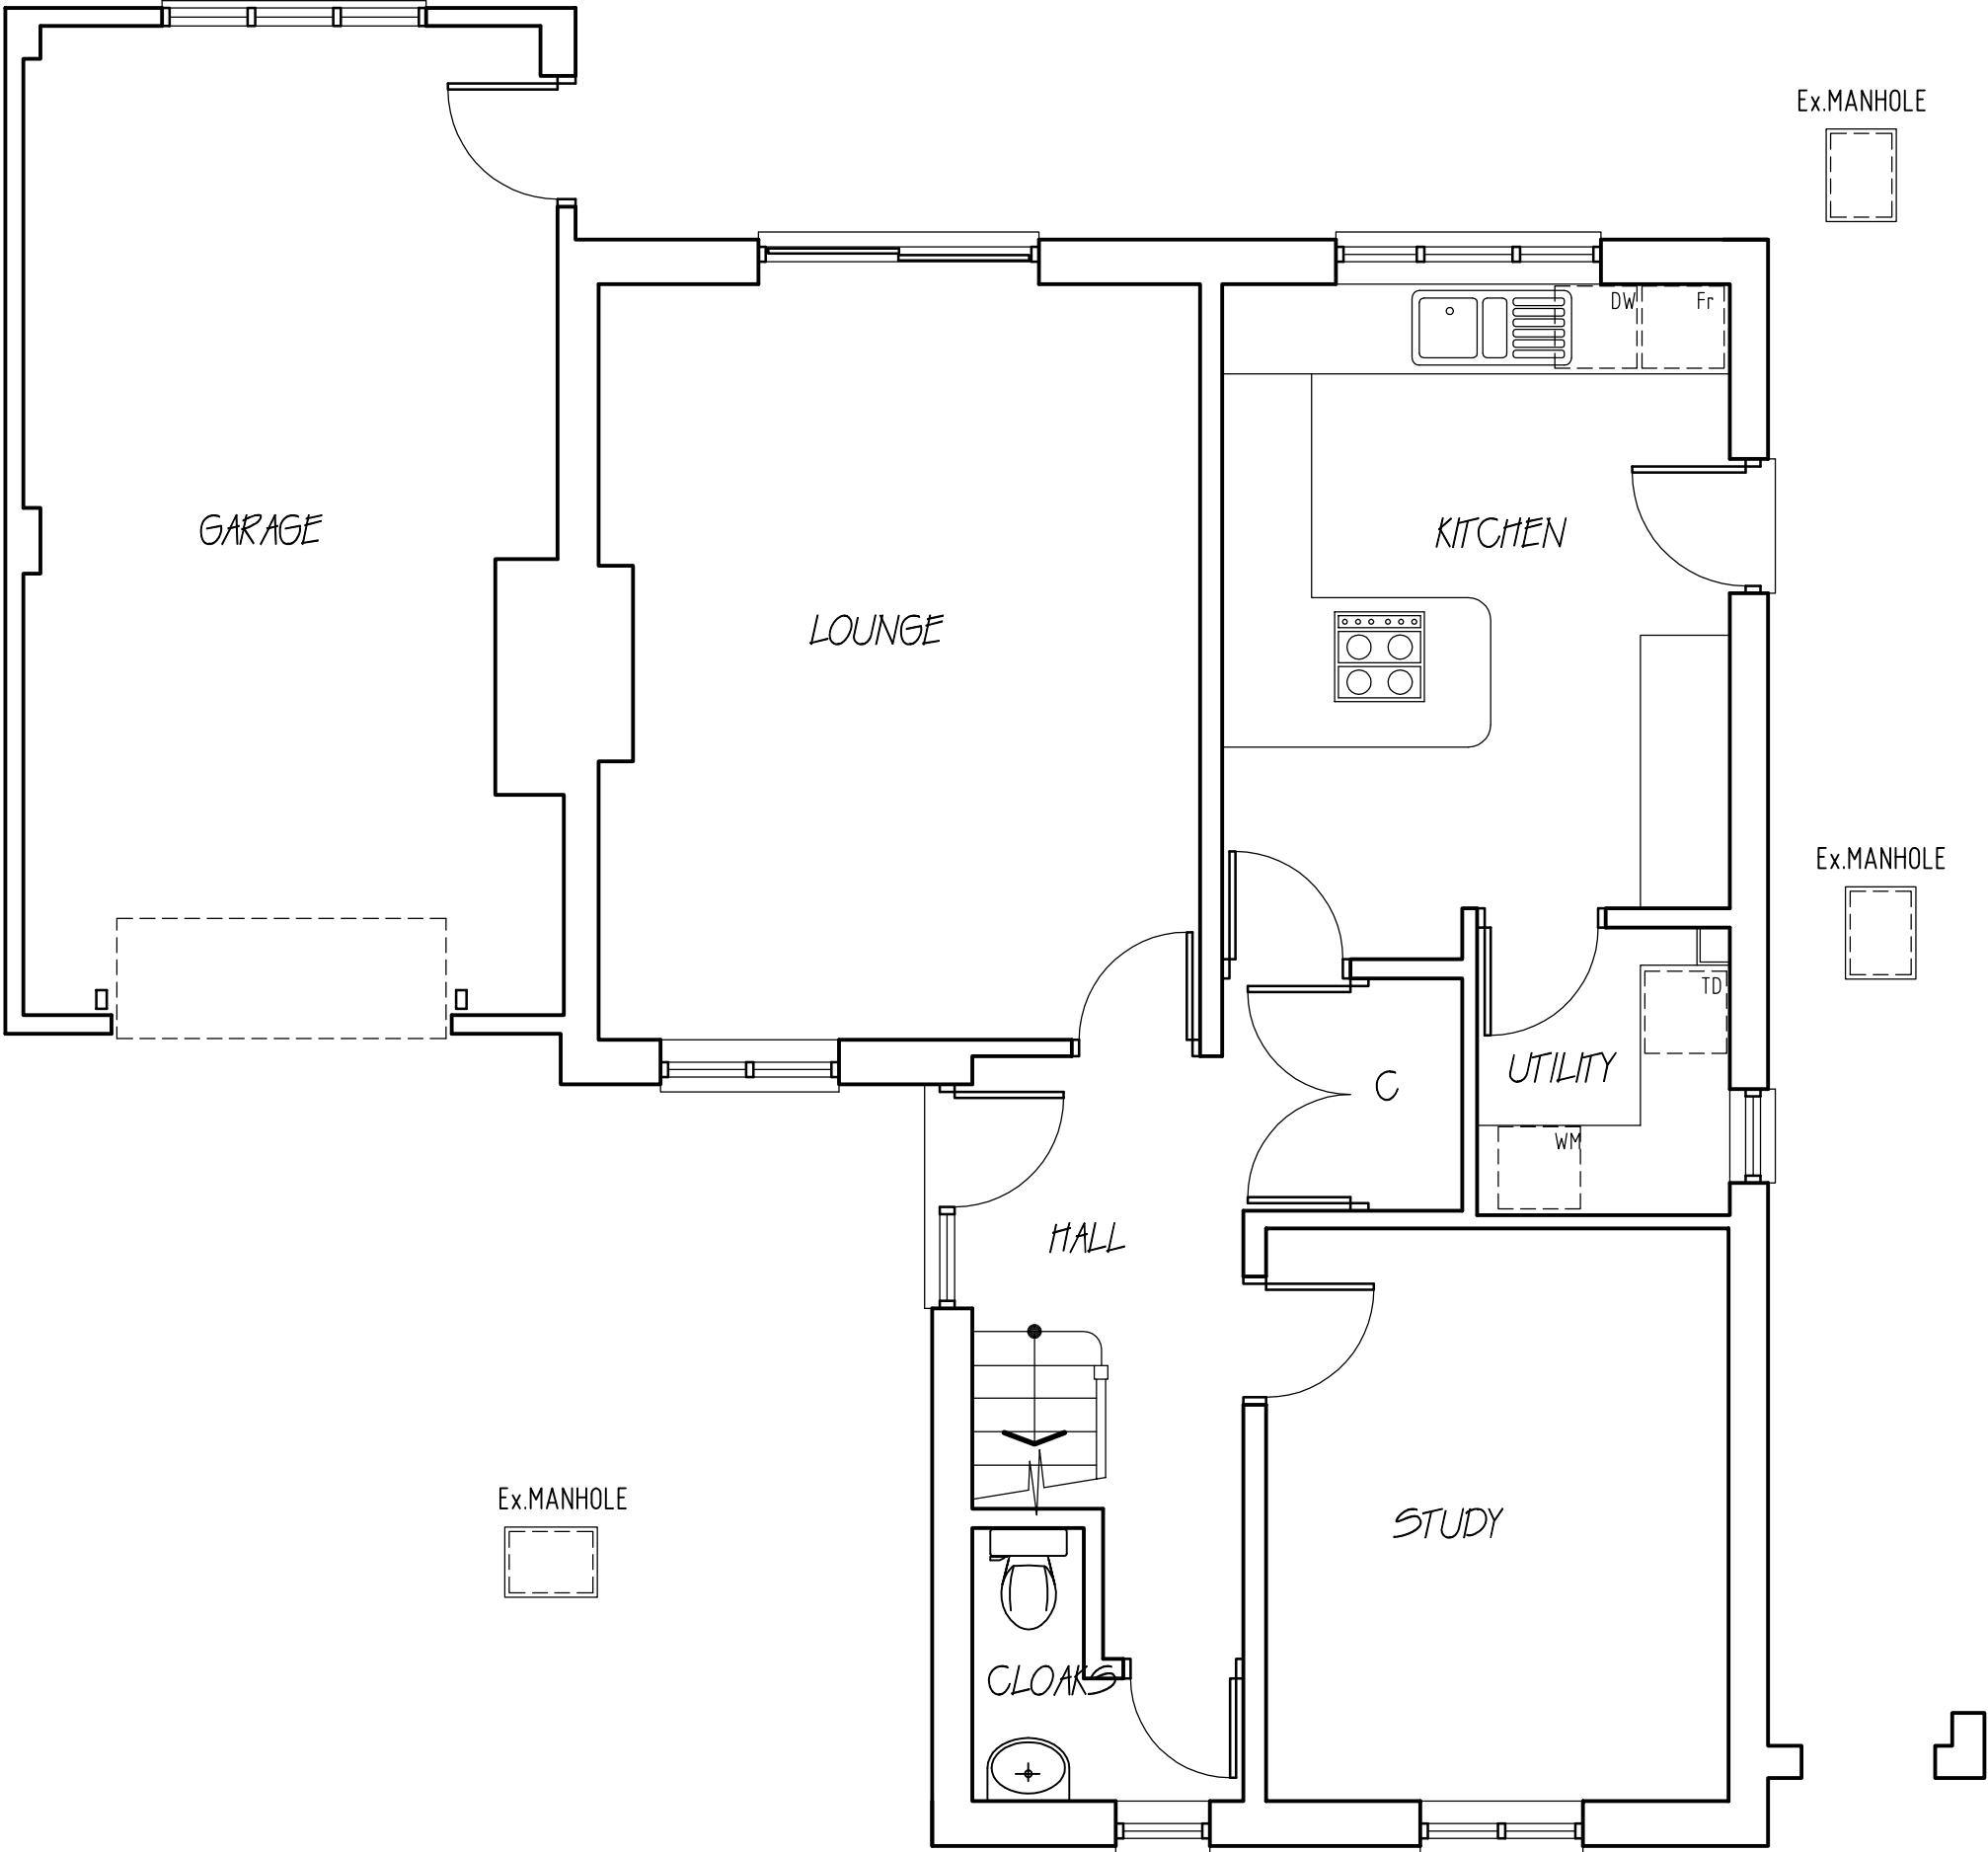

RICHARD FENN DESIGNS LIMITED
11 HARRIER CLOSE, WOODLEY,
READING, BERKSHIRE. RG5 4PE.
Telephone READING (0118) 9691684
E-Mail : architect@ntlworld.com

PROPOSED SIDE EXTENSION AT FIRST FLOOR LEVEL,
SINGLE STOREY REAR EXTENSION AND
GARAGE CONVERSION AT
5 WESTERN OAKS, TILEHURST, READING
for MR AND MRS EDISON SMALL

EXISTING GROUND FLOOR LAYOUT

DATE	SCALE
JULY 27th 2021	1 : 50
DRAWING No.	REVISION

ES11