



301 London Road,
Reading,
RG1 3NZ

First Floor

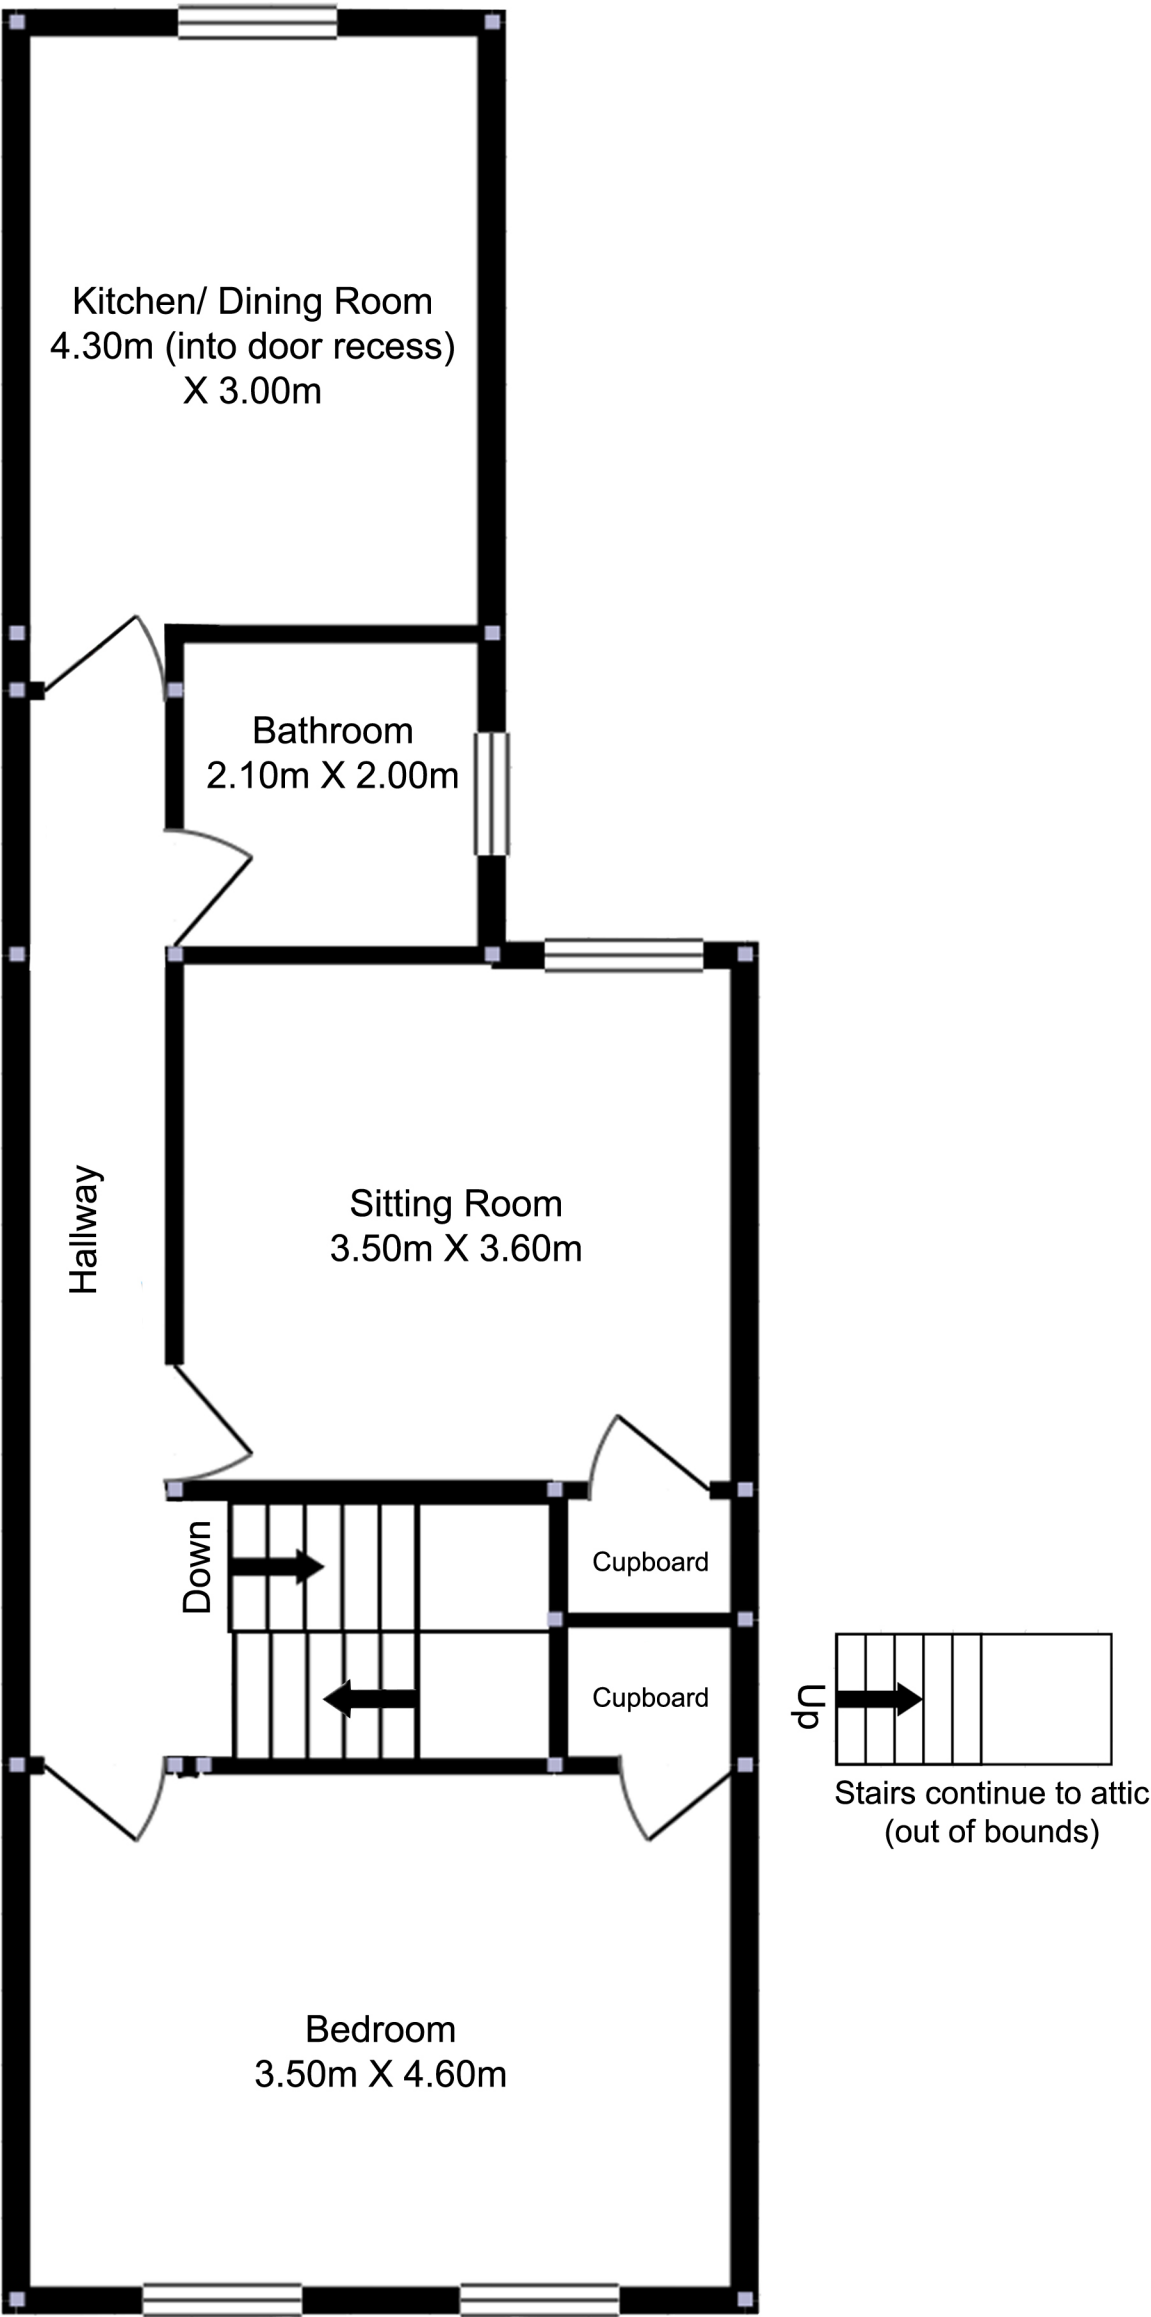


Scale 1:50 (at A3)

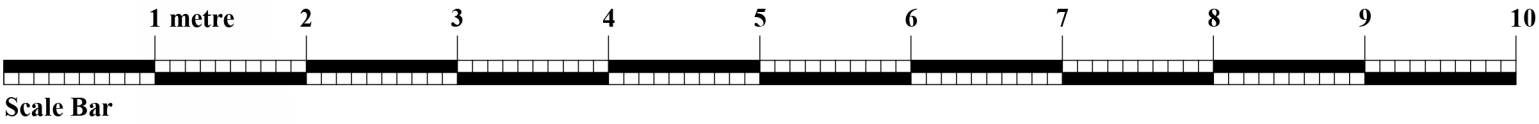

301 London Road,
Reading,
RG1 3NZ

Ground Floor

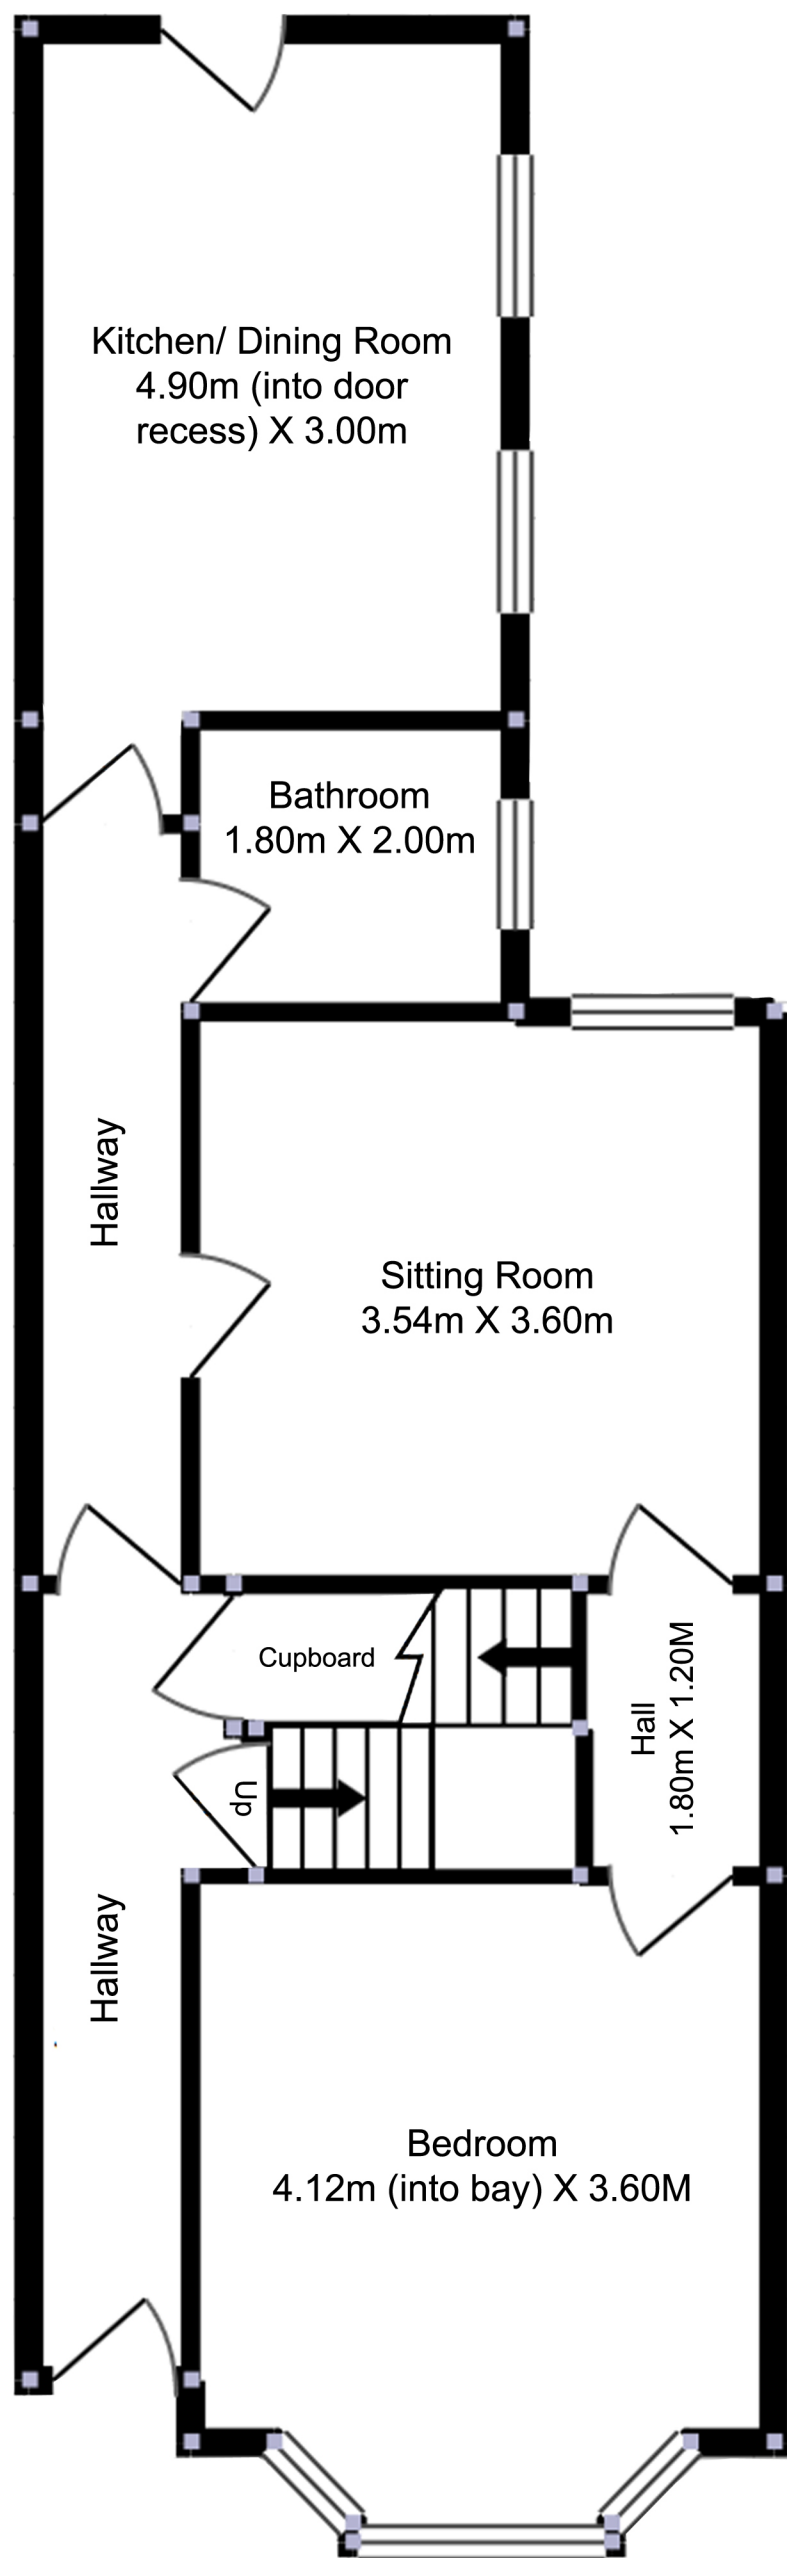

Scale 1:50 (at A3)

