

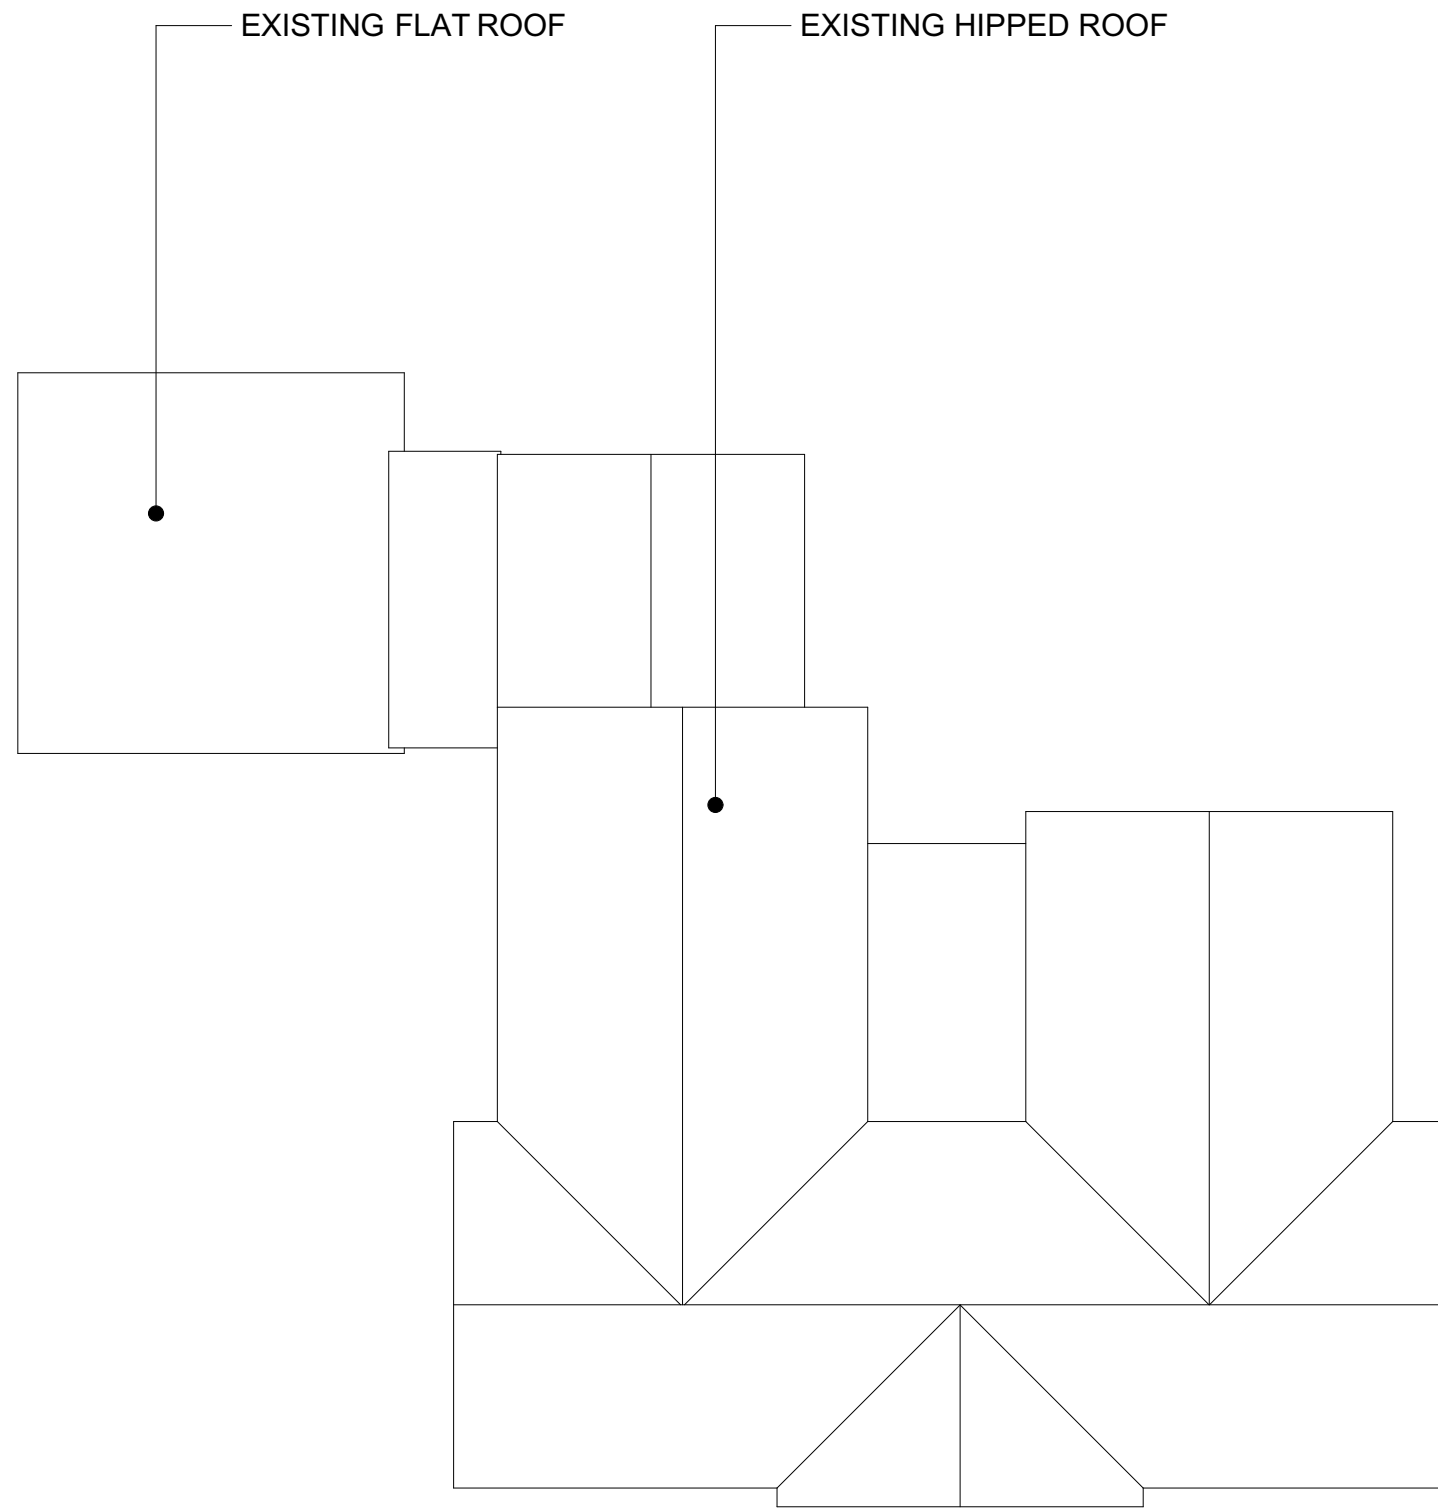
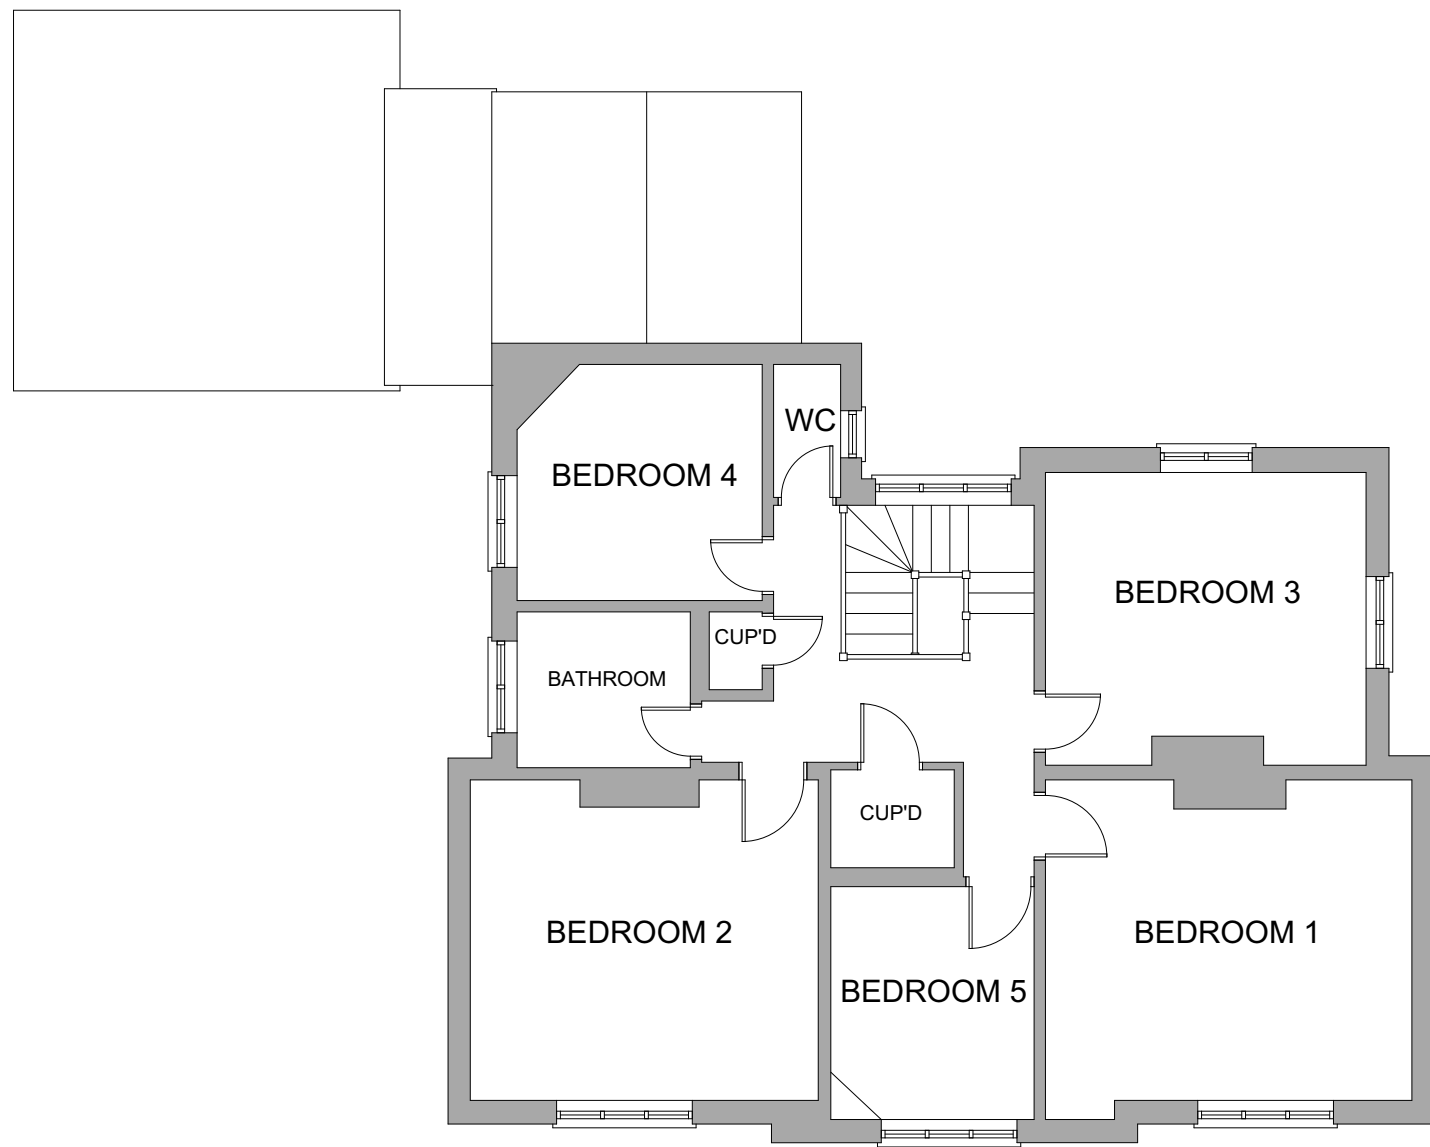
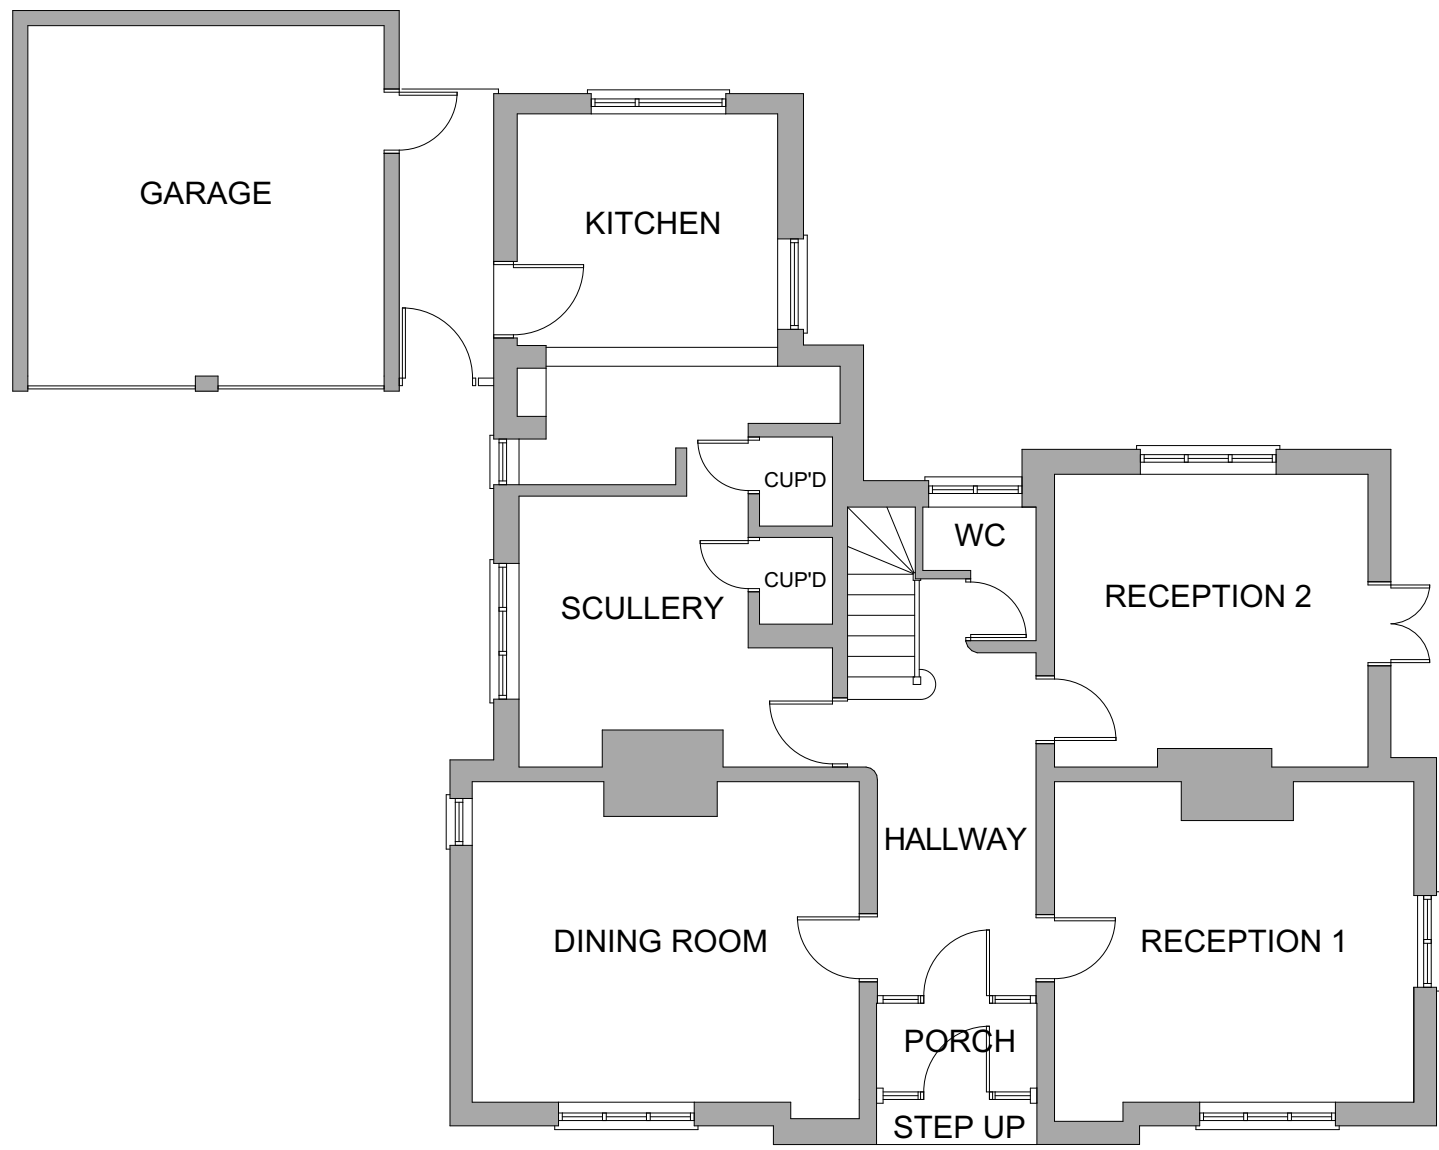
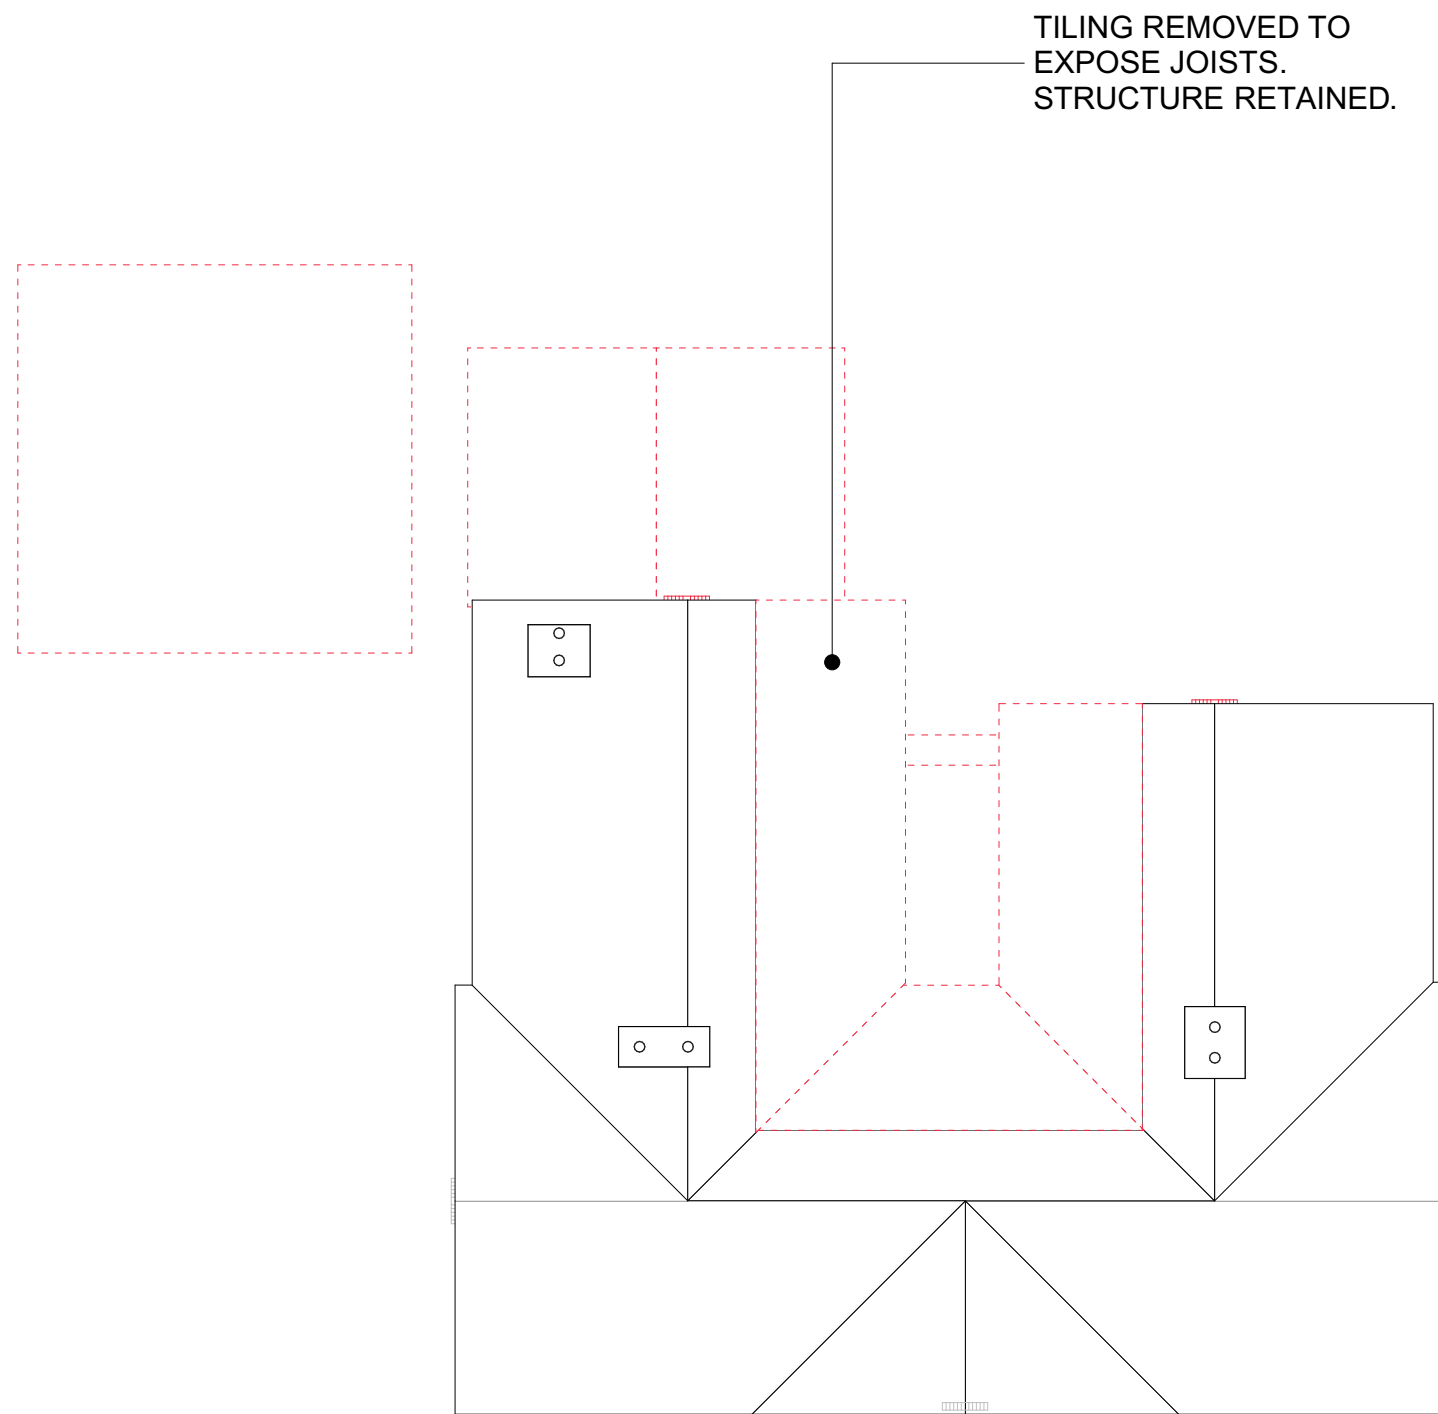


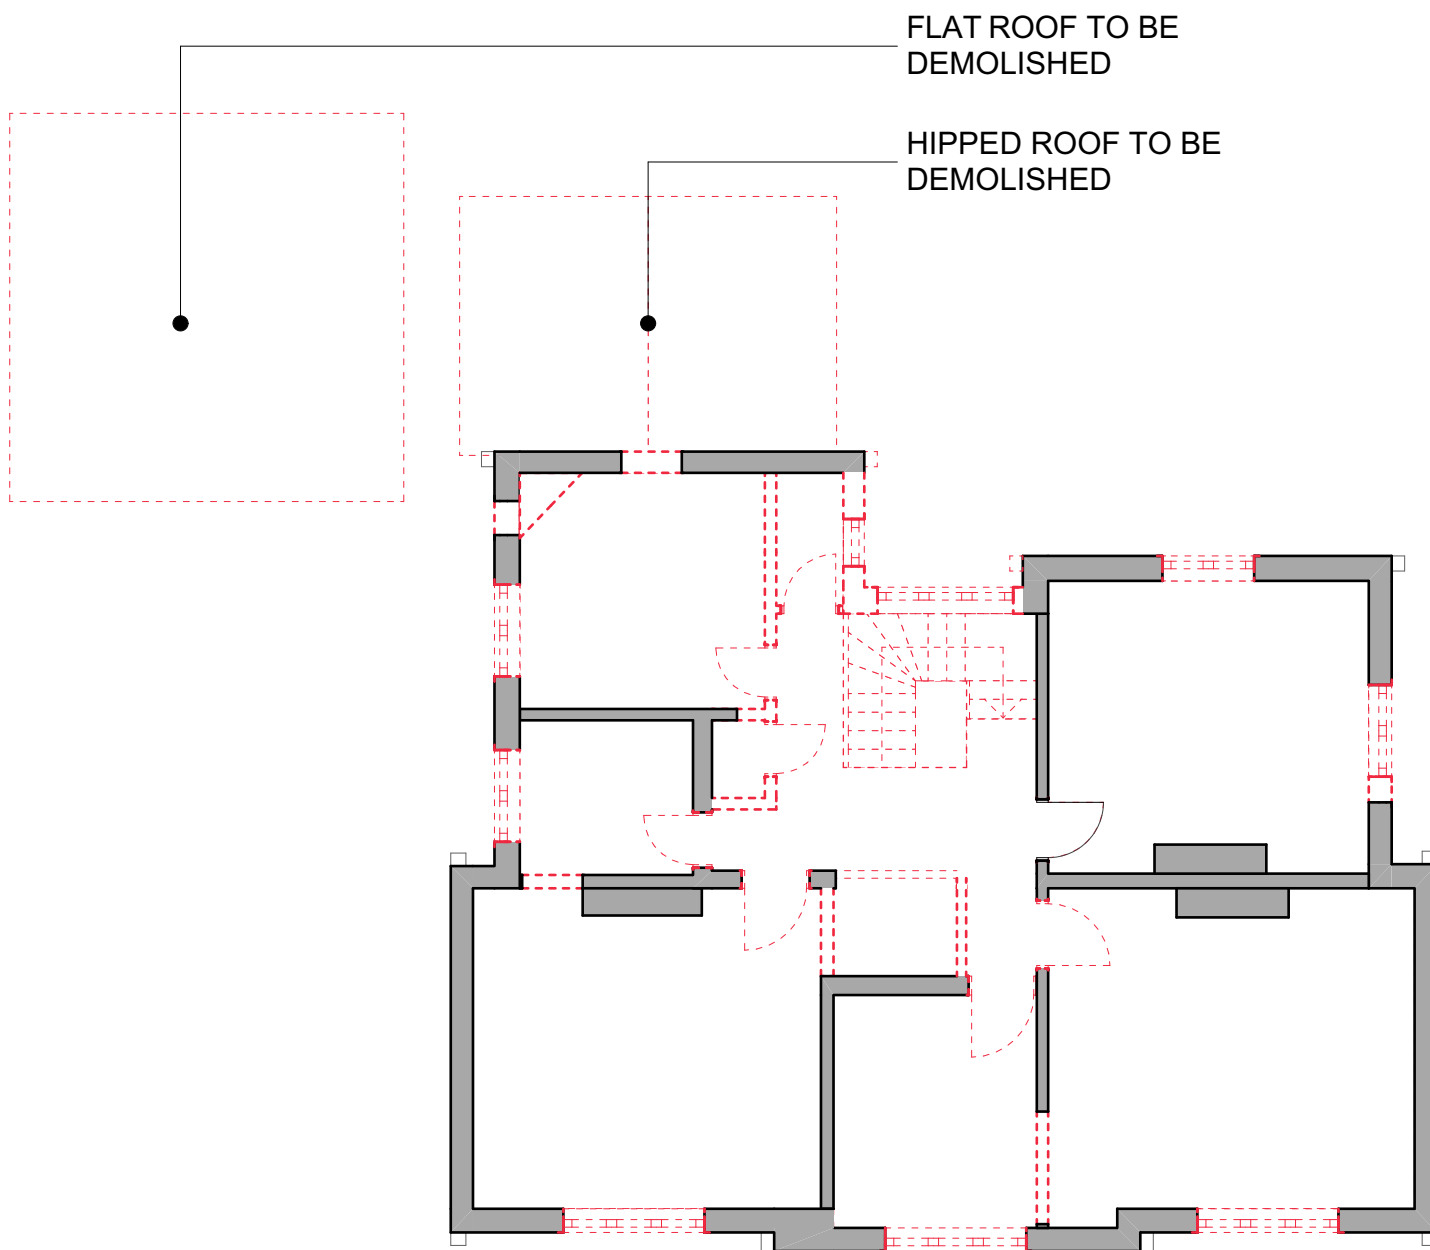


EXISTING GROUND/ BLOCK PLAN 1:100 EXISTING FIRST 1:100 EXISTING SECOND 1:100

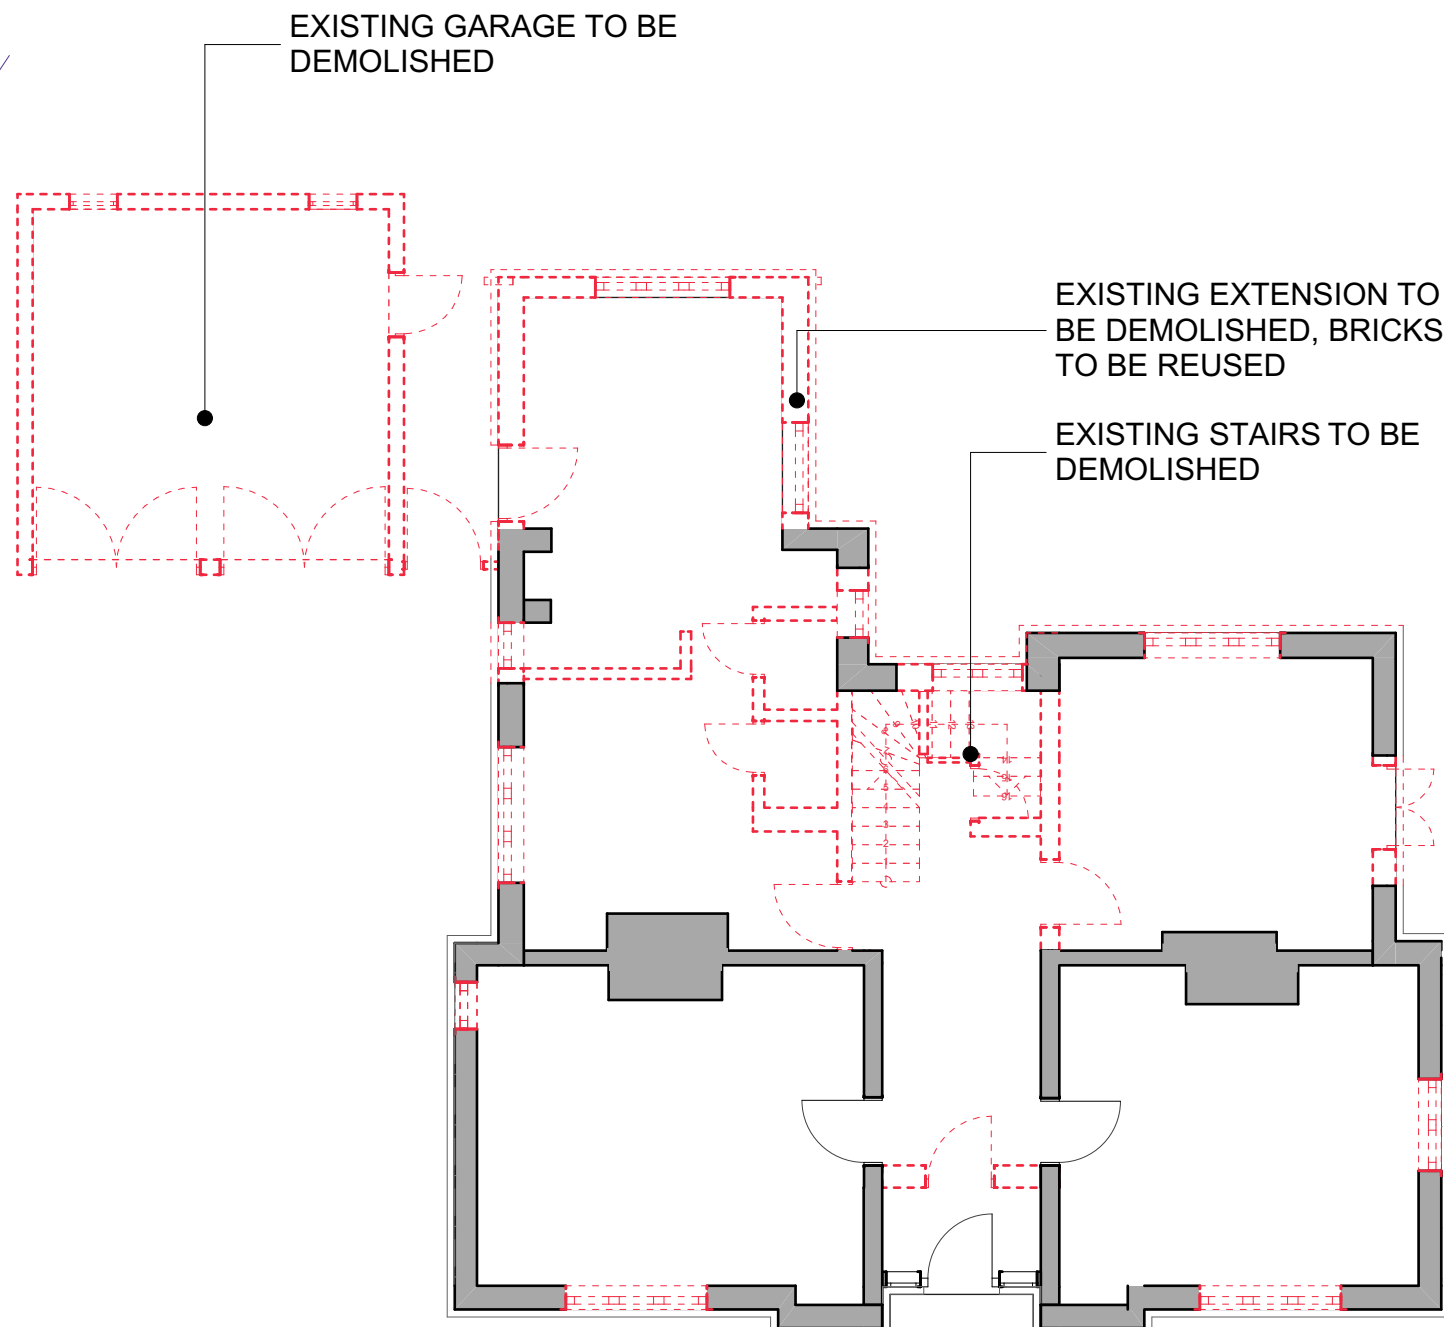

DEMOLITION PLAN GROUND 1:100 DEMOLITION PLAN FIRST 1:100 DEMOLITION PLAN ROOF 1:100

NOTES ORIGINAL A1

NOT FOR CONSTRUCTION
THIS DRAWING IS FOR PLANNING STAGE ONLY
SUBJECT TO PLANNING APPROVAL, DETAILED DESIGN,
DESIGN COORDINATION WITH OTHERS AND BUILDING
CONTROL APPROVAL
SURVEY BY OAKRIDGE BESPOKE HOMES LTD
ARBOR/CULTURAL SURVEY AND REPORT BY ANDREW
BELSON
ECOLOGY BY MIDDLEMARCH ENVIRONMENTAL
(C) COPYRIGHT HIVES ARCHITECTS LLP

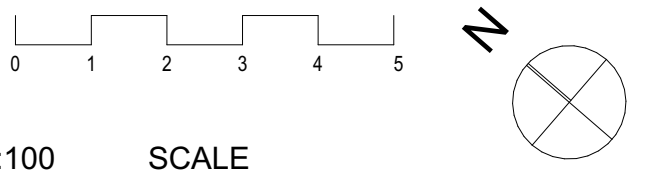

Rev.
P6 1509'21 - PLANNING ISSUE

Client
MR AND MRS JAVAID

Site
**St Peters Vicarage, 129
Whiteknights Road,
Reading, RG6 7BB**

Drawing title
**EXISTING AND
DEMOLITION PLANS**

Scale @ Drawing Size
1:100 @A1

Drawn
CH

Checked
HW

Status
PLANNING

HIVES ARCHITECTS
SINCE 1934

Hives Architects LLP
29 Castle Street, Reading, RG1 7SB
0118 958 7331, admin@hivesarchitects.co.uk

Project Drawing Revision
2822 002P6