


GENERAL NOTES

DO NOT SCALE FROM DRAWINGS. ALL DIMENSIONS TO BE CHECKED ON SITE. REPORT OMISSIONS AND DISCREPANCIES TO THE ARCHITECT IMMEDIATELY.

REVISION DATES MARKED ON THE DRAWING ARE STATED IN THE FOLLOWING ORDER: YEAR, MONTH, DAY (YY.MM.DD).


COPYRIGHT AKSO ARCHITECTS. ANY REPRODUCTION IN WHOLE OR IN PART IS STRICTLY PROHIBITED.

© AKSO ARCHITECTS LTD

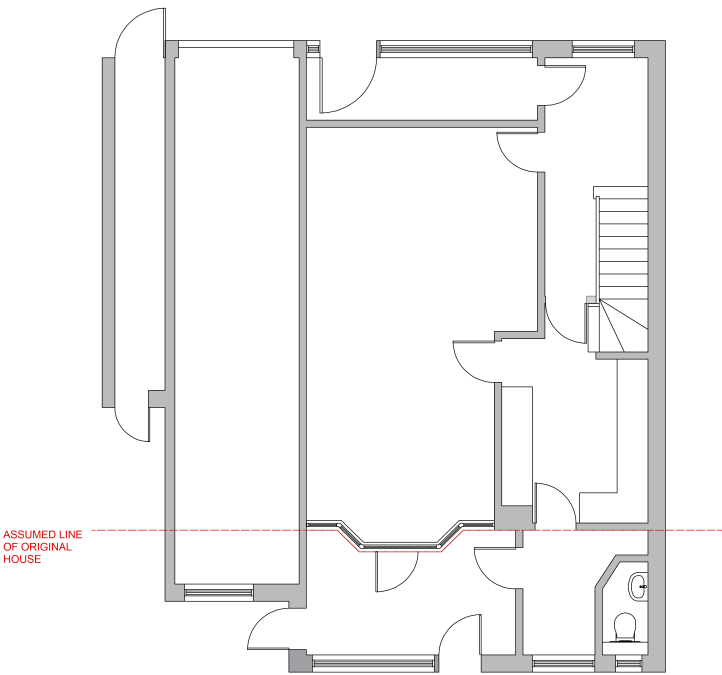

ASSUMED LINE
OF ORIGINAL
HOUSE

EXISTING GROUND FLOOR
1:50 @A1, 1:100 @A3

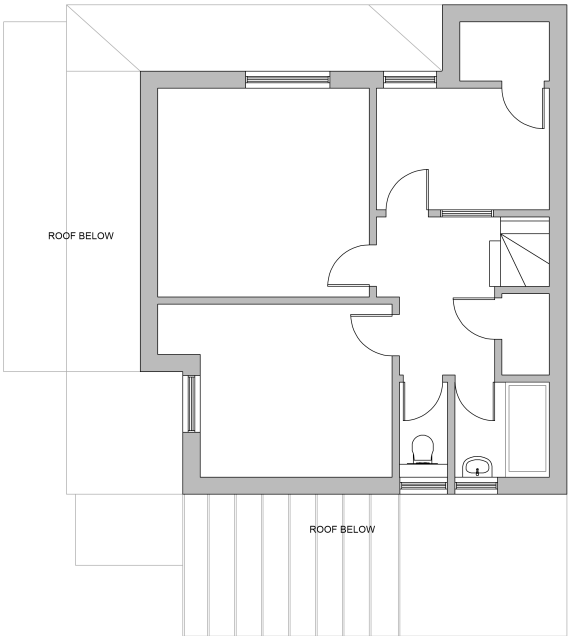

ROOF BELOW

ROOF BELOW

EXISTING FIRST FLOOR
1:50 @A1, 1:100 @A3



01	01 09 21	FIRST ISSUE [AH]
REV.	DATE	NOTES

AKSO
ARCHITECTS

PROJECT 25 JUNIPER WAY, READING		
CLIENT JUNAID ALI		
DRAWING TITLE EXISTING GROUND AND FIRST FLOOR		
SCALE 1:50 @A1, 1:100 @A3	DATE SEPT 2021	DRAWN AH
PROJECT NO. 20046	DWG NO. 001	REVISION 01