




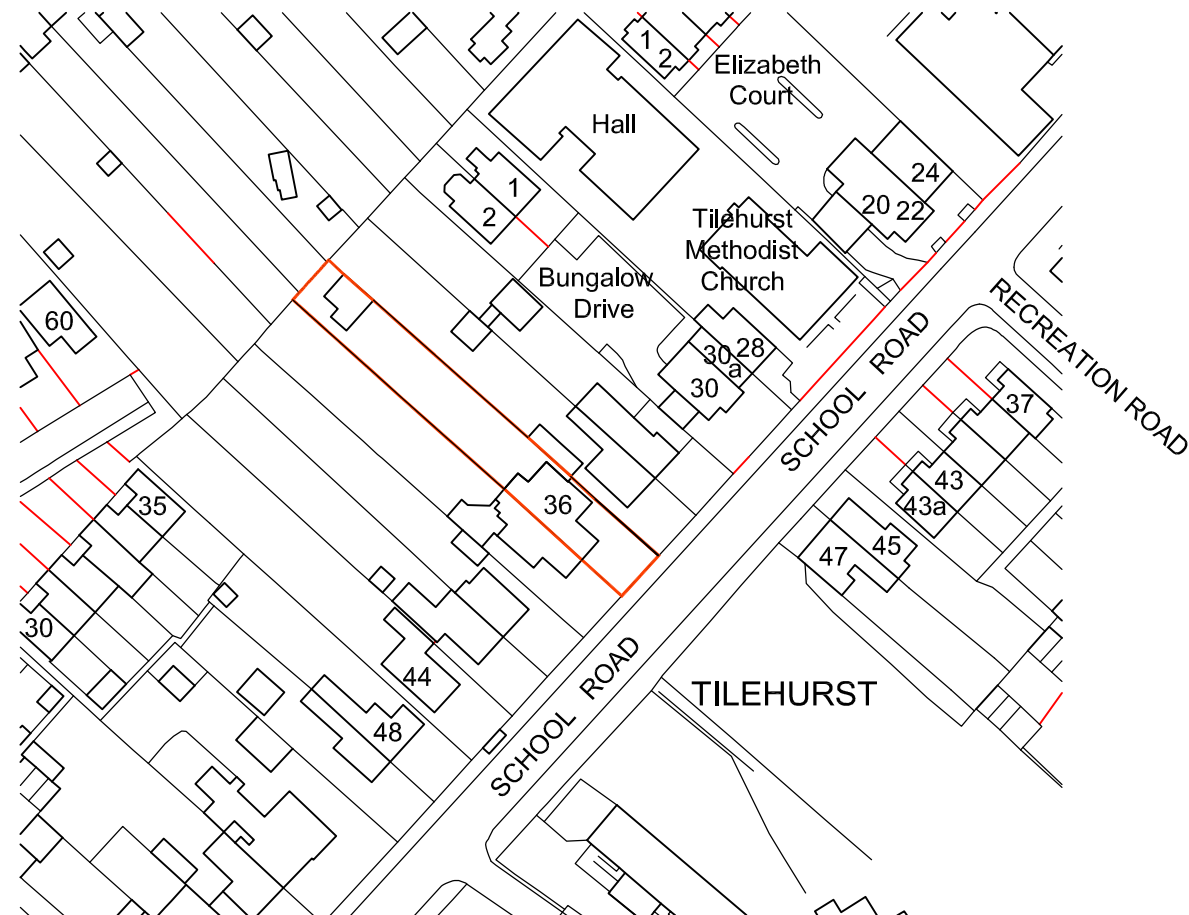


Ordnance Survey, (c) Crown Copyright 2021. All rights reserved. Licence number 100022432

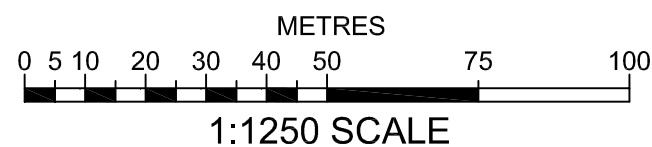

LOCATION PLAN 1:1250

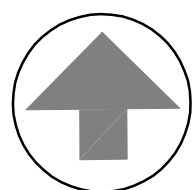

HAWKEDON DEVELOPMENTS

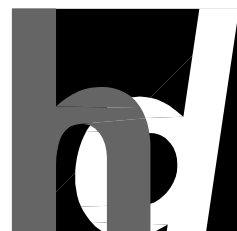

Oakwood House
14 High Tree Drive Earley
Reading Berkshire RG6 1EU
0118 935 3655


info@ihaltd.co.uk

Project
Proposed Extension & Alterations
at: 36 School Road, Tilehurst,
Reading RG31 5AN


Client
Mr & Mrs D. Cornelius

Title
Location Plan and Block Plan

Revision

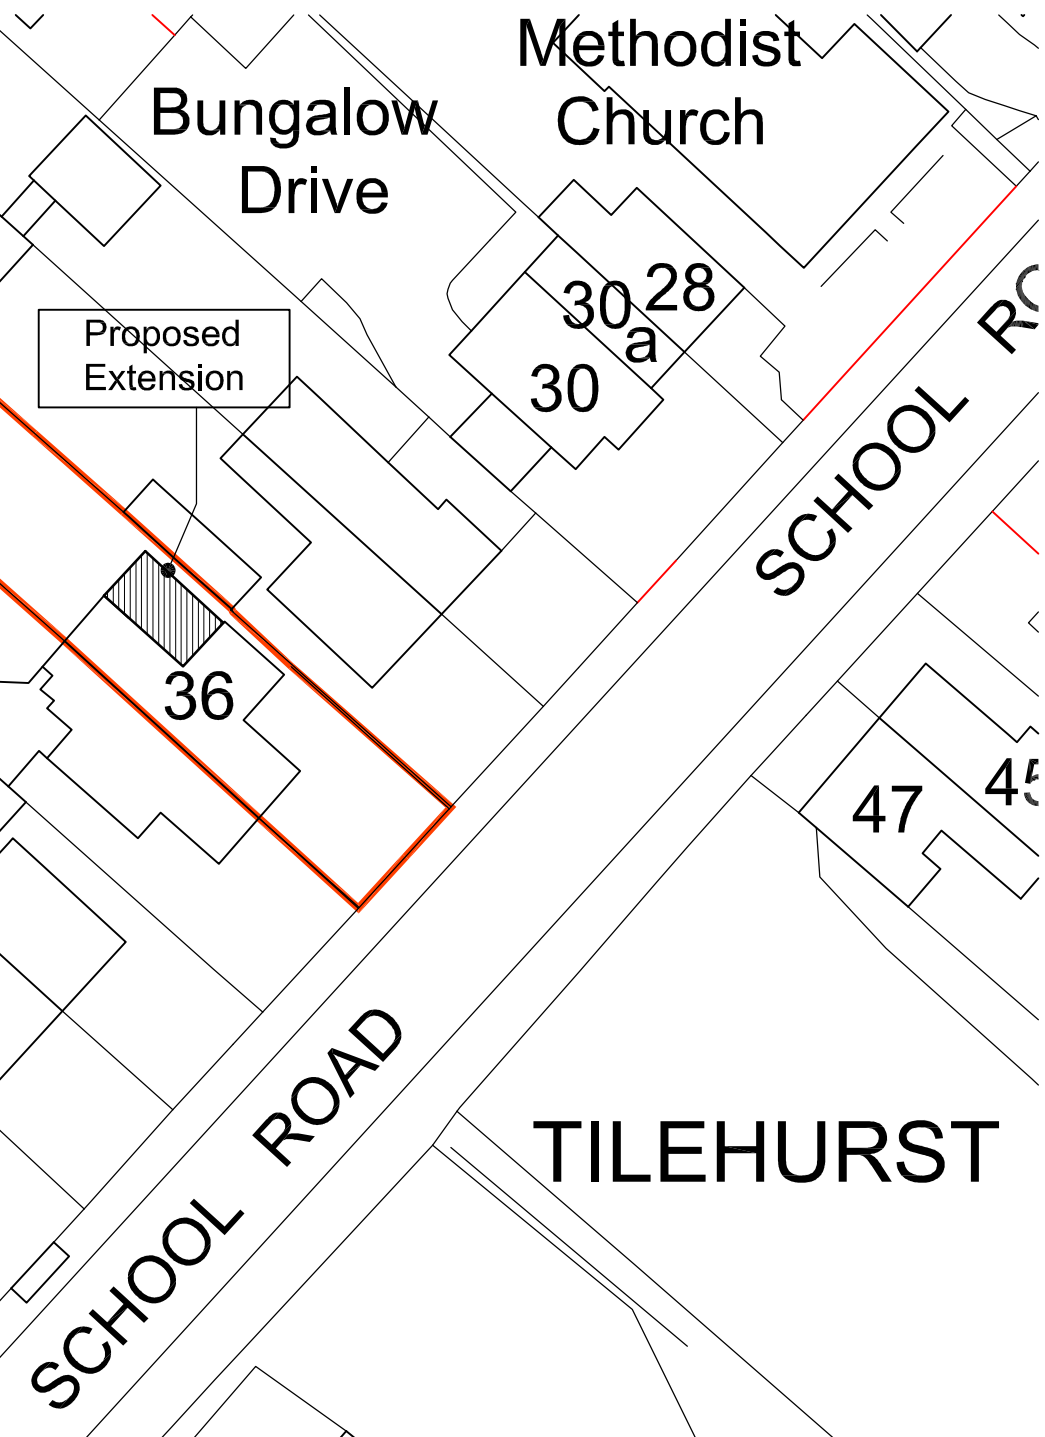

BLOCK PLAN 1:500

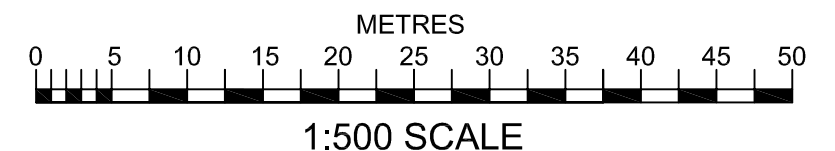

Drawn
IRH

Scale
As Shown@ A3

Date
Aug 2021

Drawing No

H1506.01

Rev

All dimensions to be checked on site prior
to the commencement of any construction.
This drawing may not be reproduced in
any part or form without the written
consent of Hawkedon Developments Ltd.

ALL COPYRIGHTS RESERVED