


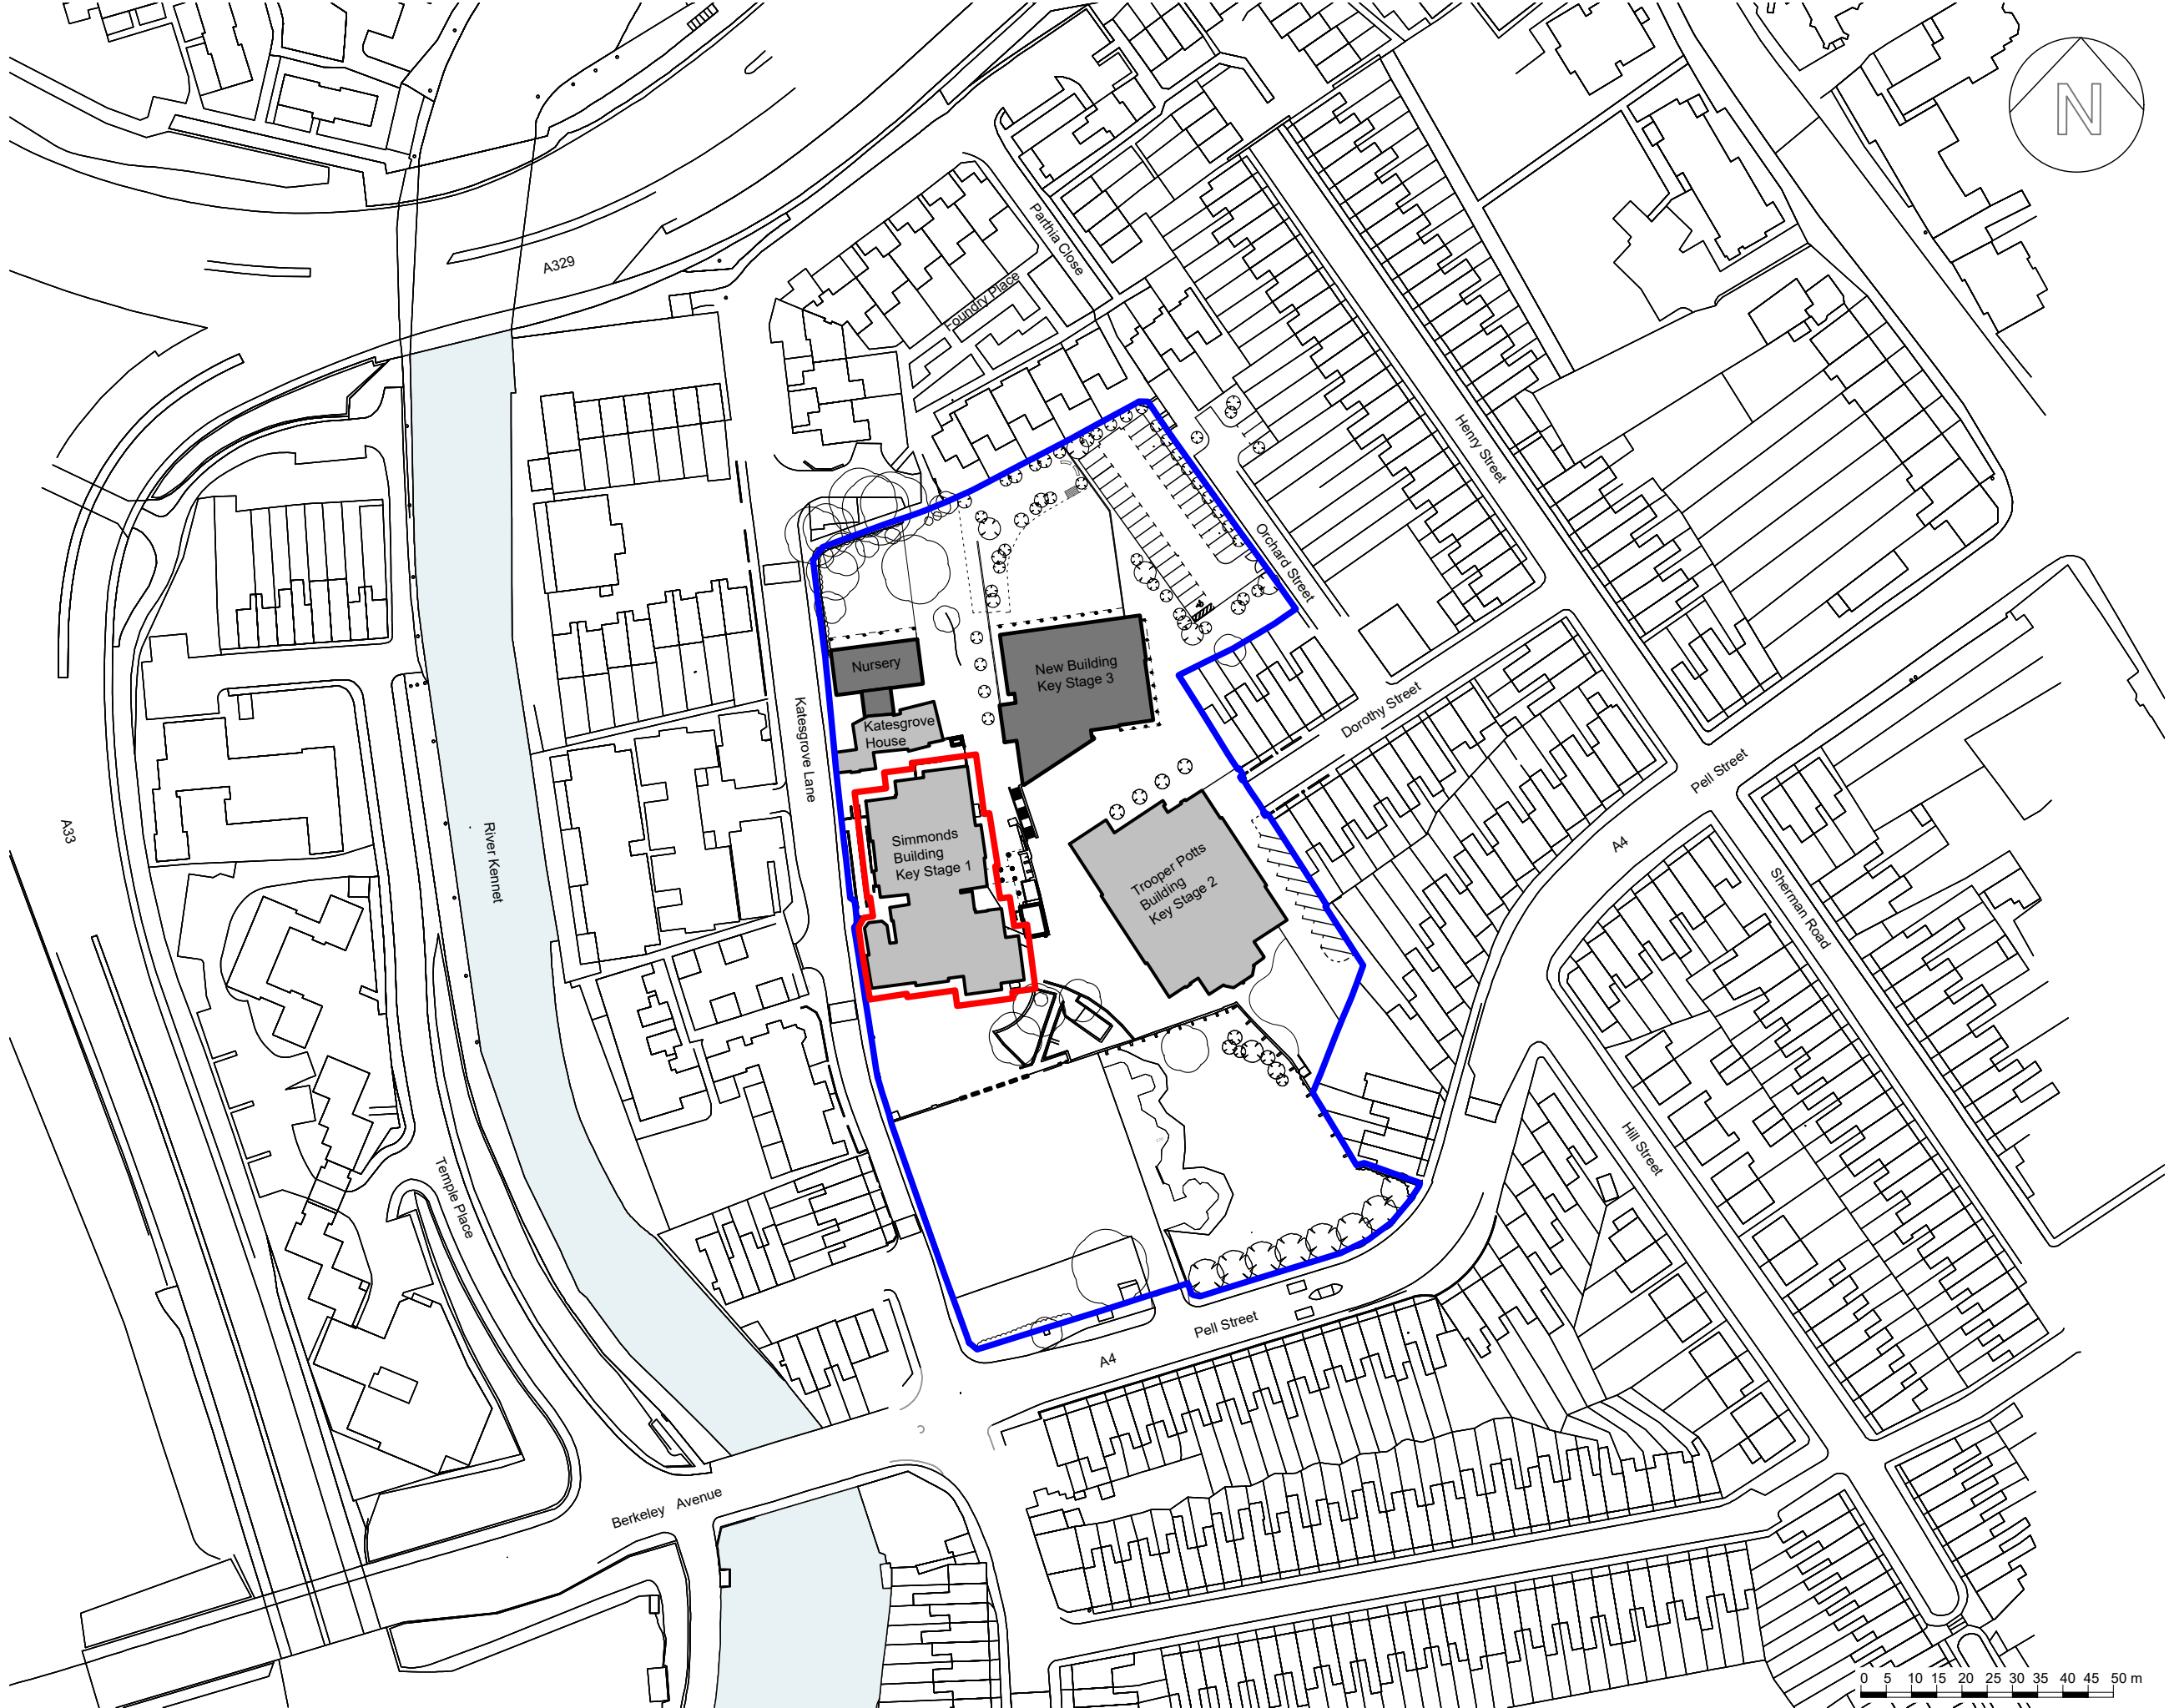

General Notes

1. This drawing is © copyright Hampshire County Council 2021. No unauthorised reproduction of any kind is permitted.

2. No dimensions to be scaled from this drawing. Verify all dimensions prior to construction. Immediately report any discrepancies on the document to the Architect/Contract Administrator. This document shall be read in conjunction with associated models, specifications and related consultant's documents.

3. Drawing to be read with all relevant Architectural, Interiors, Structural, M&E, Drainage/Public Health, Landscape, Civils and Interiors drawings and specifications.

4. This map is reproduced from Ordnance Survey material with the permission of Ordnance Survey on behalf of the controller of Her Majesty's Stationery Office © Crown copyright. Unauthorized reproduction infringes Crown Copyright & may lead to prosecution or civil proceedings (100019180) 2021.

 Hampshire County Council

Notes:

P1	Consent		25.08.2021	BW -

Rev	Description	Date	By	Chkd
-----	-------------	------	----	------

HCC Property Services,
Three Ministers House,
76 High Street, Winchester SO23 8UL
tel: (01962) 947801

Property Services

PROJECT NAME
Katesgrove Primary School, Reading RG1 2NL

SHEET NAME
Simmonds Building
Window & External Fabric Repairs
Location Plan

SCALE	DRAWN	CHKD	APRV
1:1000 @ A3	BW	-	-

DRAWING No.
project code - originator - volume - level - type - role - number version

E04948 - HCC - 101	P1	.00
--------------------	----	-----

SUITABILITY
code description

Consent

