


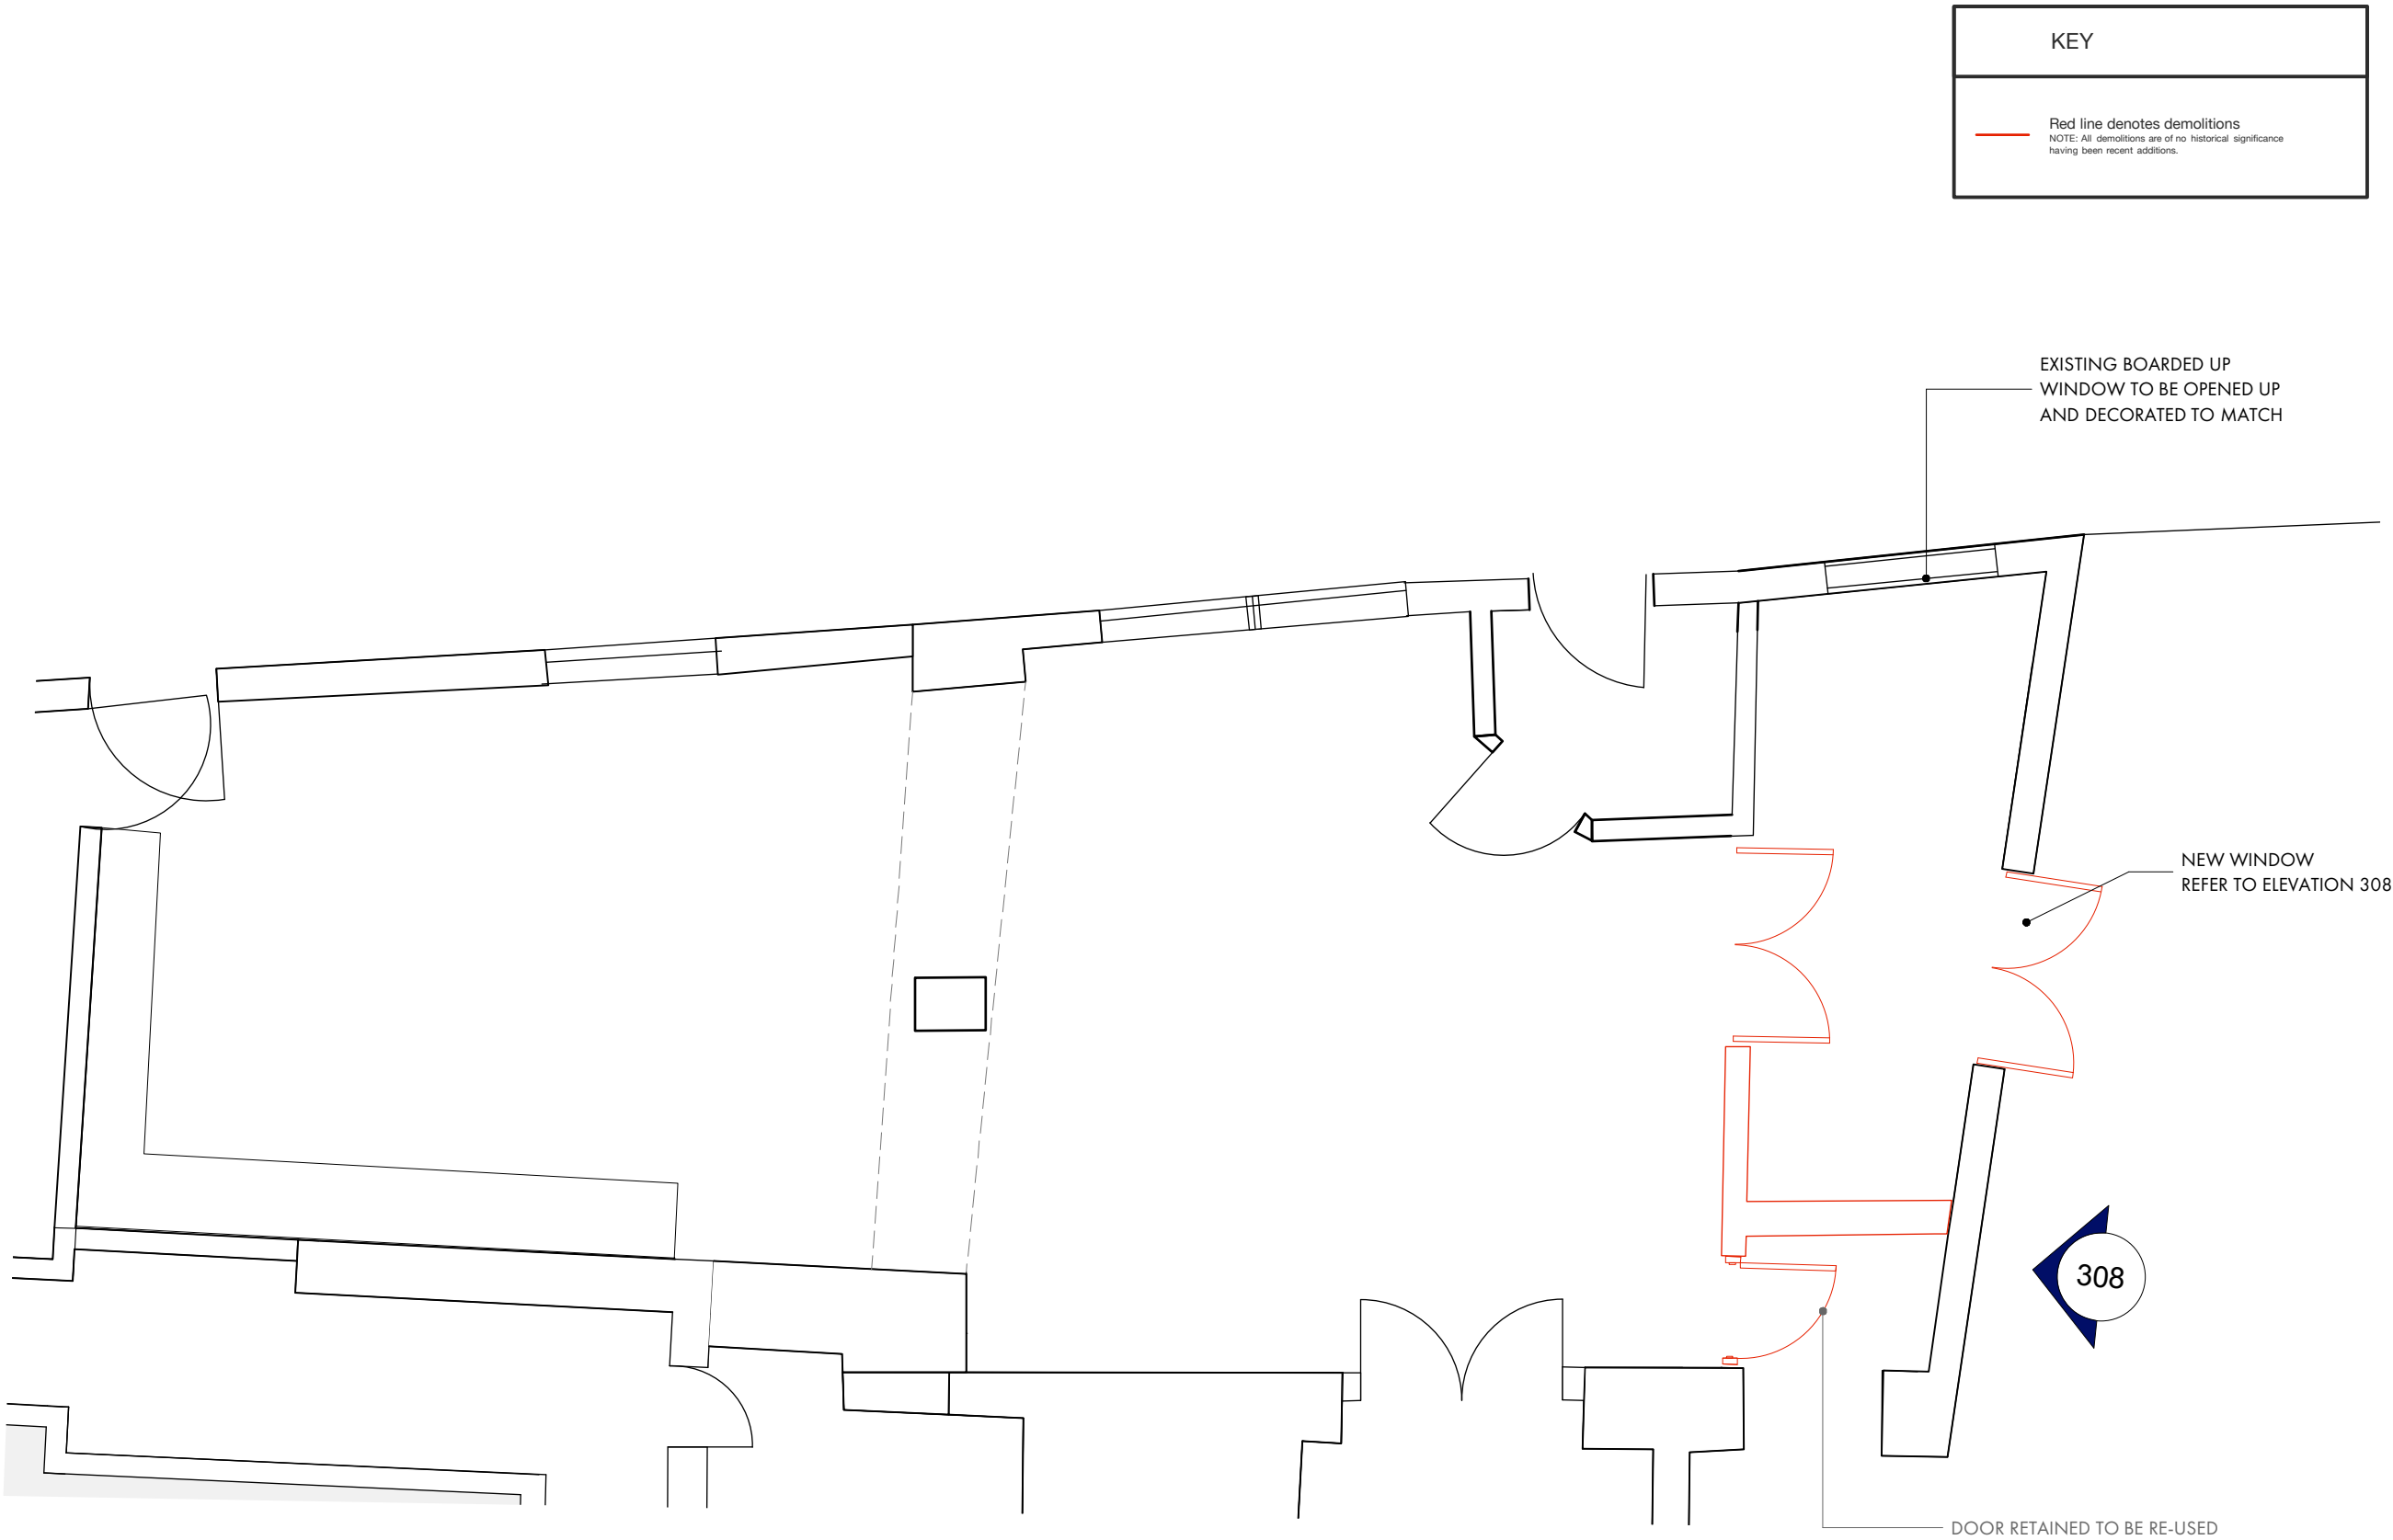

KEY

Red line denotes demolitions
NOTE: All demolitions are of no historical significance having been recent additions.

1

Existing Restaurant Plan
1:50



REVISIONS

Spacebrand.™

Create Profitable Interior Innovations For Your Hotel

The Guild Hub, High Street, Bath, BA1 5EB
info@spacebrand.co.uk

01225 - 667178
www.spacebrand.co.uk

TITLE RESTAURANT GENERAL ARRANGEMENTS	
CLIENT NILVIP	
PROJECT THE GEORGE MERCURE READING	
DRAWING NO. 130	REVISION
JOB NO. 20.004	DATE 08.06.21
DRAWN BY SE/KO	SCALE 1:50@A3

This drawing is the copyright of Studio Spacebrand. Figured dimensions to be taken in preference to those scaled. All dimensions to be checked on site before any work proceeds. The contractor is to provide full size setting out drawings based on the information contained in this drawing for the designers approval prior to commencing manufacture. The drawing is issued on the condition that it is not reproduced, retained or disclosed to any unauthorised person either wholly or in part without the consent in writing from Studio Spacebrand.