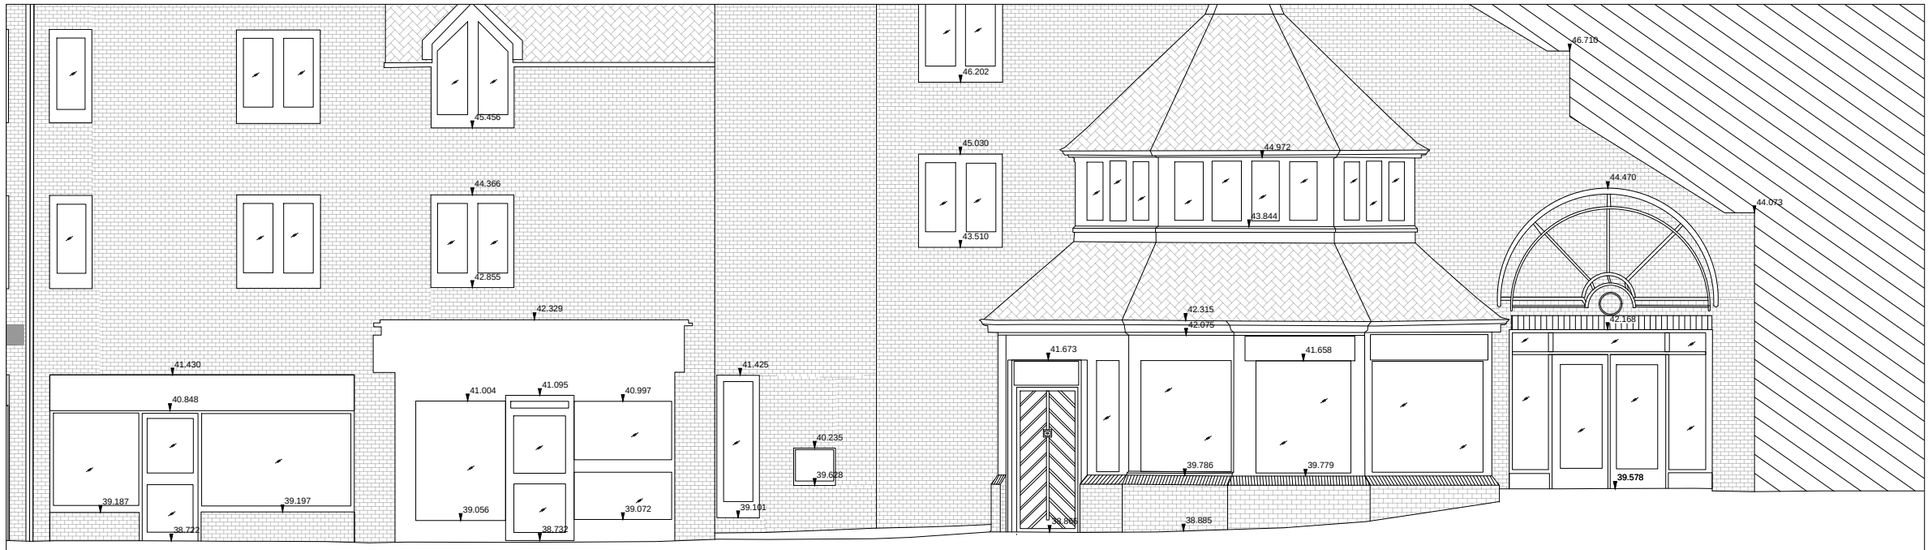

EXISTING ELEVATION 2

SCALE 1:100

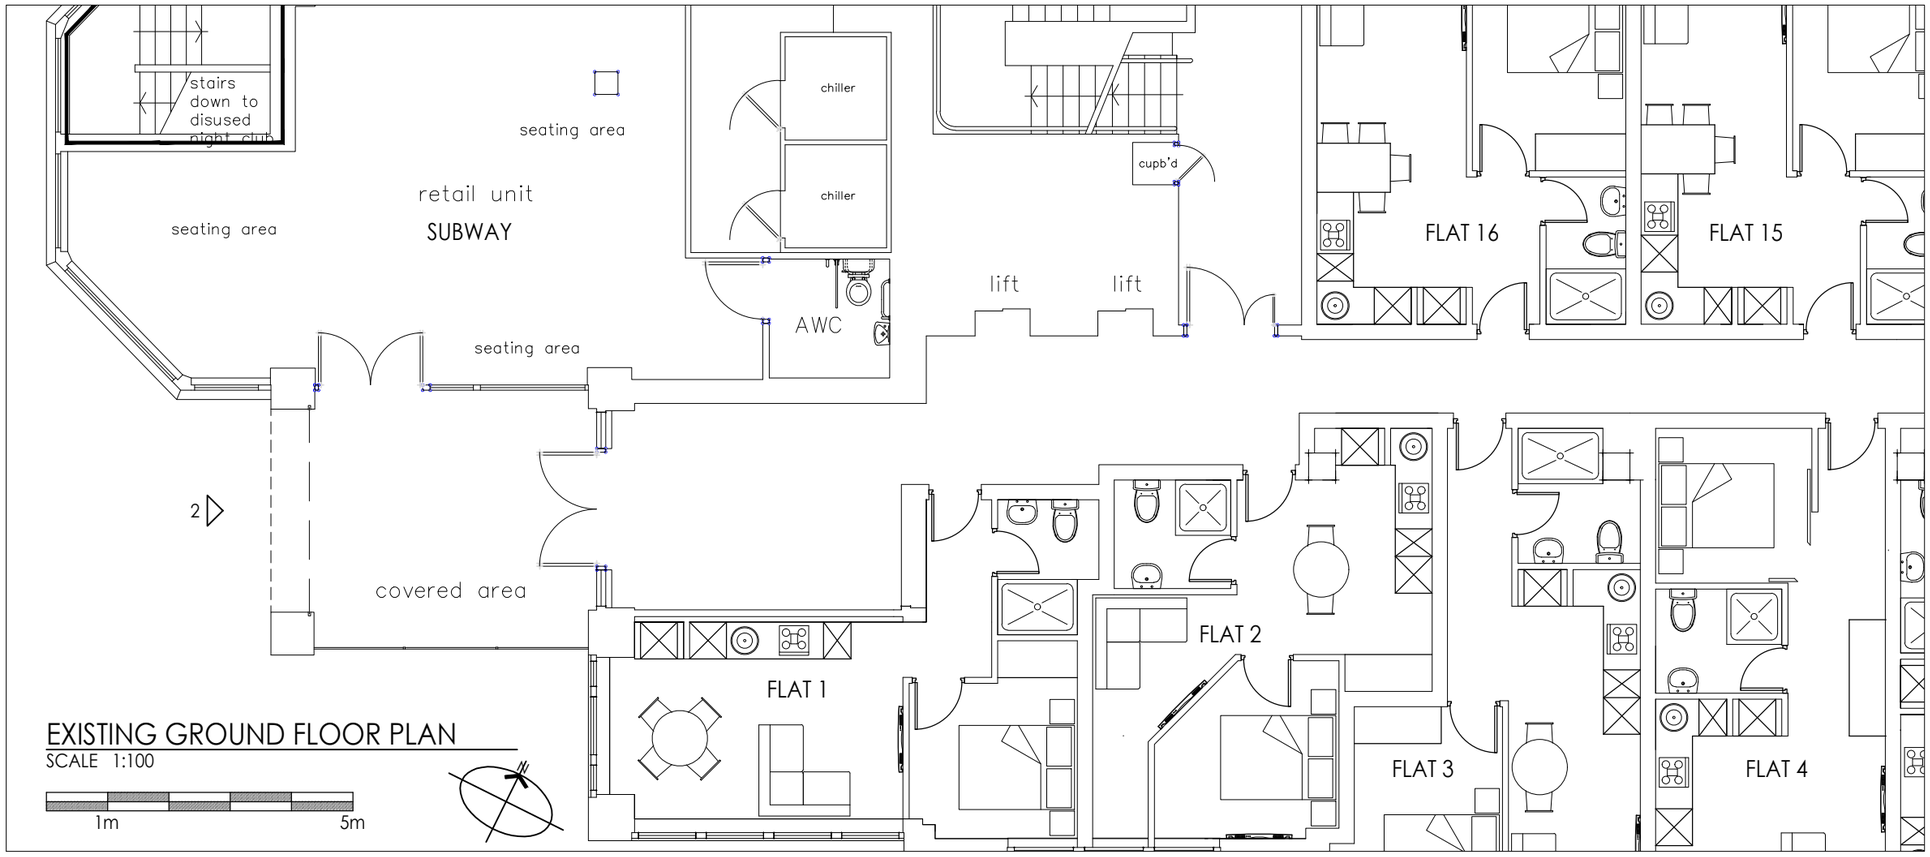

EXISTING GROUND FLOOR PLAN

SCALE 1:100

Rev:

6 Wrotham Business Park
Barnet, Herts
EN5 4SZ

t: 0208 275 1080
e: enquiries@planningconsent.com
w: www.planningconsent.com

Drawing Title:
Existing Plan and Elevation

Project:
Planning Application:
Install new metal signage above entrance to flats

Location:
Dukesbridge House,
Reading, RG1 4SA

Scale: 1:100@A3

Drwn: srt

Date: August 2021

Drawing No:

5016	PA	15

Copyright and design right held by Stuart Henley & Partners Ltd. No unauthorised reproduction permitted.