
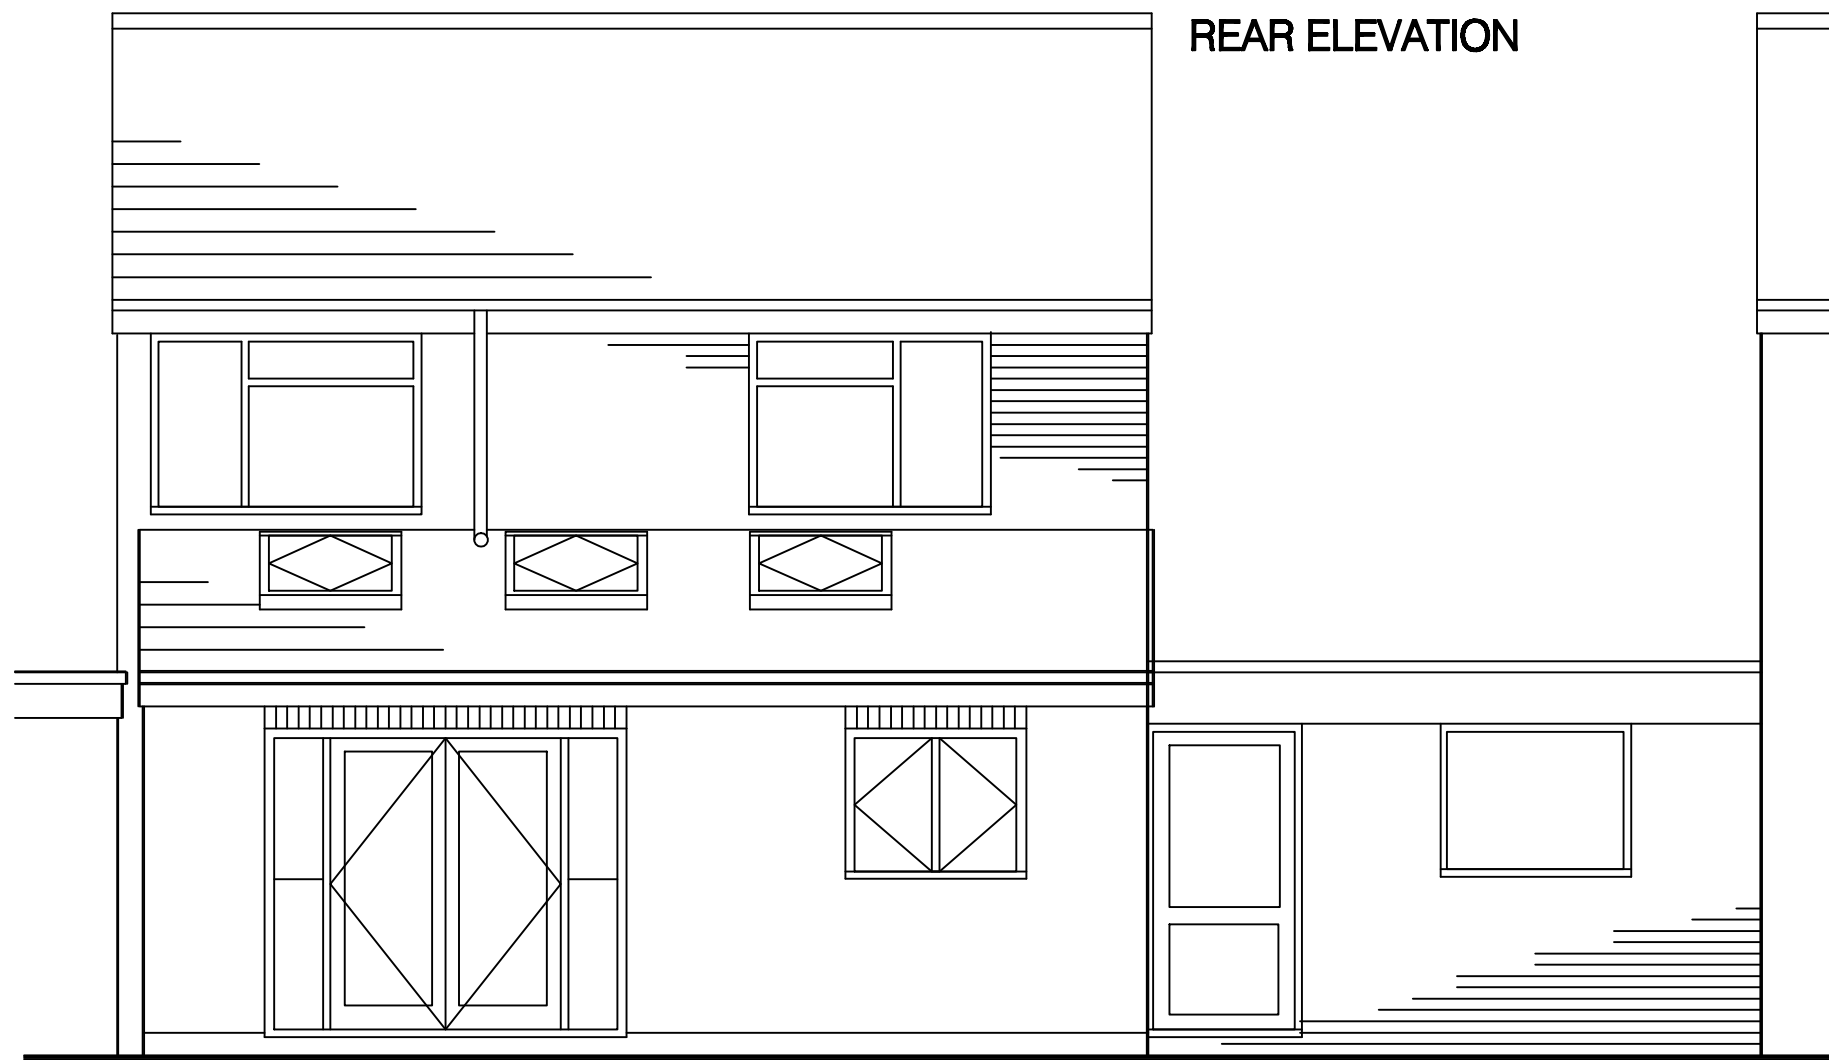


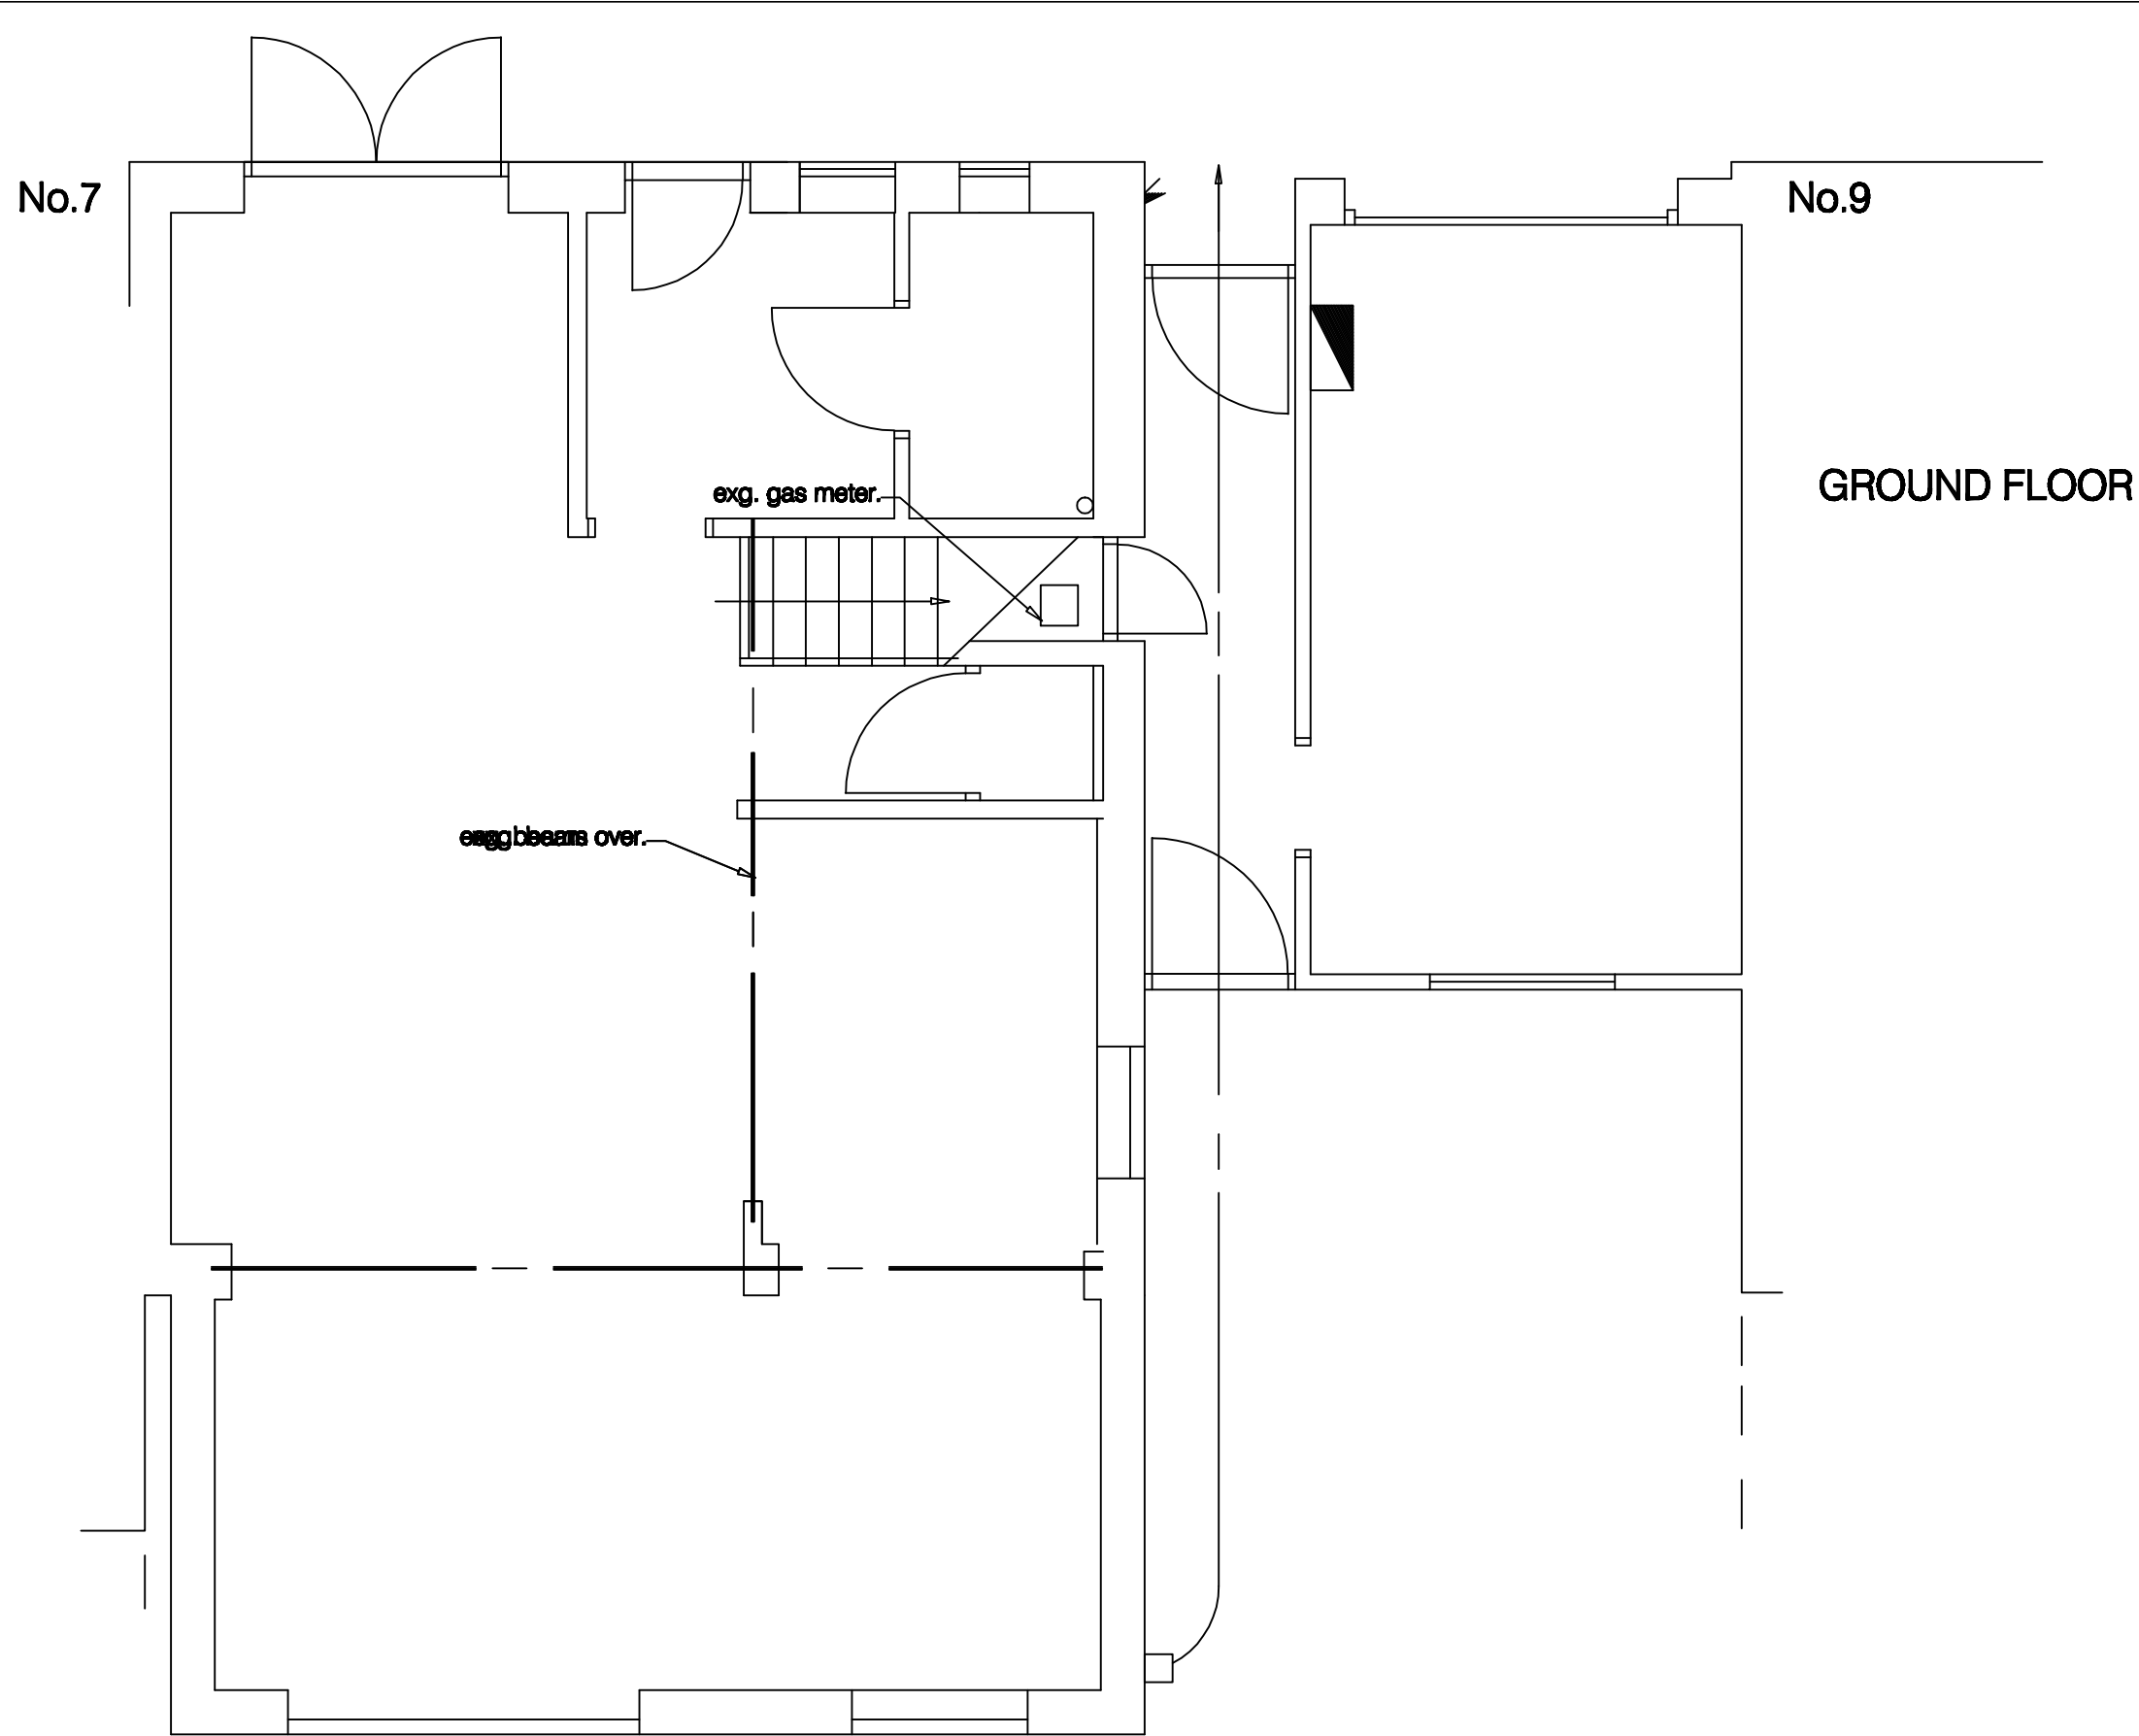

project

8 Abingdon Drive
Emmer Green, Reading, Berkshire

for
title

Mr & Mrs King
1:50 Ground Floor as Existing

drawing no: 1148 / 1 / a

M D Howlett
architectural consultant

76 Kidmore Road, Caversham, Reading
Berkshire RG4 7NA; tel/fax: (0118) 947 7117
Email: pmaarc@globalnet.co.uk

Date January 2016

0 1 2 metres (1:50 on A3)

Revision a: Updated. May 2021.