

GENERAL NOTES
All work to be to the entire satisfaction of the Local Authority,
notwithstanding anything shown on these drawings.

NOTE: ALL RELEVANT DIMENSIONS AND LEVELS TO BE VERIFIED ON SITE BEFORE SPECIFIC AREAS OF WORK ARE COMMENCED.




All drawings to be read in conjunction with the General Construction Notes and any other party's drawings, details and documentation issued. For all specialist work, see relevant drawings.

Both drawing and design are © Matthew Clay Architects Ltd 2020.

WG01, WG02, WG03, WG06, WG09, WG10, WF02
Please refer to dwg 218.3.140

WG04, WG05, WG07, WG08, WG11, WG12, WG13
Please refer to dwg 218.3.141

DG01, DG02, DG03
Please refer to dwg 218.3.142

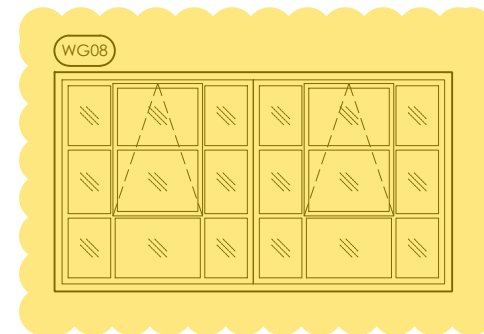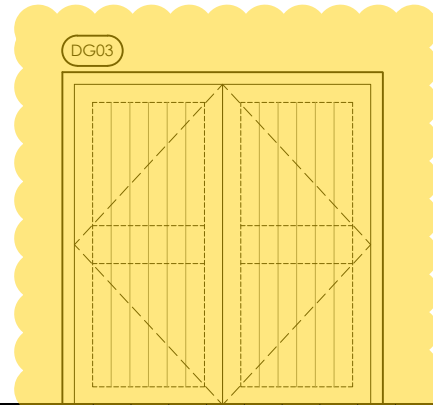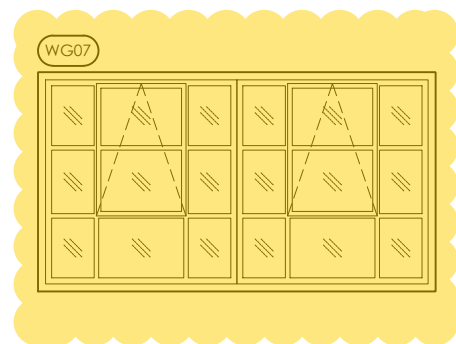

- SURVEY TO PMS	25.03.2020
-----------------	------------

Rev.	Description	Date
0		3m

Scale 1:50 @ A3	Drawn MC	Chk. MC
--------------------	-------------	------------



Project
WINDOW RENOVATIONS
BLAKES LOCK, GAS WORKS RD
READING RG1 3EQ

Drawing Name
**EXISTING & PROPOSED NORTH
ELEVATION**

Drawing Number	Rev.
218.3.020	—

matthew clay architects

spiders barn . cross keys . corsham
wiltshire . sn13 0dt . 00 44 1249 476208
info@matthewclayarchitects.co.uk
www.matthewclayarchitects.co.uk

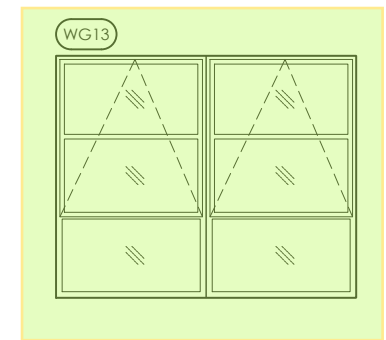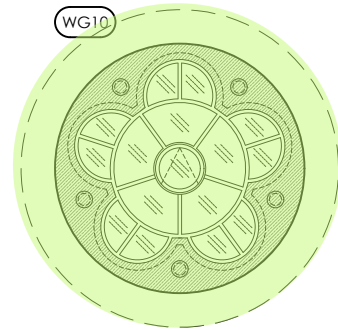

spiders barn . cross keys . corsham
wilt. sn13 0dt . 00 44 1249 476208
info@matthewclayarchitects.co.uk
www.matthewclayarchitects.co.uk

GENERAL NOTES
All work to be to the entire satisfaction of the Local Authority,
notwithstanding anything shown on these drawings.

NOTE: ALL RELEVANT DIMENSIONS AND LEVELS TO BE VERIFIED ON SITE BEFORE SPECIFIC AREAS OF WORK ARE COMMENCED.


All drawings to be read in conjunction with the General Construction Notes and any other party's drawings, details and documentation issued. For all specialist work, see relevant drawings.

Both drawing and design are © Matthew Clay Architects Ltd 2020.


WINDOW TYPE 1

WINDOW TYPE 2
WG04, WG05, WG07, WG08, WG11, WG12, WG13
Please refer to dwg 218.3.141


DOOR TYPE 1
DG01, DG02, DG03
Please refer to dwg 218.3.142

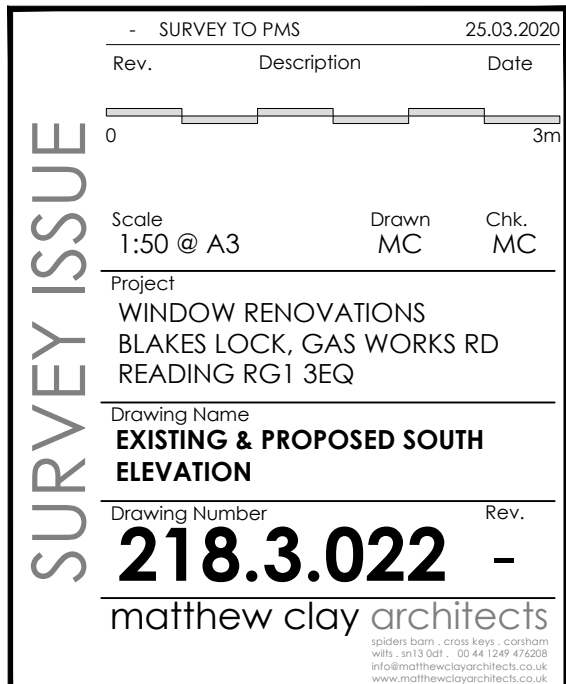

WINDOW TYPE 1
HEAD AND CILL DETAIL

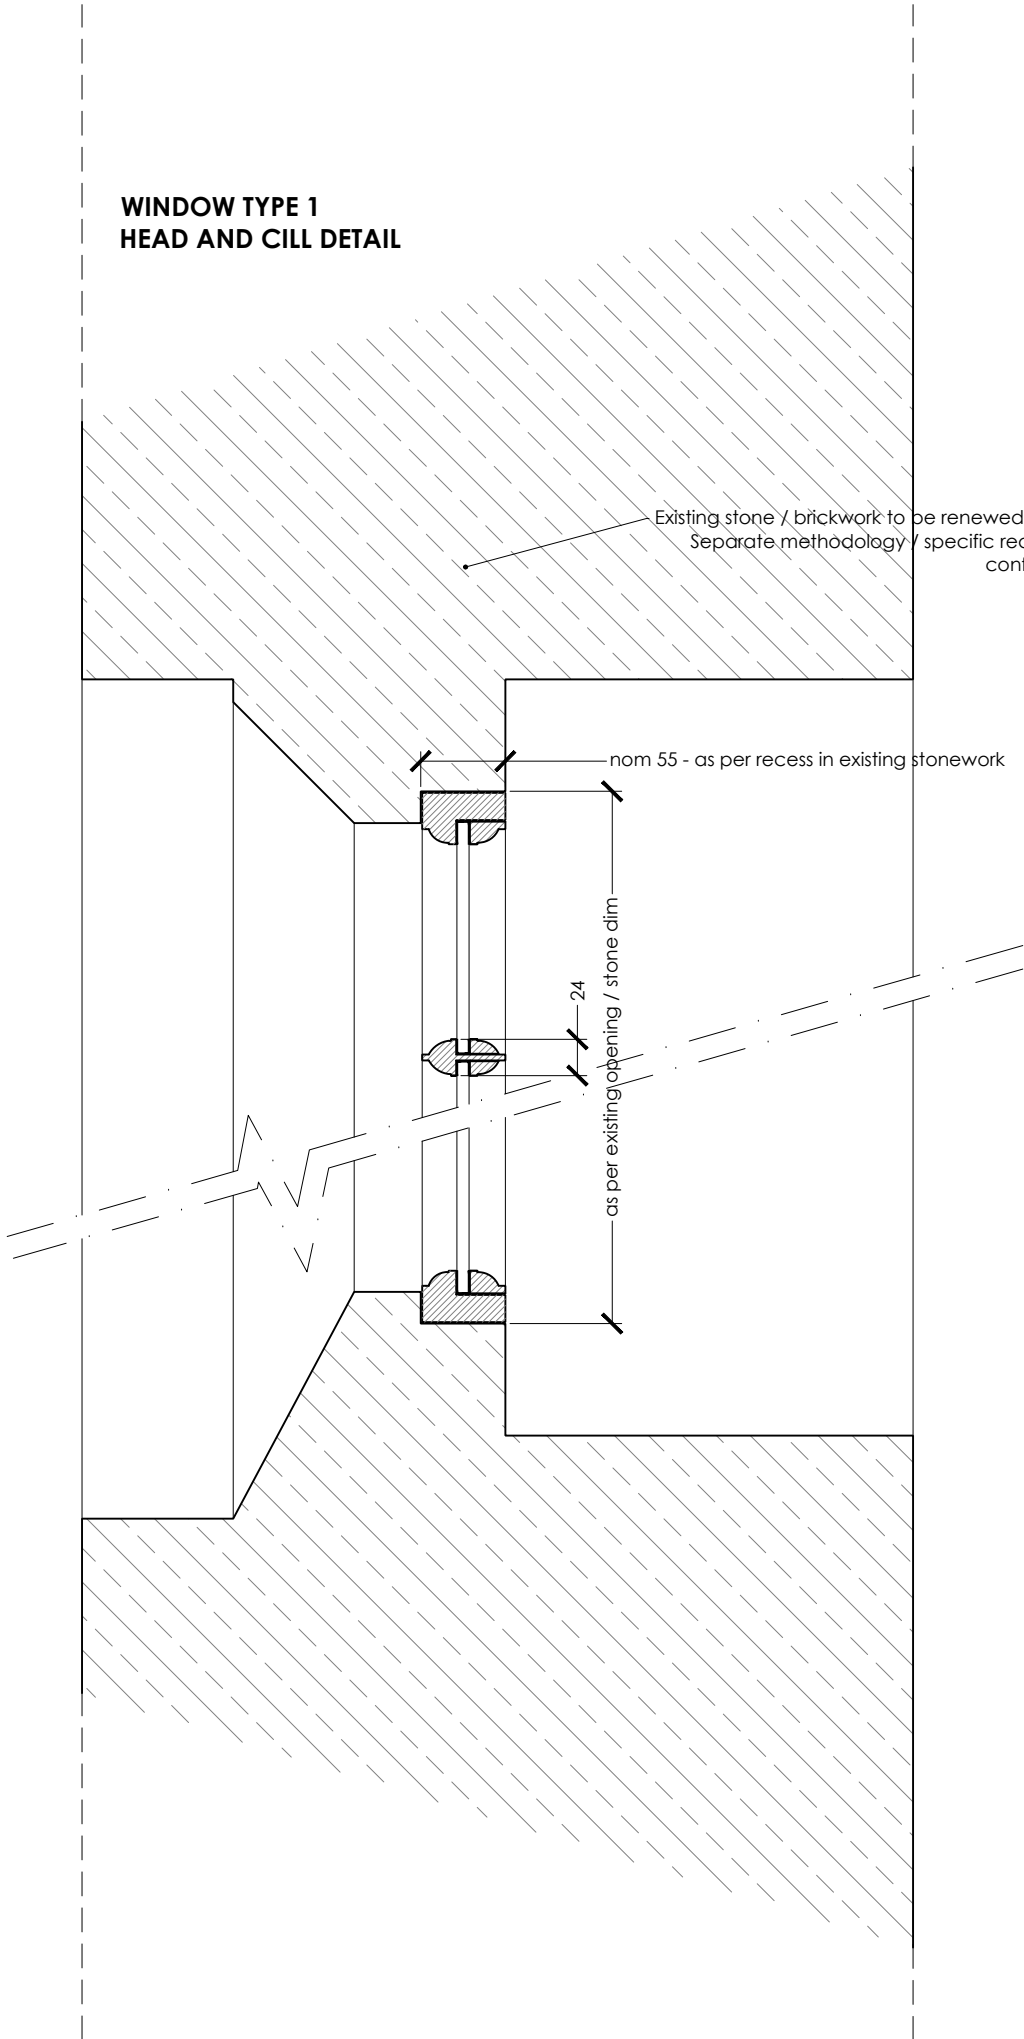

WINDOW TYPE 1
JAMB / REVEAL DETAIL

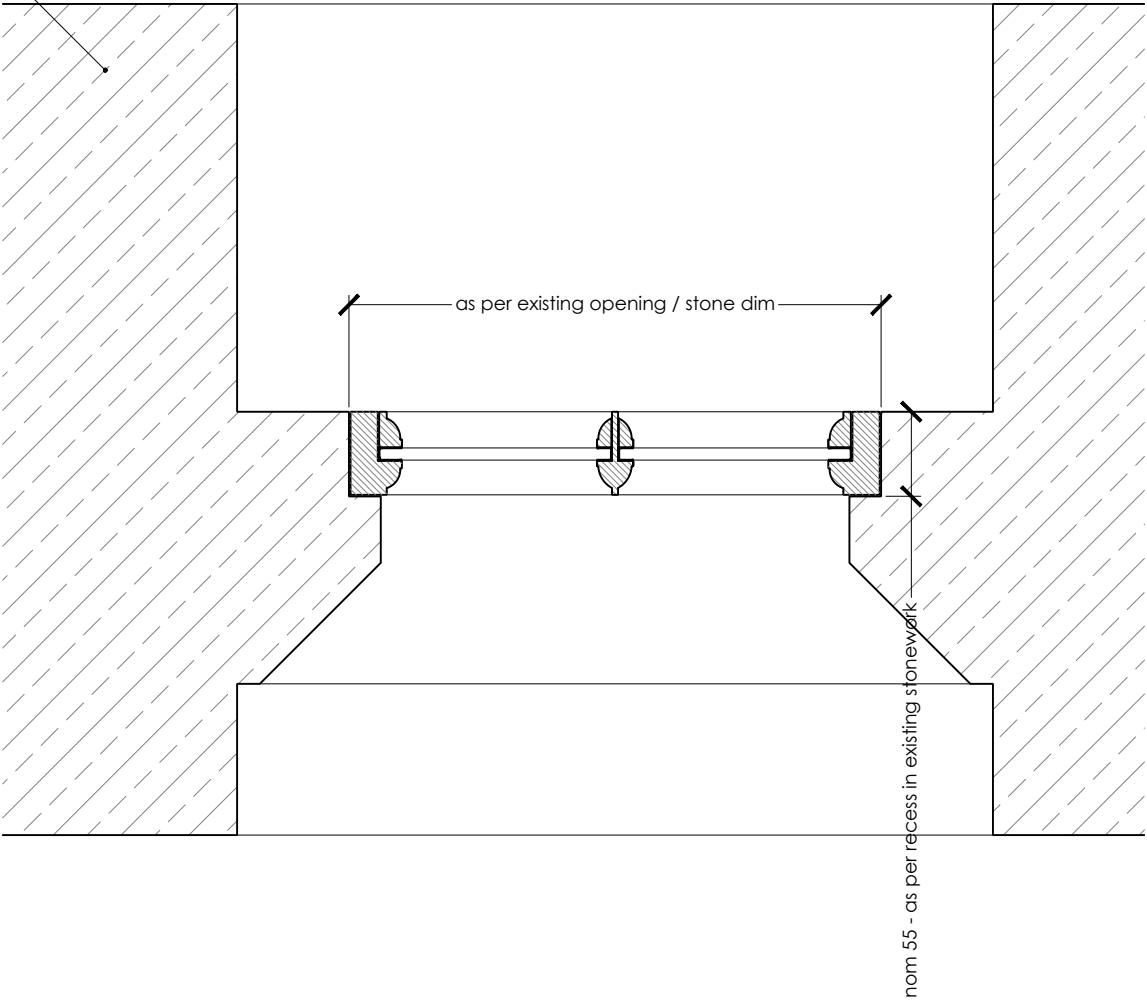

GENERAL NOTES
All work to be to the entire satisfaction of the Local Authority, notwithstanding anything shown on these drawings.

All materials, components and workmanship are to comply with the relevant British Standards, Codes of Practice, and any appropriate applicable manufacturers' recommendations.

NOTE: ALL RELEVANT DIMENSIONS AND LEVELS TO BE VERIFIED ON SITE BEFORE SPECIFIC AREAS OF WORK ARE COMMENCED.

All dimensions are structural unless otherwise noted.

All drawings to be read in conjunction with the General Construction Notes and any other party's drawings, details and documentation issued. For all specialist work, see relevant drawings.

Any discrepancies, errors and omissions are to be brought to the Architect's attention prior to construction commencing.

Both drawing and design are © Matthew Clay Architects Ltd 2020.

- WINDOW TYPE 1**
WG01, WG02, WG03, WG06, WG09, WG10, WF02
- All new window frames to be made from accoya, primed for painted finish.
 - Existing glass panes to be re-used in new units where possible. Panes to be set into new frames with silicone band and held in place with bead to inside. Bead held in place w/ s/steel pins.
 - Painted finish throughout to match existing colour and finish (currently white eggshell).
 - All circular windows to have templates made in-situ to ensure new frame profiles fit securely in existing stone reveals. All dims to be checked once work commences on site and once dimensions can be safely taken from supporting scaffolding / access platforms.
 - Profile of frames and bead to be 'lamb's tongue' with exact profile to be templated using existing profiles taken from site.
 - Opening / fixed panes to match existing units. Please refer to GA elevation drawings to confirm requirements.
 - All ironmongery to match existing.

SURVEY ISSUE

- SURVEY TO PMS

25.03.2020

Rev.	Description	Date
0		

Scale
1:5 @ A3

Drawn
MC

Chk.
MC

Project

WINDOW RENOVATIONS
BLAKES LOCK, GAS WORKS RD
READING RG1 3EQ

Drawing Name

WINDOW TYPE 1 - DETAILS

Drawing Number

218.3.140


Rev.

-


matthew clay architects

spiders barn - cross keys - corsham
wills - sn13 0dt - 00 44 1249 476208
info@matthewclayarchitects.co.uk
www.matthewclayarchitects.co.uk

WINDOW TYPE 2
HEAD AND CILL DETAIL

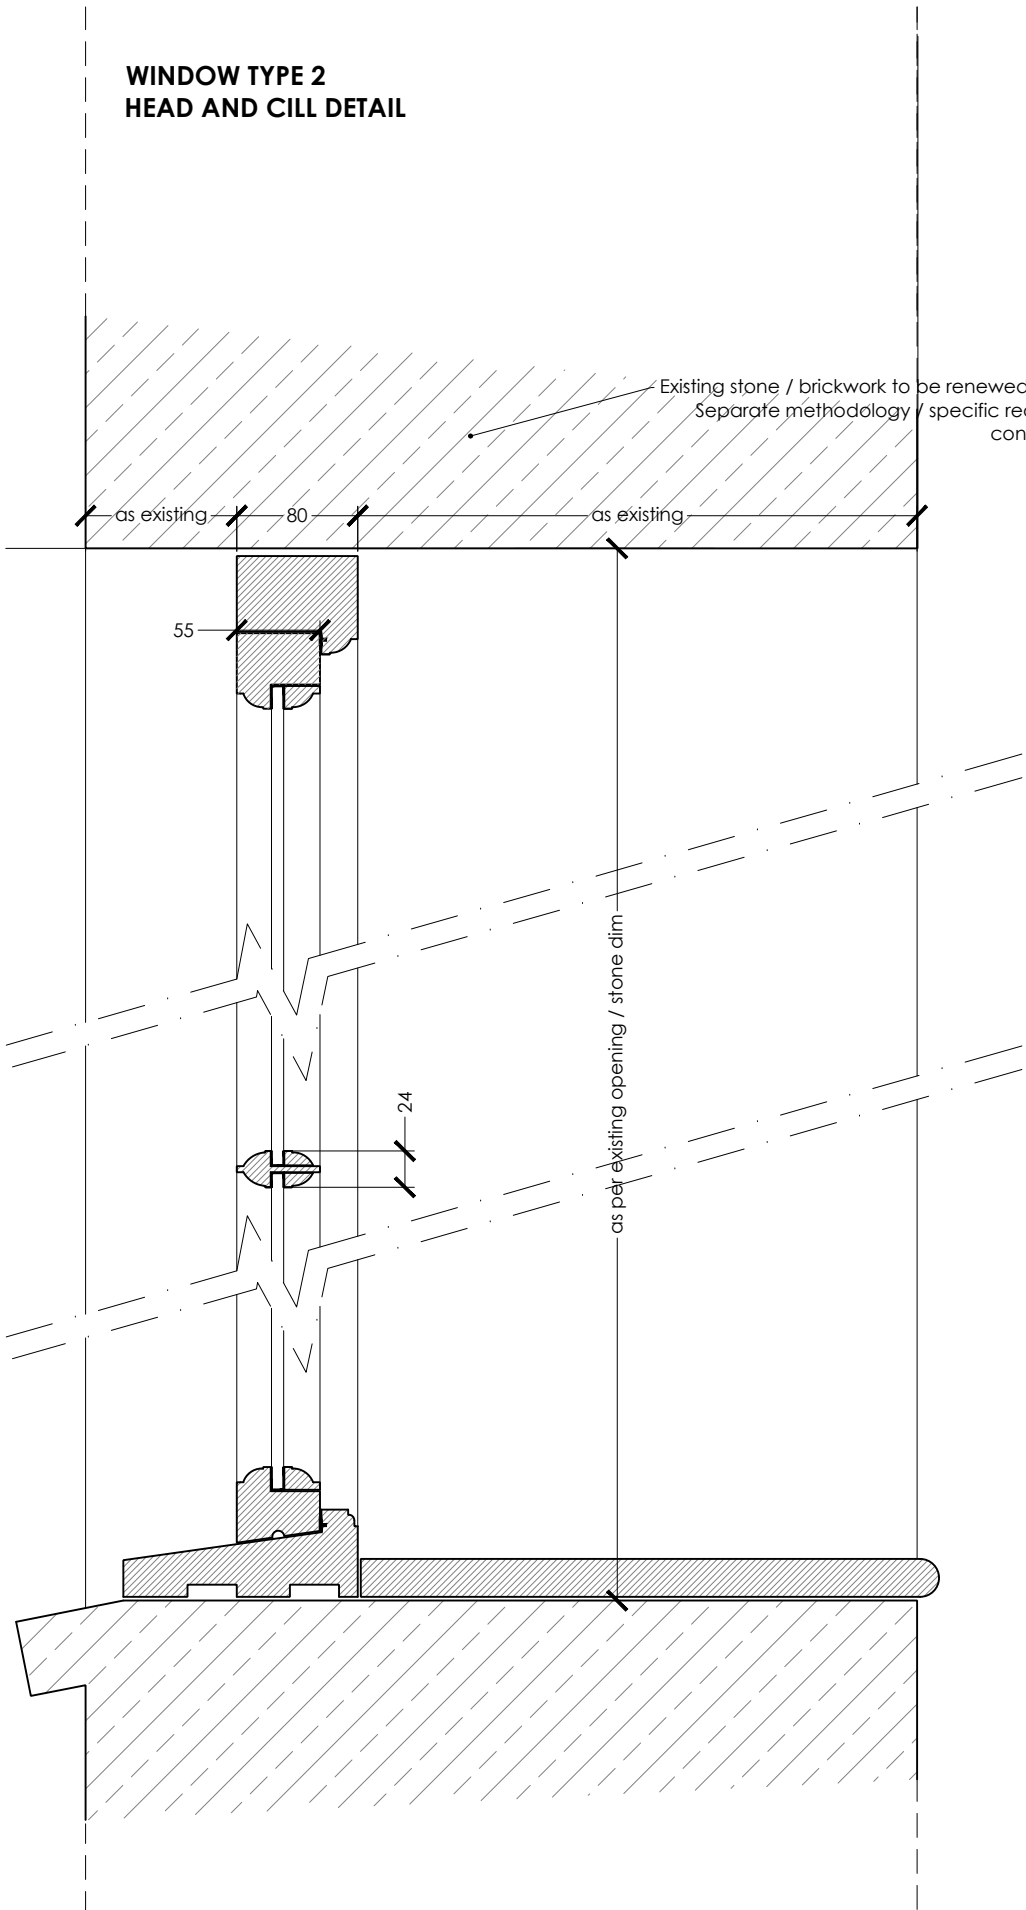

WINDOW TYPE 2
JAMB / REVEAL DETAIL

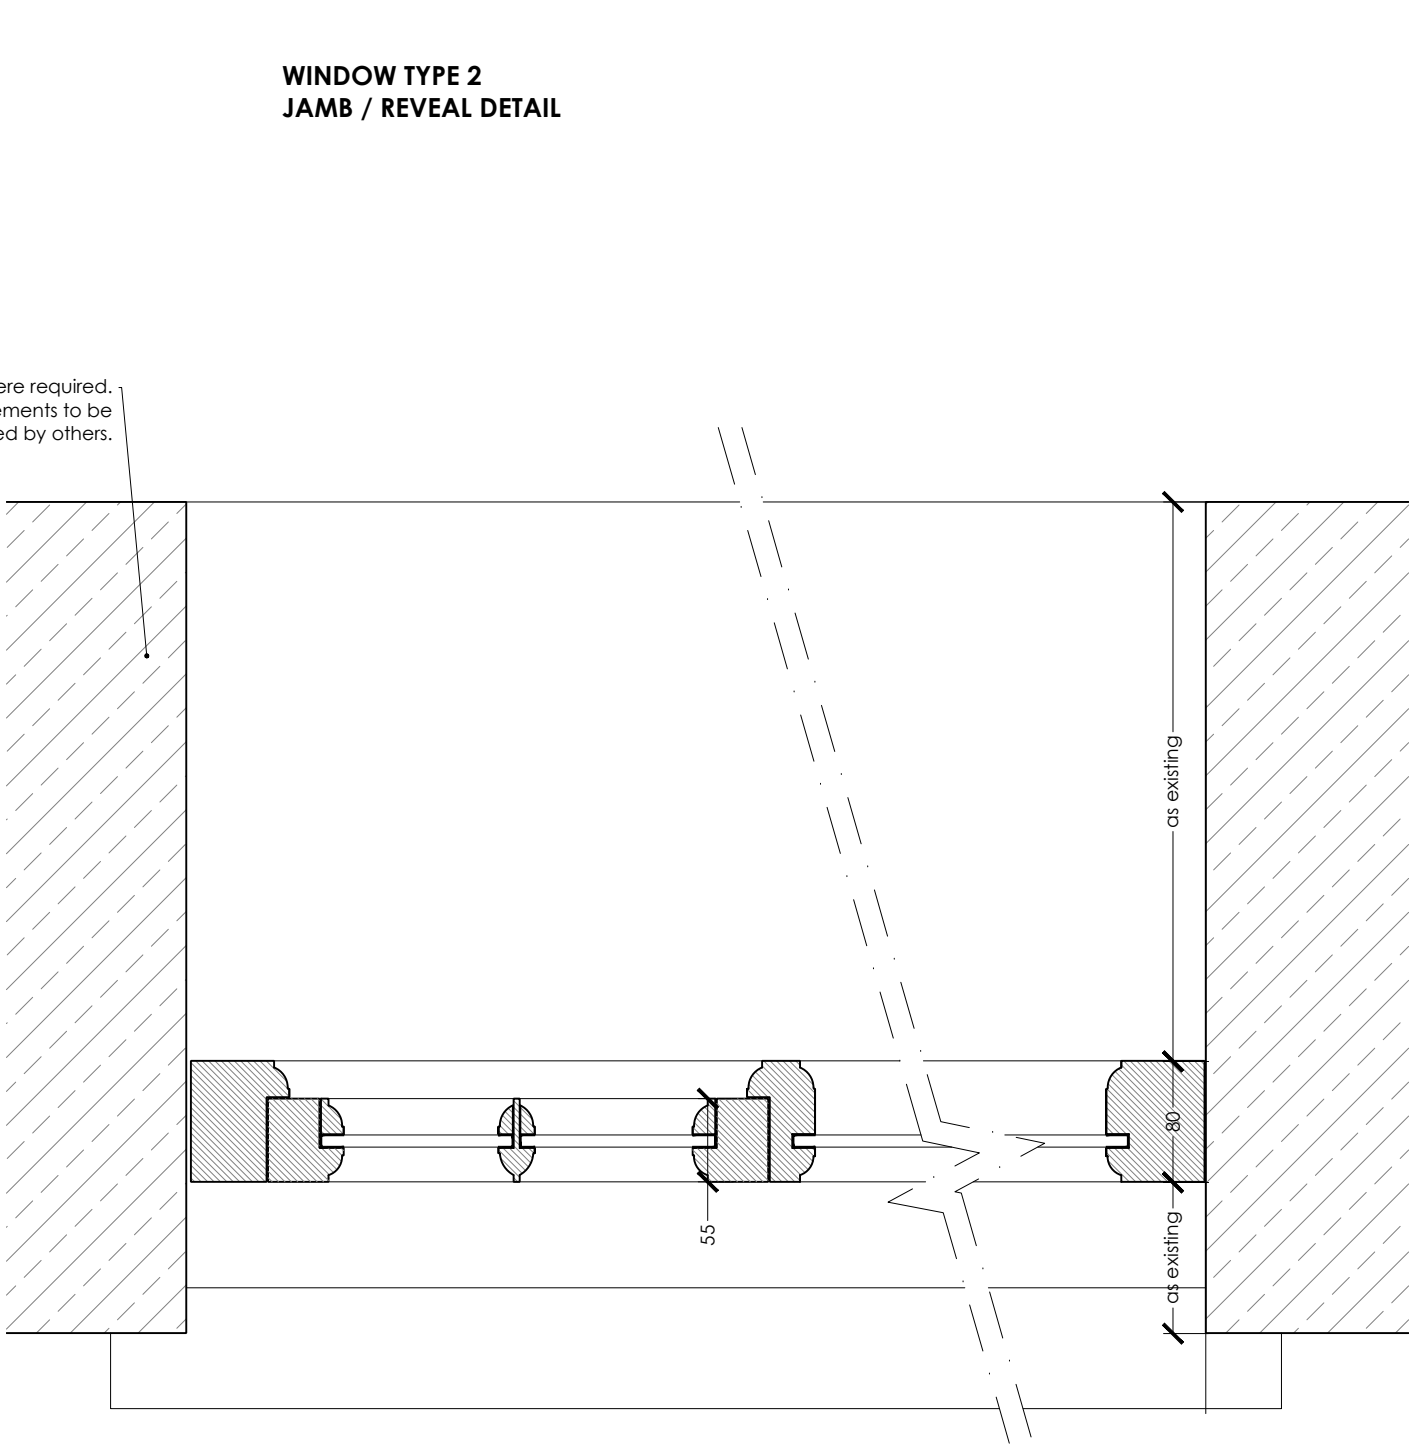

GENERAL NOTES
All work to be to the entire satisfaction of the Local Authority, notwithstanding anything shown on these drawings.

All materials, components and workmanship are to comply with the relevant British Standards, Codes of Practice, and any appropriate applicable manufacturers' recommendations.

NOTE: ALL RELEVANT DIMENSIONS AND LEVELS TO BE VERIFIED ON SITE BEFORE SPECIFIC AREAS OF WORK ARE COMMENCED.

All dimensions are structural unless otherwise noted.

All drawings to be read in conjunction with the General Construction Notes and any other party's drawings, details and documentation issued. For all specialist work, see relevant drawings.

Any discrepancies, errors and omissions are to be brought to the Architect's attention prior to construction commencing.

Both drawing and design are © Matthew Clay Architects Ltd 2020.

- WINDOW TYPE 2**
WG04, WG05, WG07, WG08, WG11, WG12, WG13
- All new window frames to be made from accoya, primed for painted finish.
 - Existing glass panes to be re-used in new units where possible. Panes to be set into new frames with silicone band and held in place with bead to inside. Bead held in place w/ s/steel pins.
 - Painted finish throughout to match existing colour and finish (currently white eggshell).
 - All dims to be checked once work commences on site and once dimensions can be safely taken from supporting scaffolding / access platforms.
 - Profile of frames and bead to be 'lamb's tongue' with exact profile to be templated using existing profiles taken from site.
 - Any dilapidated window boards to be replaced with 25mm WBP plywood with painted finish. Bullnose finish to leading edges.
 - Opening / fixed panes to match existing units. Please refer to GA elevation drawings to confirm requirements.
 - All ironmongery to match existing.

SURVEY ISSUE

- SURVEY TO PMS

25.03.2020

Rev.	Description	Date
0		300mm

Scale
1:5 @ A3

Drawn
MC

Chk.
MC

Project

WINDOW RENOVATIONS
BLAKES LOCK, GAS WORKS RD
READING RG1 3EQ

Drawing Name

WINDOW TYPE 2 - DETAILS

Drawing Number

218.3.141

Rev.

-

matthew clay architects

spiders barn . cross keys . corsham
wills . sn13 0dt . 0044 1249 476208
info@matthewclayarchitects.co.uk
www.matthewclayarchitects.co.uk

GENERAL NOTES
All work to be to the entire satisfaction of the Local Authority, notwithstanding anything shown on these drawings.

All materials, components and workmanship are to comply with the relevant British Standards, Codes of Practice, and any appropriate applicable manufacturers' recommendations.

NOTE: ALL RELEVANT DIMENSIONS AND LEVELS TO BE VERIFIED ON SITE BEFORE SPECIFIC AREAS OF WORK ARE COMMENCED.

All dimensions are structural unless otherwise noted.

All drawings to be read in conjunction with the General Construction Notes and any other party's drawings, details and documentation issued. For all specialist work, see relevant drawings.

Any discrepancies, errors and omissions are to be brought to the Architect's attention prior to construction commencing.

Both drawing and design are © Matthew Clay Architects Ltd 2020.

- DOOR TYPE 1**
DG01, DG02, DG03
- All new door frames and leafs to be made from accoya, primed for painted finish.
 - New single-glazed toughened glass panes to be set into new frames with silicone band and held in place with bead to inside. Bead held in place w/ s/steel pins.
 - Painted finish throughout to match existing colour and finish (currently white eggshell).
 - All dims to be checked once work commences on site and once dimensions can be safely taken from supporting scaffolding / access platforms.
 - Profile of frames and bead to be 'lamb's tongue' with exact profile to be templated using existing profiles taken from site.
 - Vision panels to match existing units. Please refer to GA elevation drawings to confirm requirements.
 - All ironmongery to match existing.

0

300mm

Scale

1:5 @ A3

Drawn

MC

Chk.

MC

Project

WINDOW RENOVATIONS
BLAKES LOCK, GAS WORKS RD
READING RG1 3EQ

Drawing Name

DOOR TYPE 1 - DETAILS

Drawing Number

218.3.142

Rev.

-

matthew clay architects

spiders barn · cross keys · corsham
wills · sn13 0dt · 00 44 1249 476208
info@matthewclayarchitects.co.uk
www.matthewclayarchitects.co.uk

- SURVEY TO PMS

25.03.2020

Rev.	Description	Date
0		

SURVEY ISSUE

**DOOR TYPE 1
HEAD AND CILL DETAIL**

**DOOR TYPE 1
JAMB / REVEAL DETAIL**

Existing stone / brickwork to be renewed where required.
Separate methodology / specific requirements to be confirmed by others.

as existing 130 as existing

70

as per existing opening / stone dim

as existing

130

70

as existing