



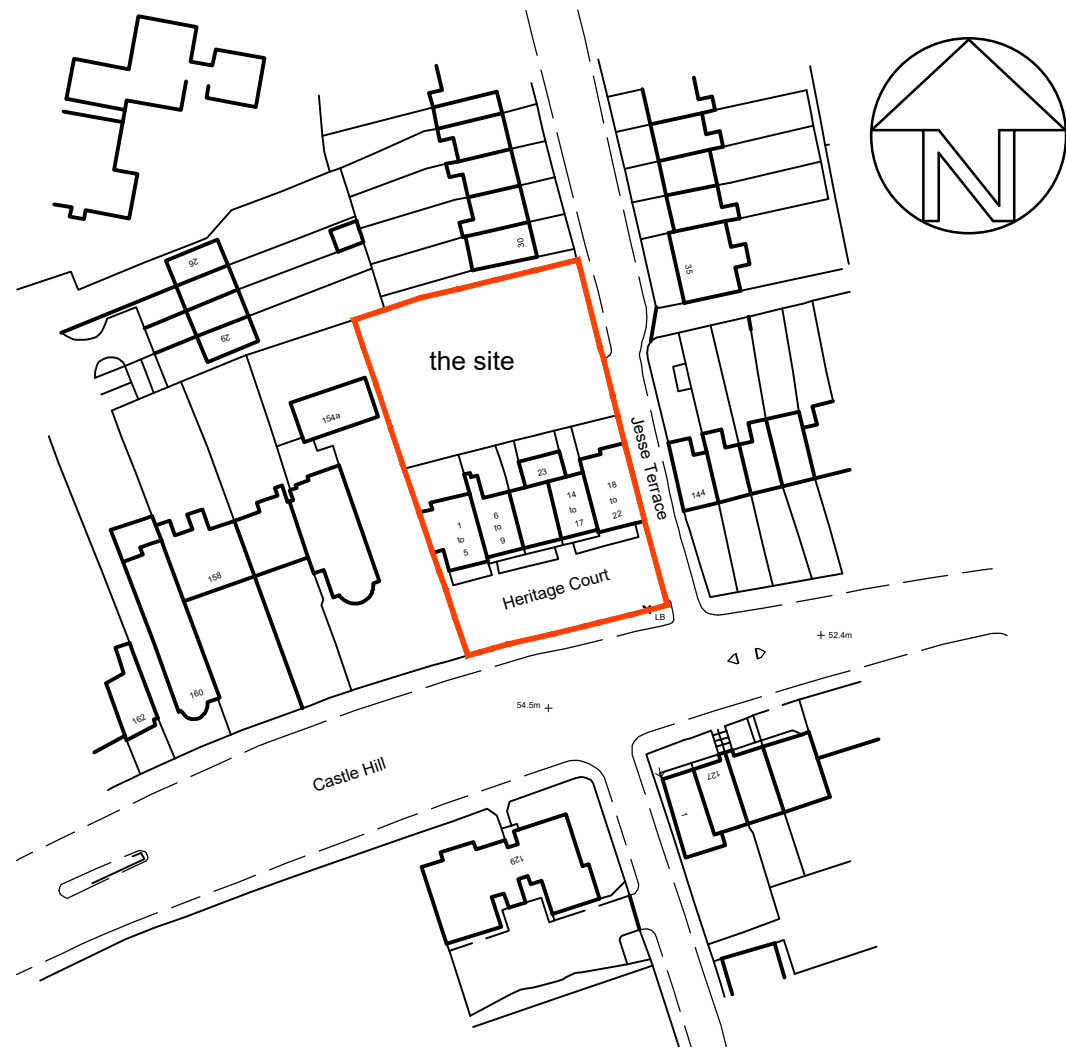

Location Plan

(scale 1:1250)

© Crown Copyright 2021. All rights reserved. Licence Number 100042565

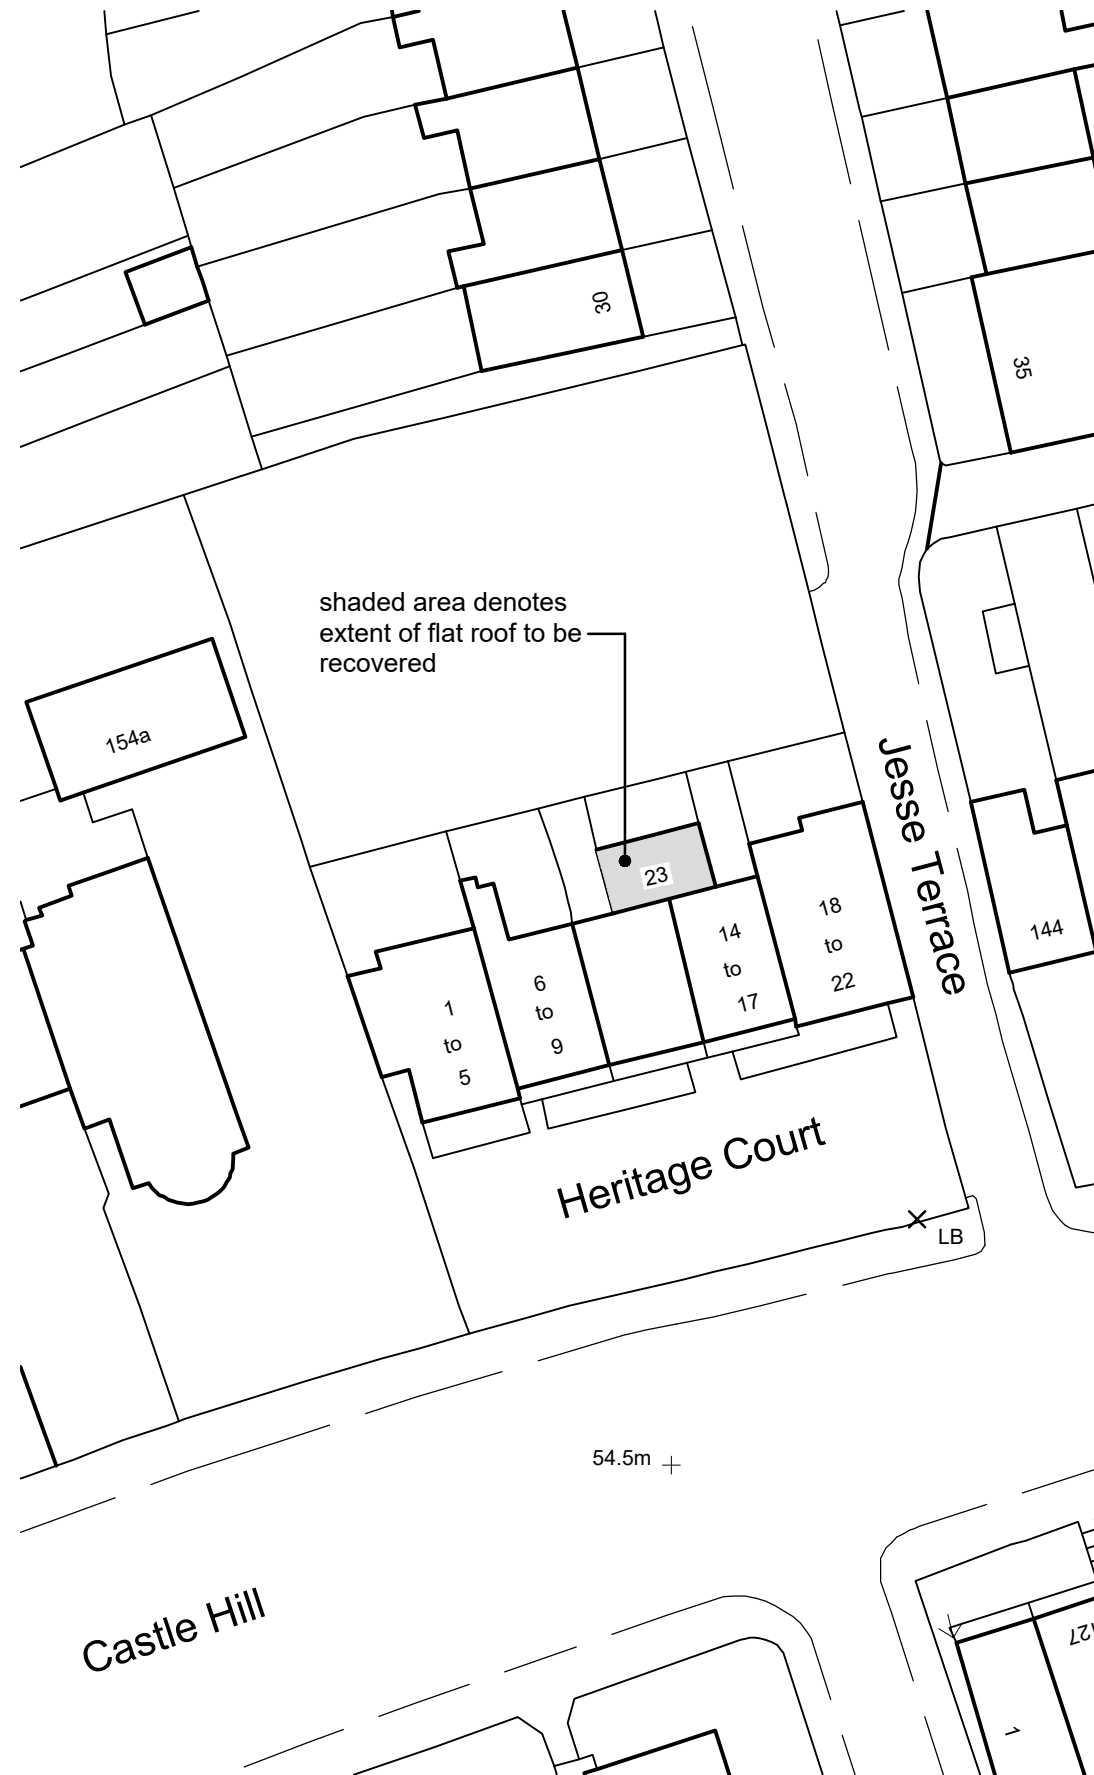

Block Plan

(scale 1:500)

NOTES

1. All dimensions stated are in millimetres.
2. This drawing is the copyright of Oakleaf Building Surveyors & must not be reproduced without their written authority.
3. Any errors or omissions are to be reported to the project surveyor.
4. Do not rely on scaled dimensions for construction purposes. If in doubt seek clarification from the surveyor.

Rev	Description	Date
AMENDMENT RECORD		
Site/Project : HERITAGE COURT CASTLE HILL READING, RG1 7RP		
Drawing Title : SITE & LOCATION PLANS		
		
John Adams House 29 Castle Street Reading BERKSHIRE RG1 7SB Telephone : 01189 560 525 07824 428 455 www.oakleafbs.co.uk		
Scales :	1:1250 & 1:500 @ A3 size	
Drawn :	AMC	Date : Sept 2021
Issue :	LISTED BUILDING	
Project ID :	A21/58	
Drawing No :	AD/01	Revision :

sheet size - A3 (420 x 297mm)