oea

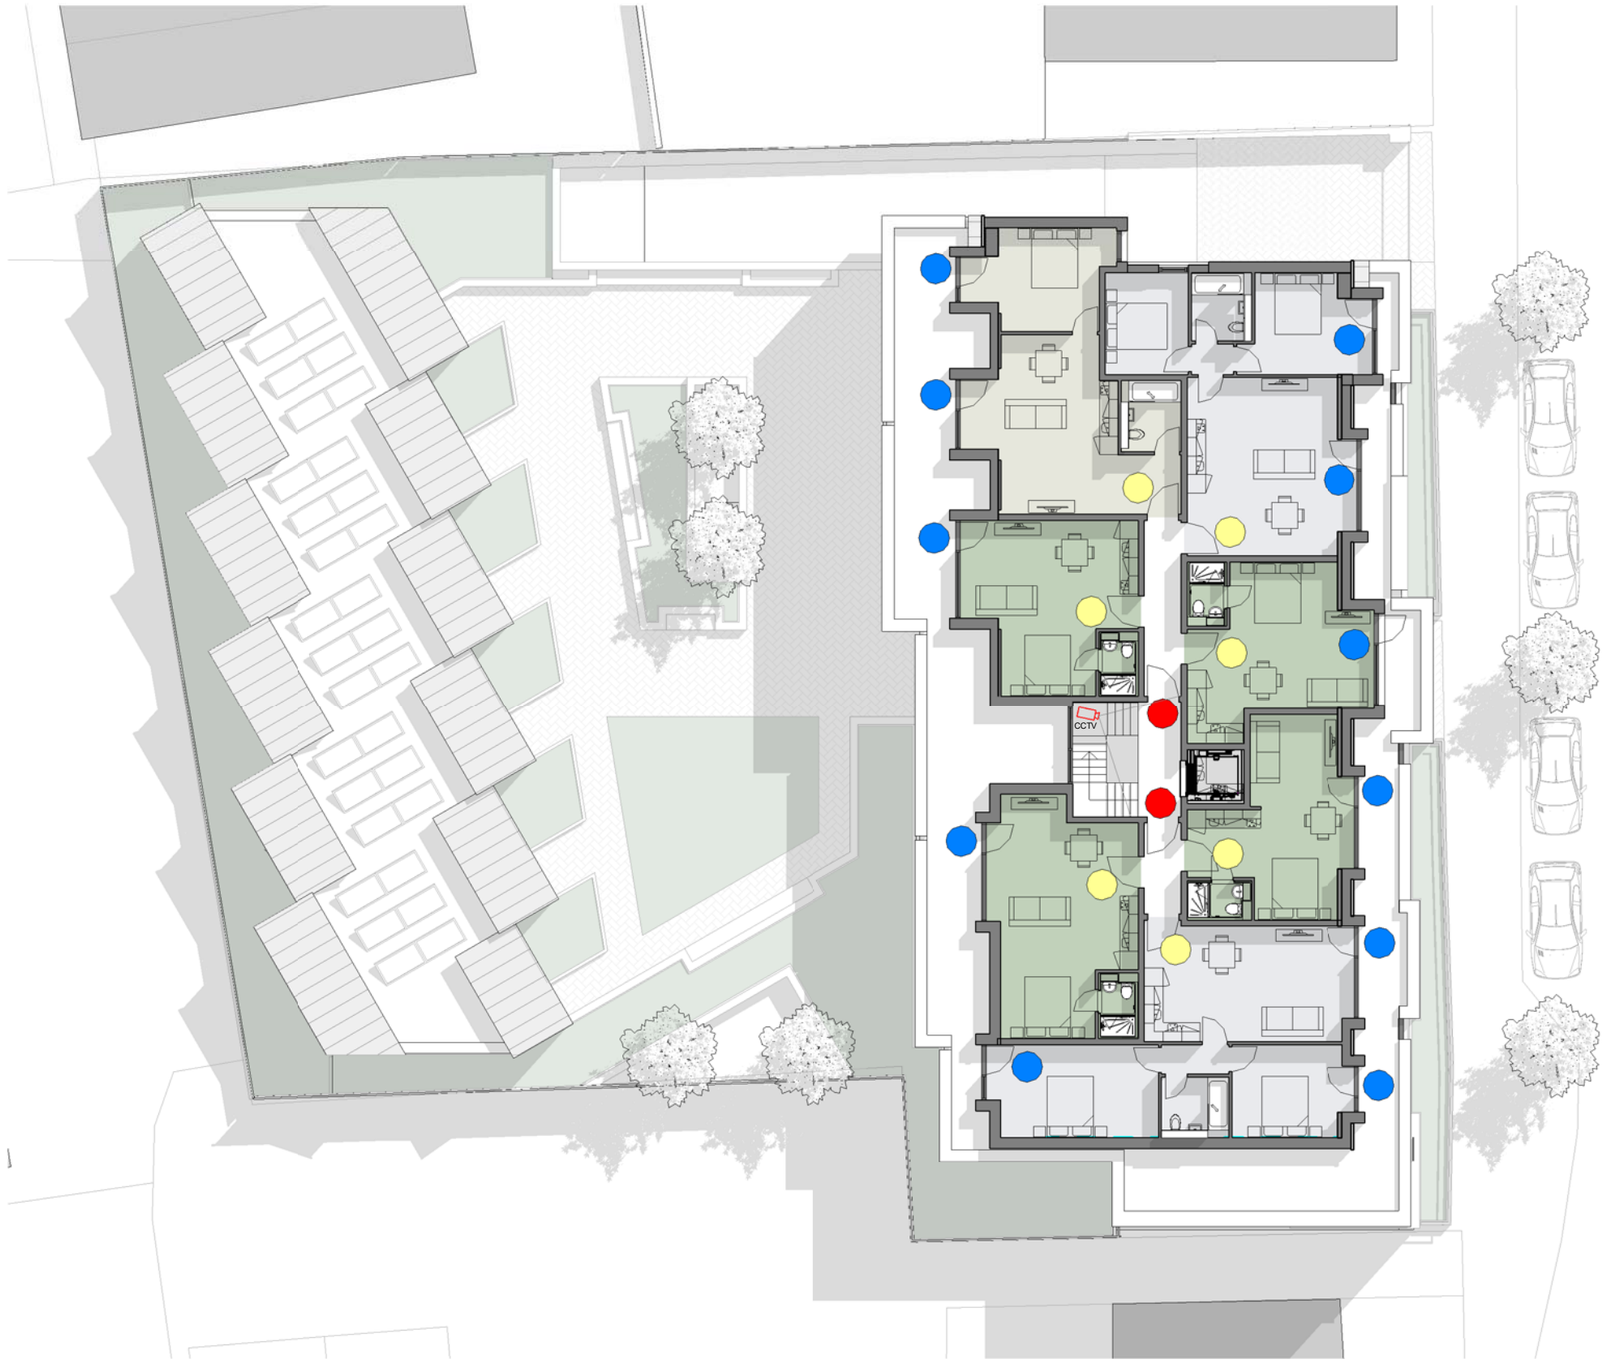

Notes:

All dimensions are in millimetres unless stated otherwise. No dimensions to be scaled from drawings. All dimensions to be checked on site prior to manufacture.

Any discrepancies between drawings and site conditions are to be reported to the contract manager.

This drawing is to be read in conjunction with all relevant Structural Engineers and Mechanical & Electrical Engineers drawings and specification.

Copyright of this drawing and all the information it contains is the sole property of OEA and may not be reproduced or used for any purpose without the express approval of the authors

- Entrance doors, hardwired fob access/push to exit button
- Hardwired Fob access/ Handle access out
- Parking Gates - Remote control access
- No Access Control
- Balcony/Terrace doors - Lock
- Manual Lock, Key operated - Management only
- Flat/House entrance doors - Key operated access
- IN Entrance Intercom
- CCTV

All external doors and gates and internal communal doors to meet the requirements of the minimum physical security requirements of LPS1175 issue 8 B3

dwg status:

Rev	Description	Date	By	Chk

oea

oconnell east architects
63 Newton Street, Manchester, M1 1ET
t: 0161 839 9380 f: 0161 833 1638

dwg title:	Level 3_Access Control - Security		
job title:	40-68 Silver Street, Reading		
scale:	As indicated @ A3	drawn:	Author
date:	02/09/21	job no:	1759
dwg no:	PL_304	rev:	

1 Level 3_Access & Securiry

1 : 200

© OConnell East Architects - 2016