No.	Note
1	All dimensions to be verified on site by GENERAL CONTRACTOR prior to any work, setting out or shop drawings being prepared.
2	© copyright SAUNDERS BOSTON LIMITED. All rights reserved. This drawing remains the property of SAUNDERS BOSTON LIMITED at all times and may not be reproduced or copied in whole or in part without their prior written consent.
3	This drawing and related specifications are for use only in the stated location.
4	This drawing is to be read in conjunction with all other Consultants drawings and specifications.
5	Drainage has not been surveyed and any/all pipe locations and below ground drainage runs are indicative.
6	It is assumed that all works will be carried out by a competent contractor who will be working, where appropriate, to an approved method statement.

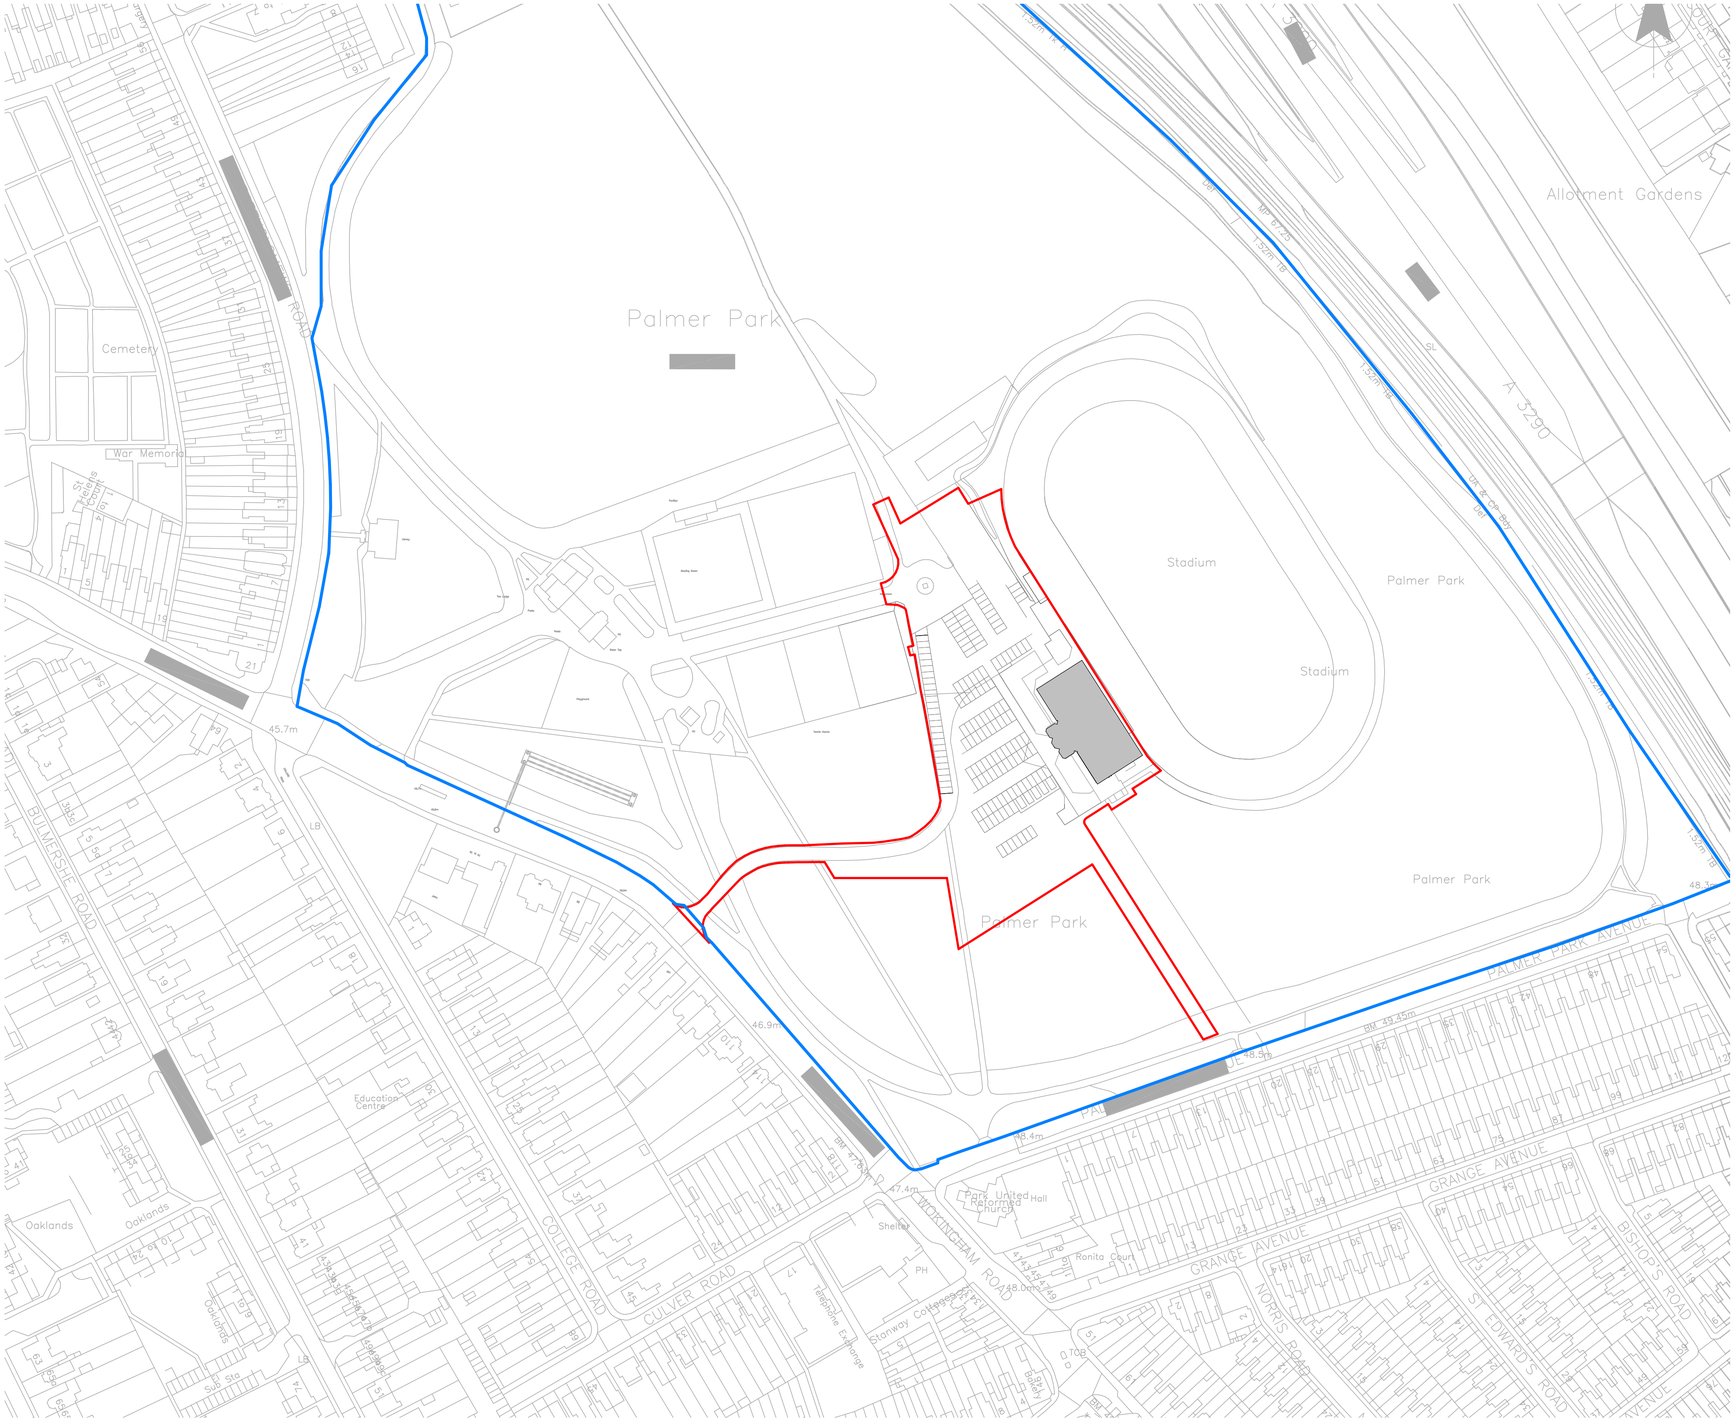

NORTH

Scale 1:1250

0 12.5 25 37.5 62.5m

Red Line Boundary

Blue Line Boundary

The blue line denotes the boundary of adjacent land in the ownership of the applicant

Site Location Plan

1 : 1250

No.	Revision	Date	Chk	Auth
A	Issued for Planning	02/12/20	CW	TZ

Saunders Boston Architects

Eastern Gate House, 119 Newmarket Road, Cambridge CB5 8HA
T:01223 367733
office@saundersboston.co.uk

The Generator, The Gallery, King's Wharf
The Quay, Exeter EX2 4AN
T:01392 348627
www.saundersboston.co.uk

Client: GLL

Job: Reading Palmer Park Sport Centre

Drawing: Location Plan

PLANNING

Scale: 1 : 1250 @A1

Revision: A

SBA Project Code	Drawn	Date	Checked	Suitability Code
1789	AG	04/14/14	CW	

project	originator	zone	level	type	role	number
1789	-SBA	-PP	-XX		-A	-5001