


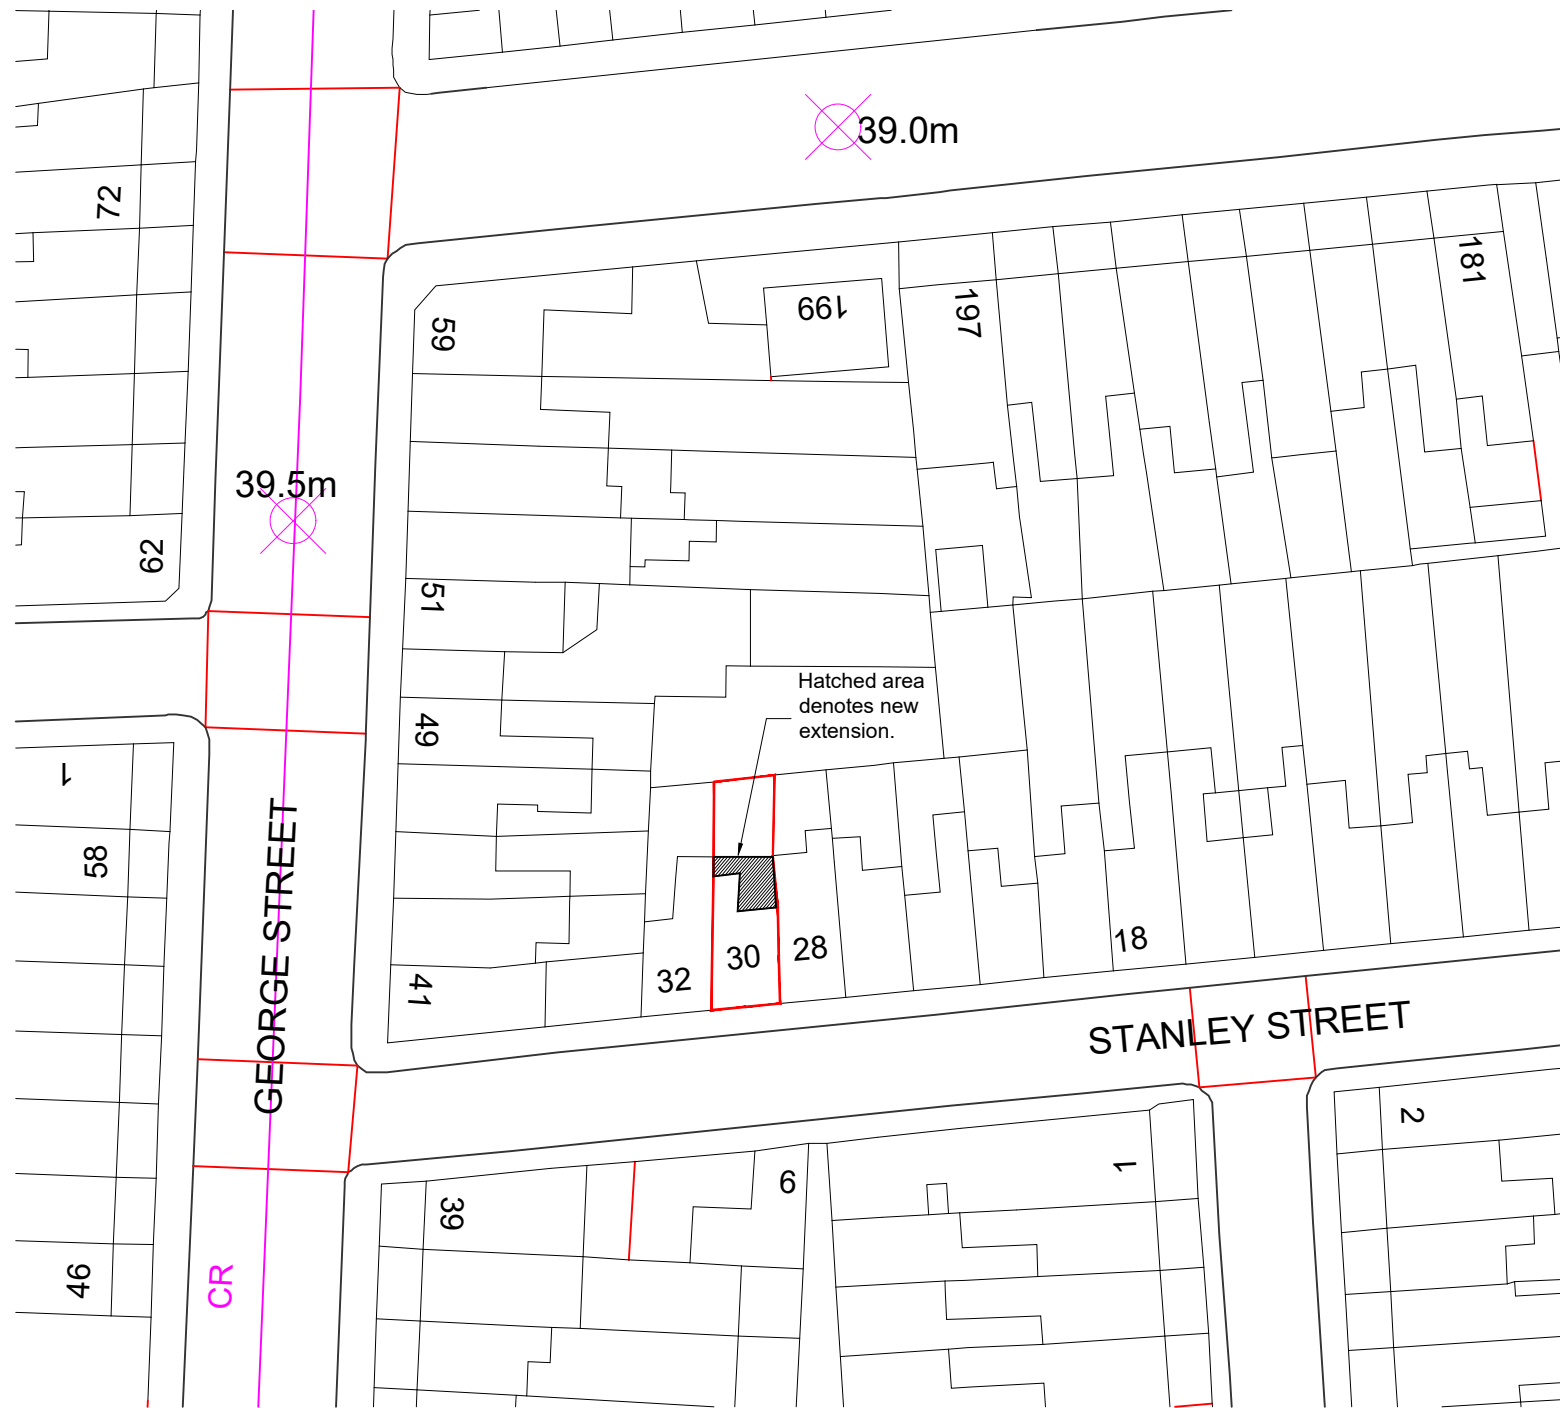

Ordnance Survey, (c) Crown Copyright 2021. All rights reserved. Licence number 100022


BLOCK PLAN
SCALE 1 : 500



NOTES

© SK Design consultants - THIS DRAWING AND DESIGN REMAINS THE COPYRIGHT AND INTELLECTUAL PROPERTY OF SK CONSULTANTS AND SHALL NOT BE COPIED IN ANY FORMAT WITHOUT APPROVAL.

THIS DRAWING IS TO BE READ IN CONJUNCTION WITH ALL OTHER DRAWINGS AND DOCUMENTS PROVIDED. THE CONTRACTOR MUST CHECK ALL DIMENSIONS ON SITE BEFORE PLACING ORDERS FOR MATERIALS OR SHOP FABRICATIONS OR COMMENCING WORKS ON SITE. ANY DISCREPANCIES SHOULD BE NOTIFIED BEFORE PROCEEDING.

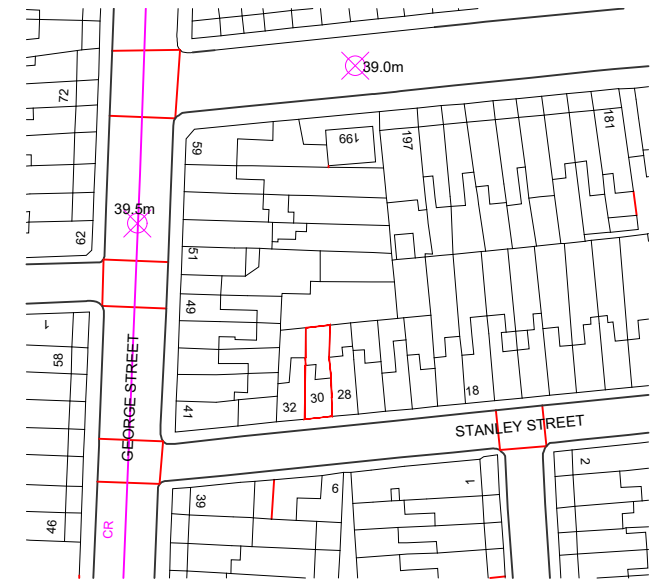


Ordnance Survey, (c) Crown Copyright 2021. All rights reserved. Licence number 1000224

LOCATION PLAN
SCALE 1 : 1250



A 23 - 09 -2021 Amended as per planners comments

SK

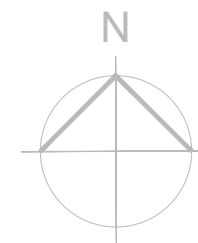

Client: Mr Md Mashiur Rahman		
Project: SINGLE STOREY REAR EXTENSION.		
Location: 30, Stanley Street, Reading RG1 7NY		
Drawing Title: LOCATION & BLOCK PLAN		
Date: AUG 2021	Sheet Size: A3	Drawn: SK

Drawing No: B1251-01	Revision: .
--------------------------------	----------------

SK Design Consultants
22 Netley close
Caversham
Reading RG4 6SR
Tel : 07821111602