



0612
01

Existing Open Space Areas
205 Riversley Court

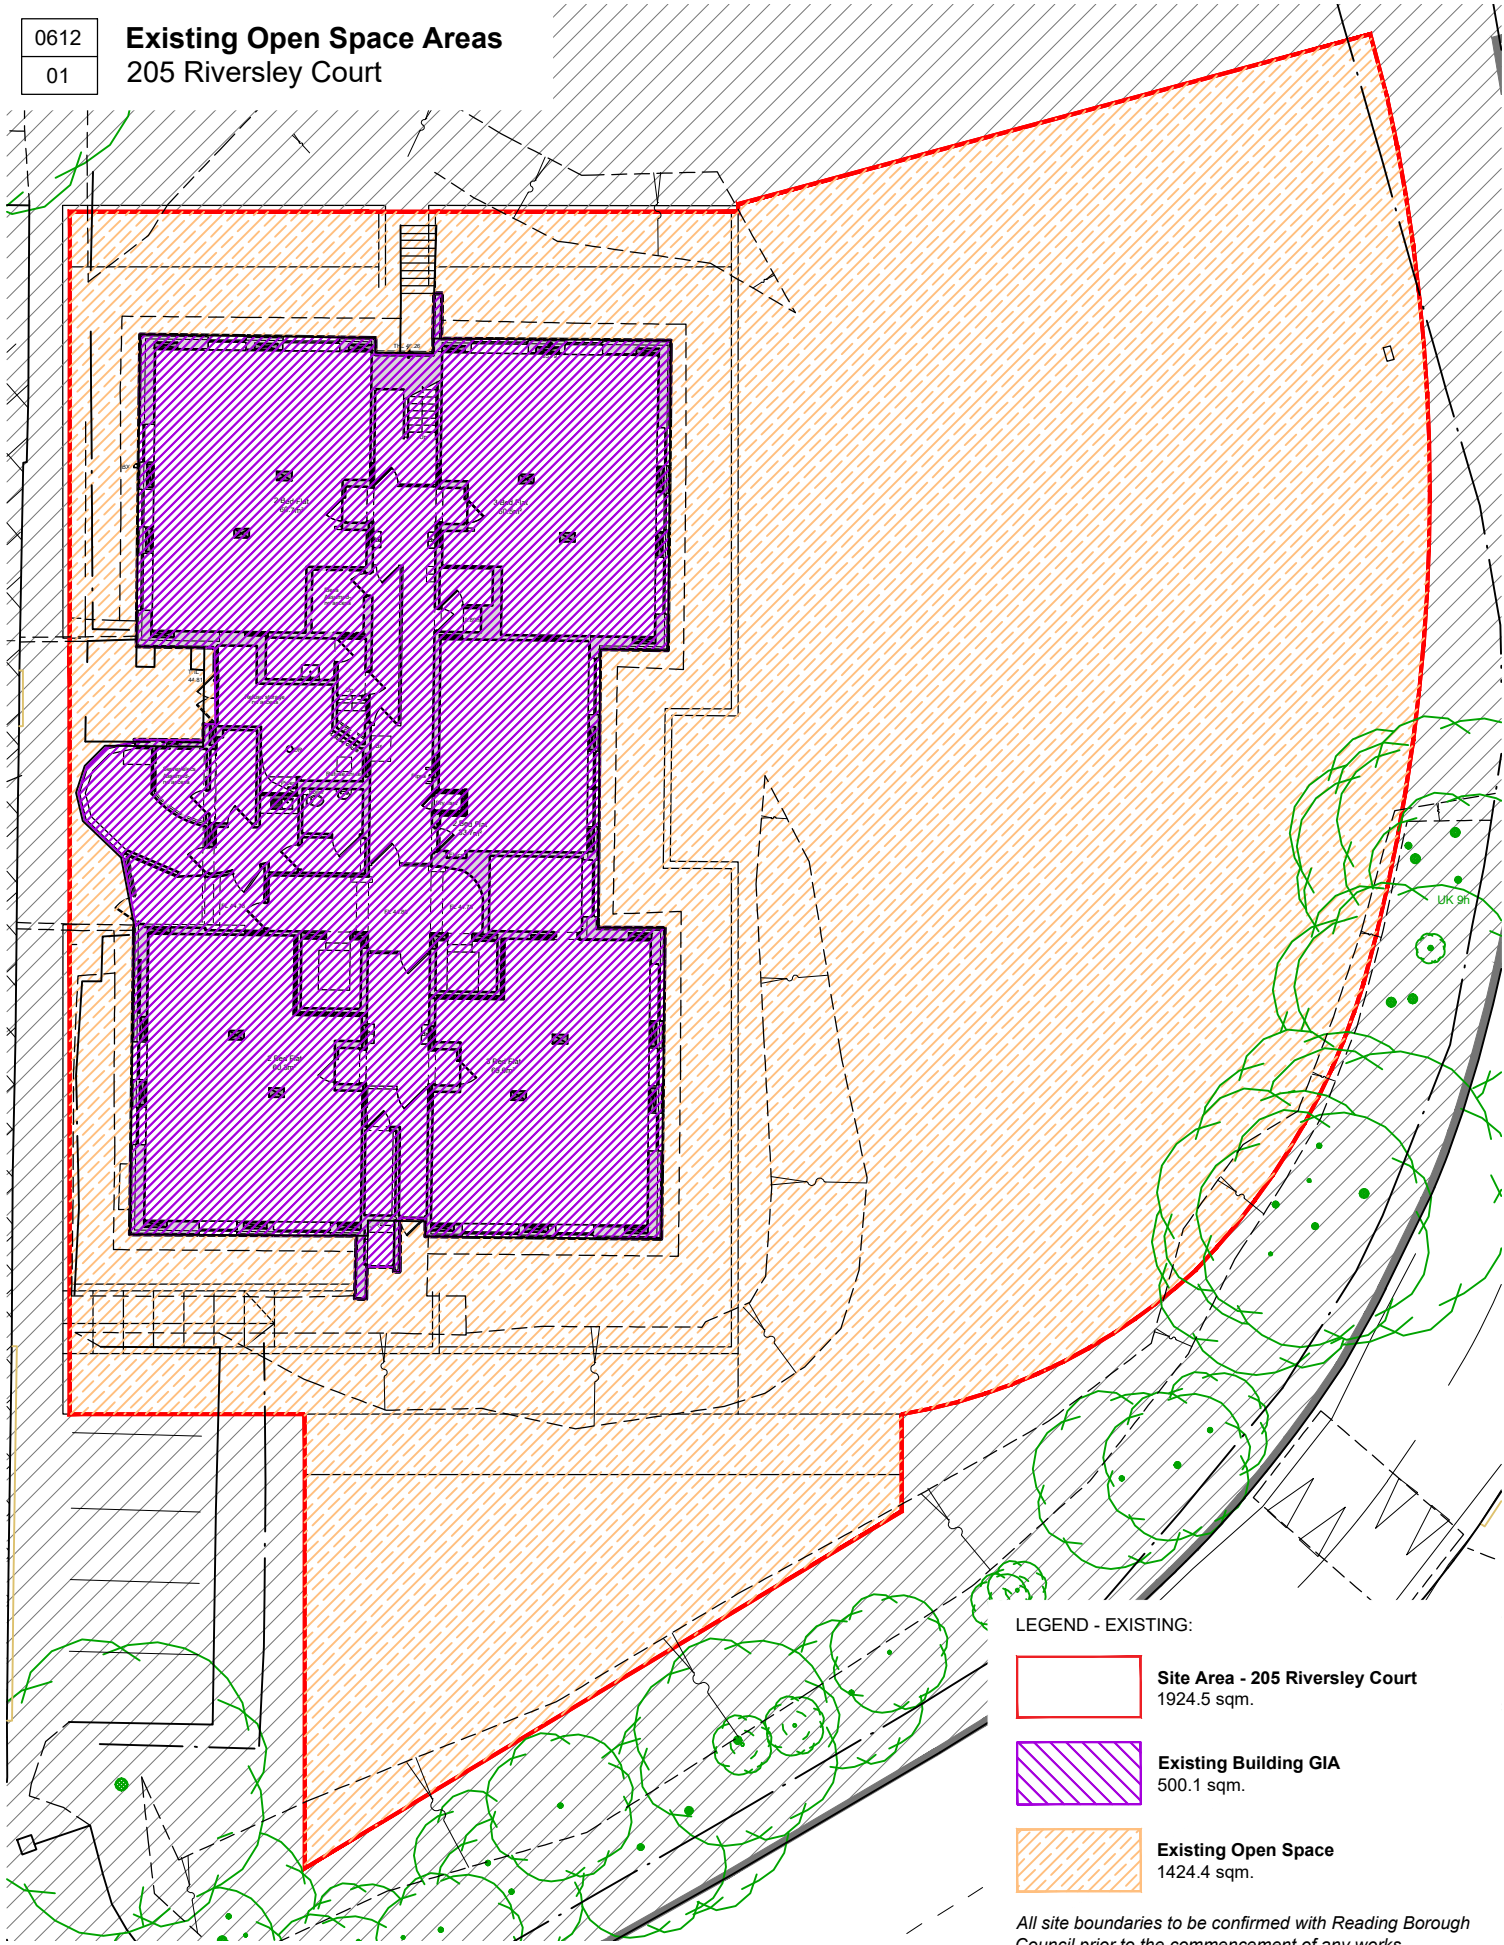

0612
02

Proposed Open Space Areas
205 Riversley Court

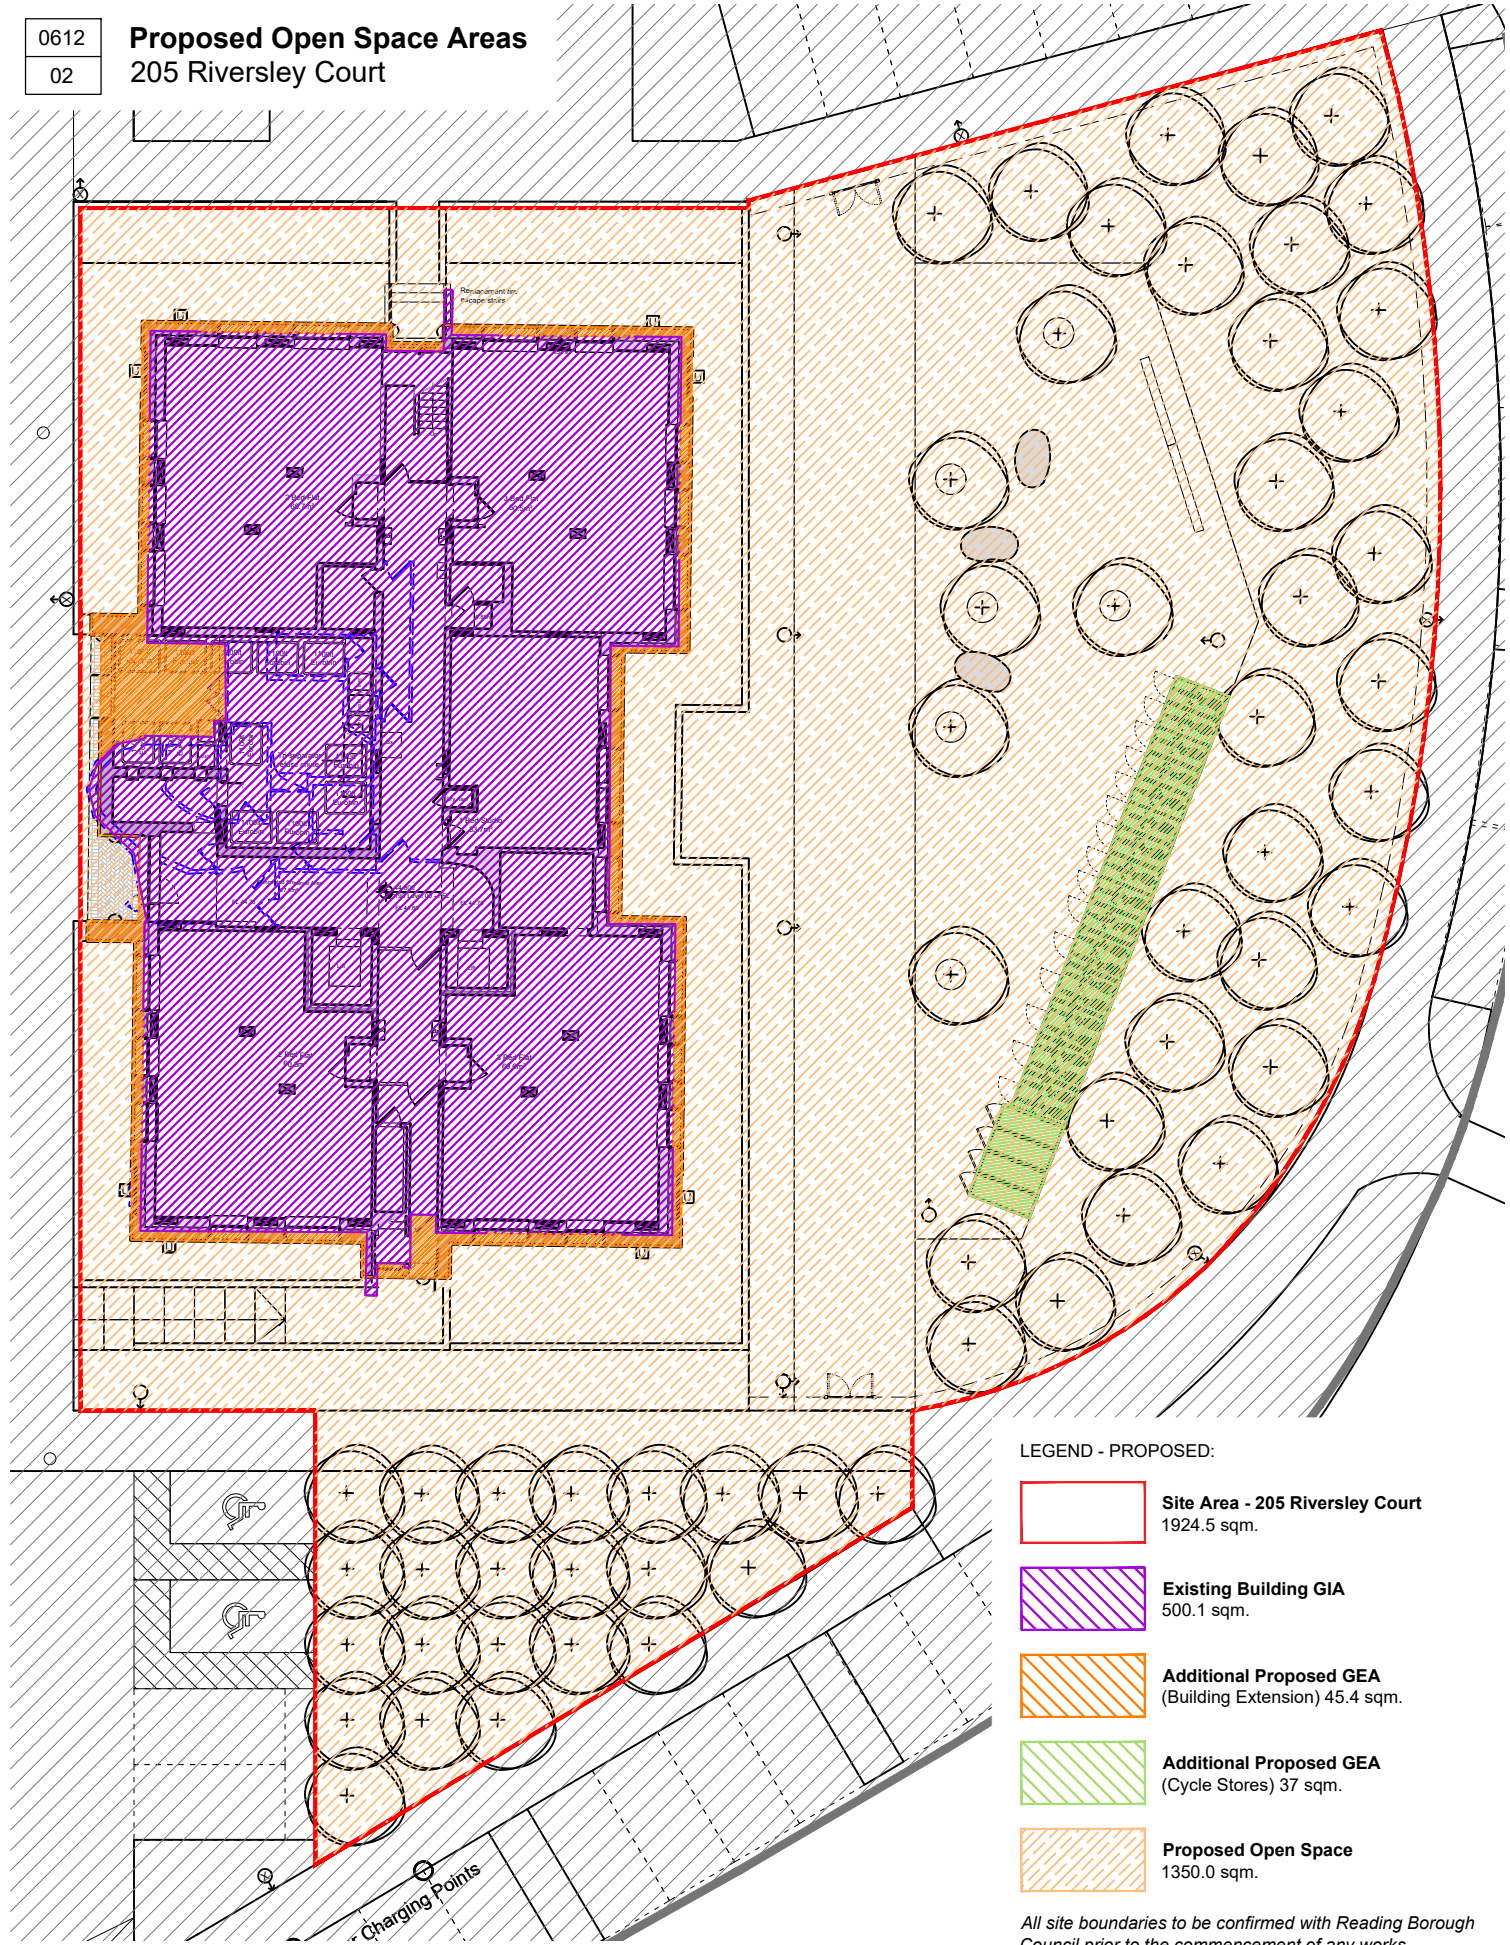

Rev Date Drawn Description
31/03/21 RUH ISSUE FOR PLANNING

Notes:
Do not scale from drawings unless by agreement with HTA. Use figured dimensions only. Check all dimensions on site prior to commencing the works. Drawing to be read in conjunction with other relevant consultant information.

This drawing is the copyright of HTA Design LLP and must not be copied or reproduced in part, or in whole, without the express permission of HTA Design LLP. Drawing to be read in conjunction with specification.

Legend

Open Space Areas
drawing title 205 Riversley Court, Wensley Road, Reading
Reading Borough Council
Coley Rise Refurbishment
client / project

HTA-A_DR_0612
drawing number

1 : 250 @ A3
Scale

RBC-CCR
project number

RUH
originated by

FOR INFORMATION
status



HTA Design LLP
www.hta.co.uk
London | Edinburgh | Manchester | Bristol

