


34 Wendover Way, RG30 4RU

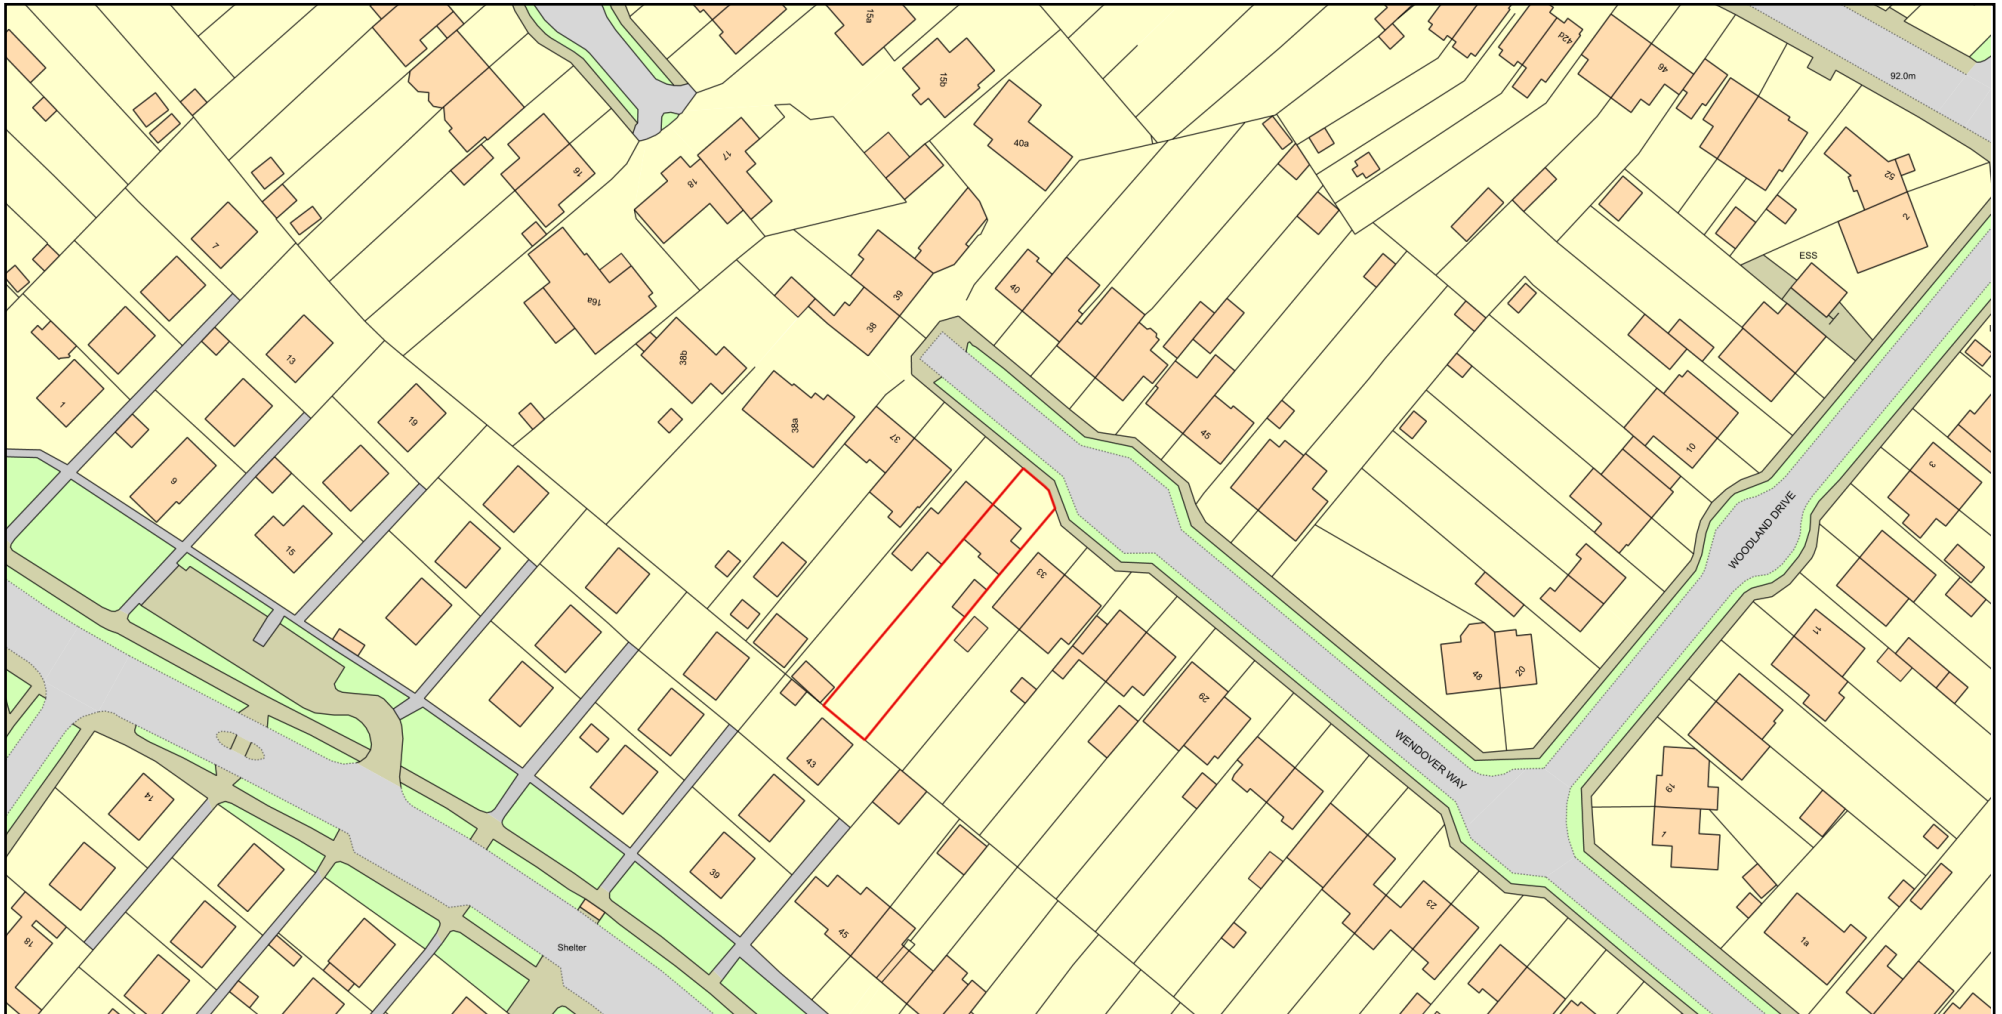

0 50
Metres



Plan Produced for: Scott Hanks
Date Produced: 26 May 2021
Plan Reference Number: TQRQM21146174725610
Scale: 1:1250 @ A4

© Crown copyright and database rights 2021 OS 100042766