


NOTE
Any discrepancies between this drawing, specialist contractor's drawings and client's specification should be notified immediately.
All specialist contractors must visit site and be responsible for their own dimensions




0 5 10 15 20 25 30 35 40 45 50
Scale m

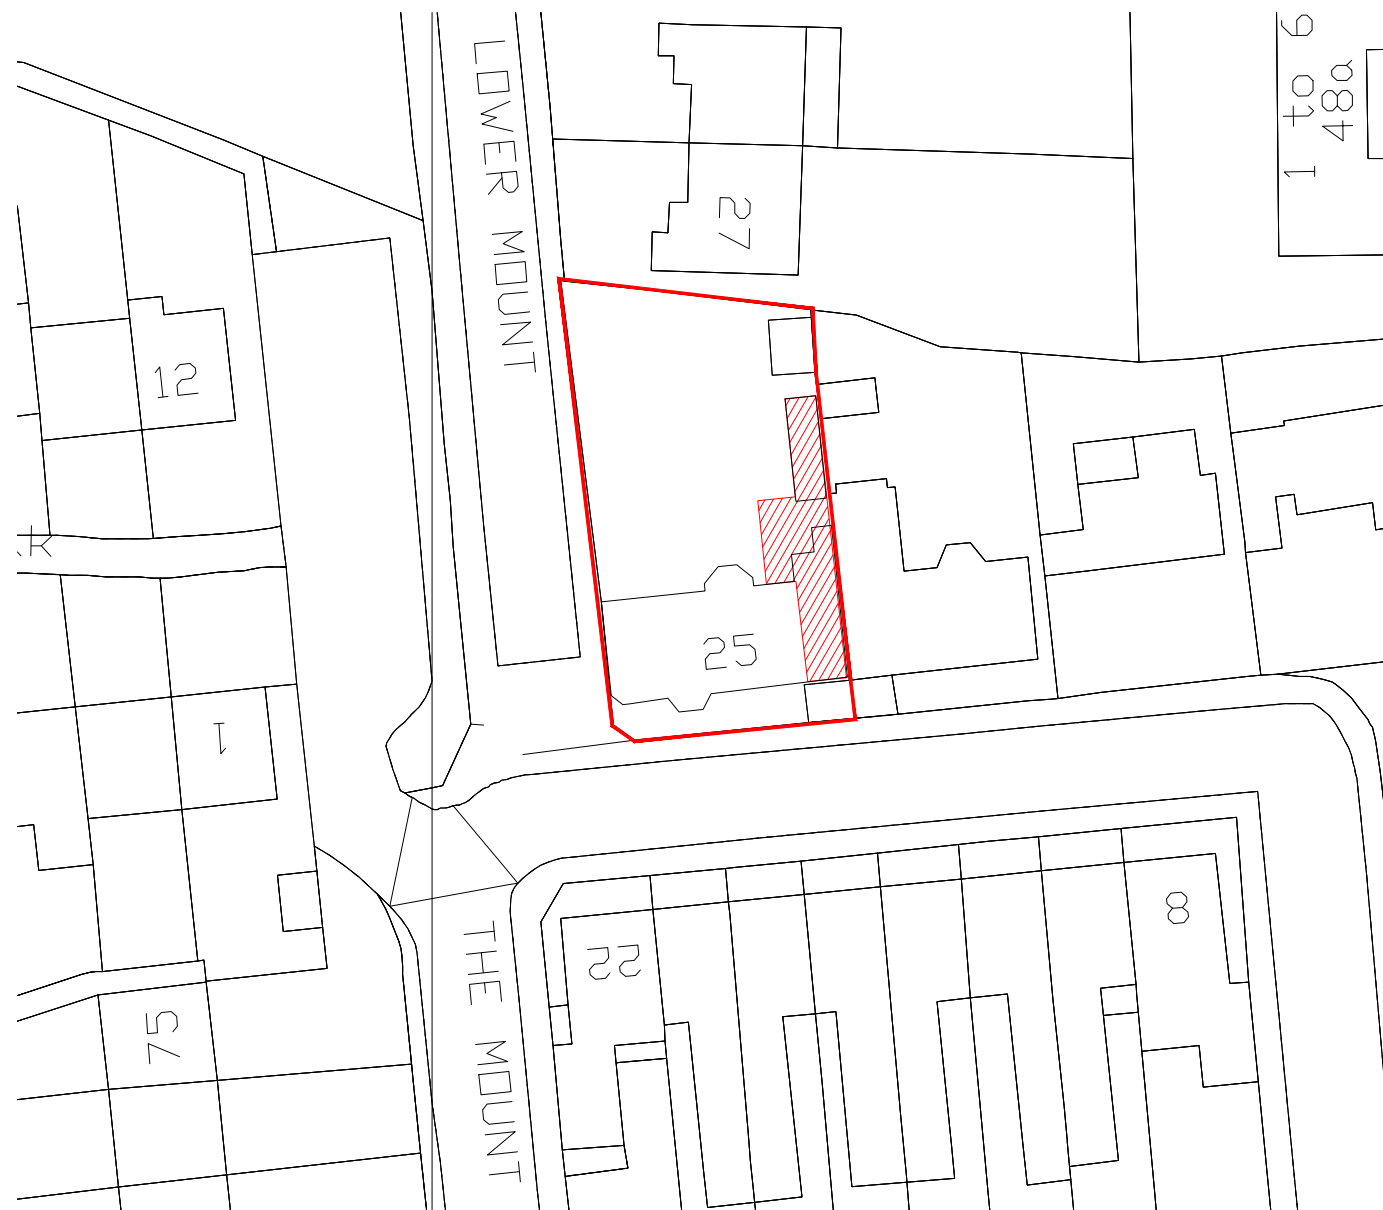

LOCATION PLAN (1:1250)

0 10 20 30 40 50 60 70 80 90 100
Scale m

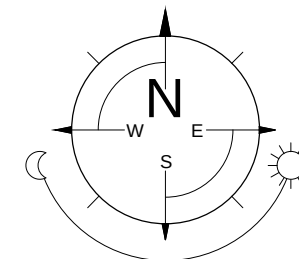

Crown Copyright and database rights 2018 OS 100047474

REV.	DATE	COMMENTS
PROJECT 25 The Mount, Reading, RG1 5HL		
PROJECT TITLE Part garage conversion and single storey rear extension.		
DRAWING TITLE SITE & LOACTION PLAN		

SK-tec Ltd

Planning & Technical Services
58 Hilltop Road, earley, Reading, Berkshire, RG6 1DA
tel: 01183 759987, mob: 07714 100537
e-mail: steve@sk-tec.co.uk

CLIENT Mr & Mrs Bruce	
SCALE As Shown (A3)	DATE June '21
DRG. No. 21/843-03	REV.