


83 Queens Road - Location Plan

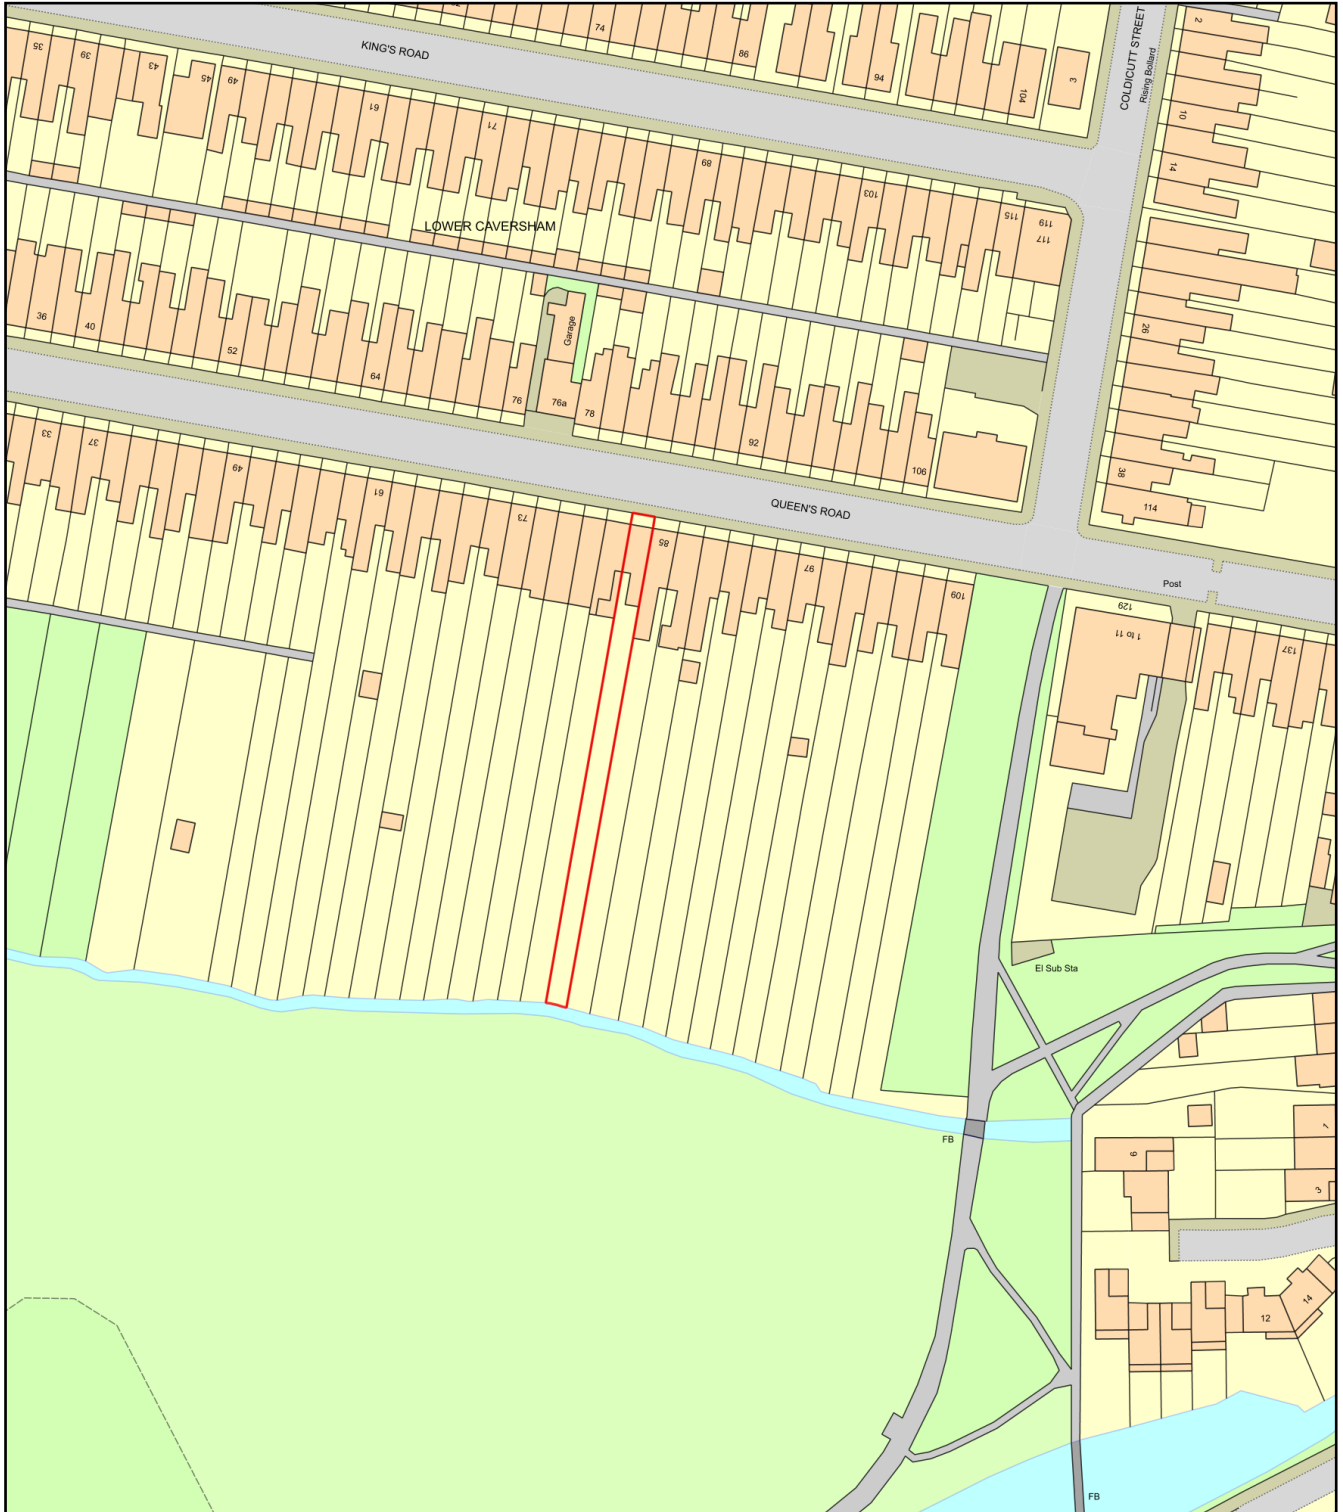

0 50
Metres



Plan Produced for: Clive Buller

Date Produced: 22 Aug 2021

Plan Reference Number: TQRQM21234151923241

Scale: 1:1250 @ A4