




This drawing is not to be scaled. Use figured dimensions only. All errors and omissions are to be reported to the Technical Department.

Consultant:



VJS Projects Ltd
Architecture & Construction Management
2nd Floor, 181 Queensway, Blandley, Milton Keynes
Buckinghamshire, MK2 2JZ
T: 01908 771285
E: info@vjs-uk.co.uk
VJS Job Reference Number: 1083

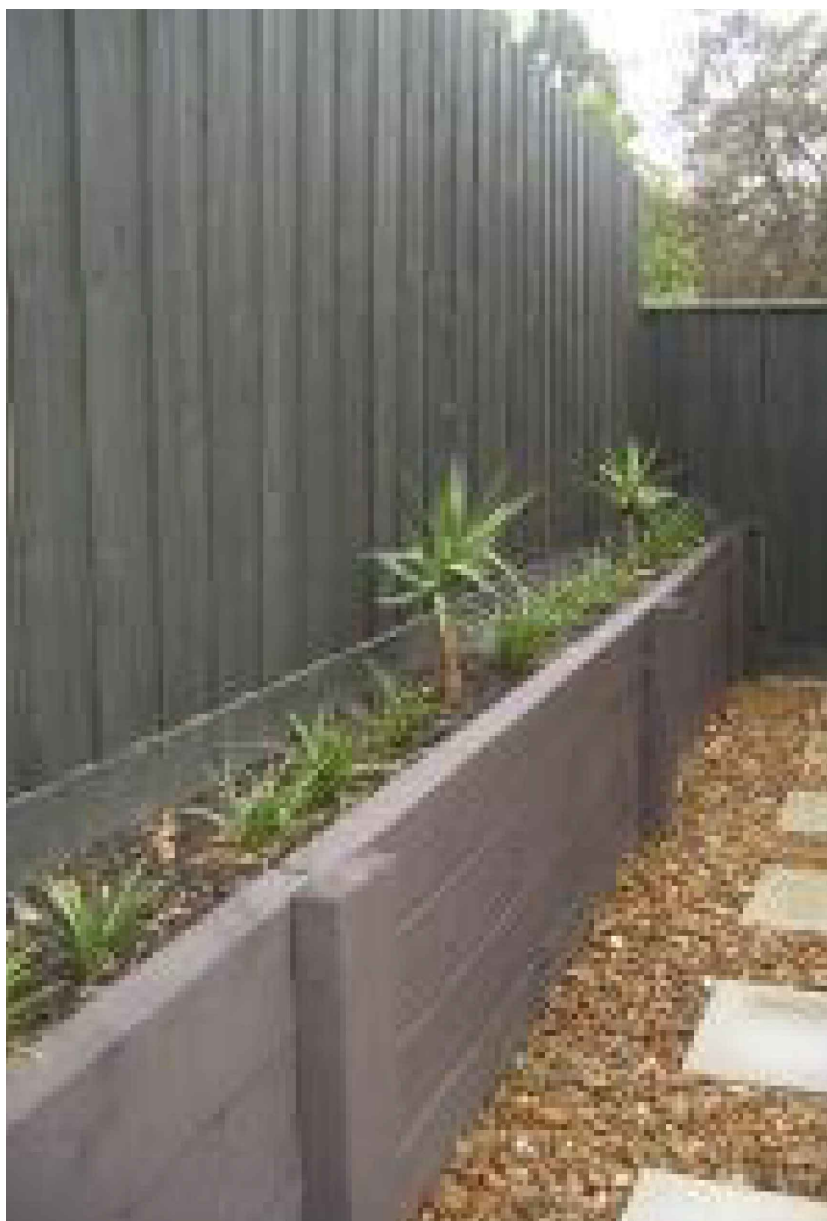

Proposed timber fence & timber retaining detail to the rear gardens 111-123 Highgrove Street

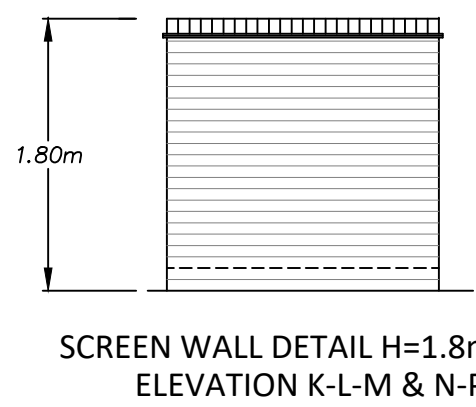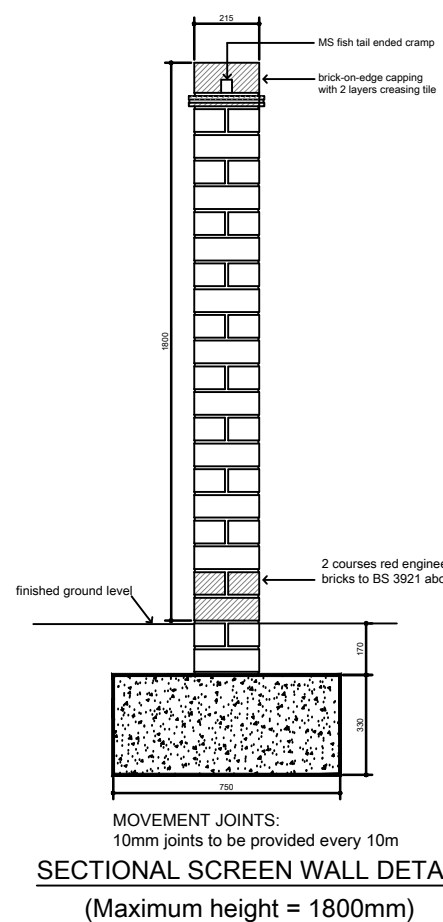

Proposed Facing Brick Boundary Screen Walls (Proposed)
Product: Forterra
Colour: Atherstone Red

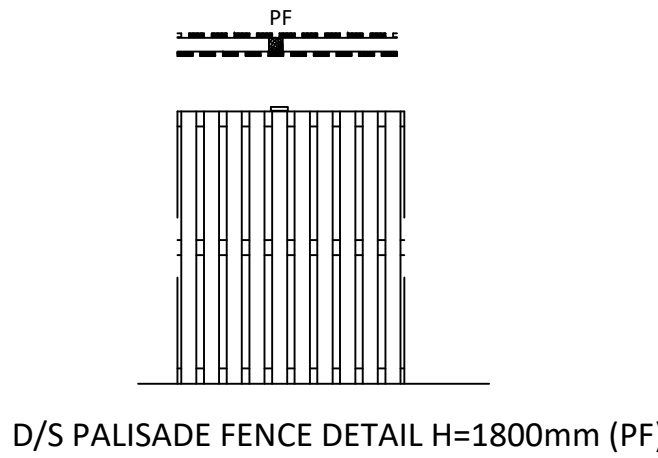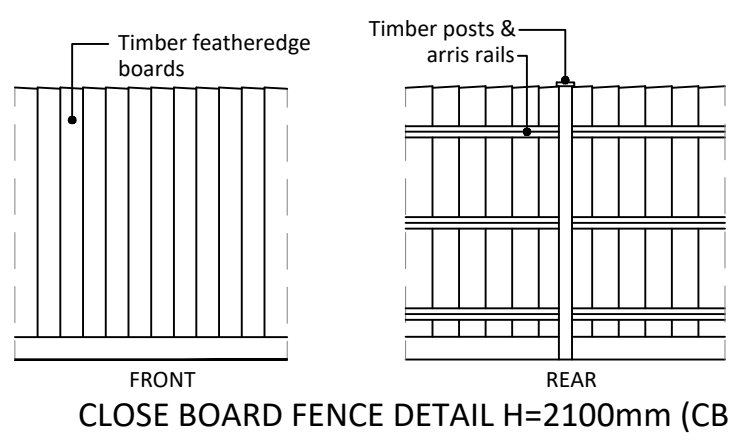

MATERIALS KEY	
	600 x 6000 RIVEN PAVING SLABS - BUFF IN COLOUR
	DOUBLE SIDED PALISADE FENCE (Boundary Wall Plan)
	DUSK TILL DAWN LIGHT
	28mm x 140mm PREMIUM NON-SLIP DECKING BOARD
	PROPOSED 20mm 'GOLDEN GRAVEL' DRESSING
	TURF TO FRONT & REAR GARDENS
	60mm THICK PERMEABLE BLOCK PAVING - (see detail on 'External Works Plan')
	PLANTED LANDSCAPE AREAS - (see planting schedule)
	PROPOSED FINISHED GROUND LEVEL
	EXISTING SURVEY LEVEL
	PROPOSED FINISHED FLOOR LEVEL

Rev	Date	Description

HIGHGROVE PORTFOLIO BUILD Ltd.

Suite 5, 3rd Floor Sovereign House
1 Albert Place, Finchley,
Central London
N3 1QB

Project:
PROPOSED RESIDENTIAL DEVELOPMENT
125 HIGHGROVE STREET
READING
RG1 5EJ

Drawing Title:
BOUNDARY TREATMENTS

Drawn: SB	Date: APR 2021	Scale: 1:100 @ A0
Drawing No: 1079-206		Revision:
Drawing Status: PLANNING APPROVAL		