



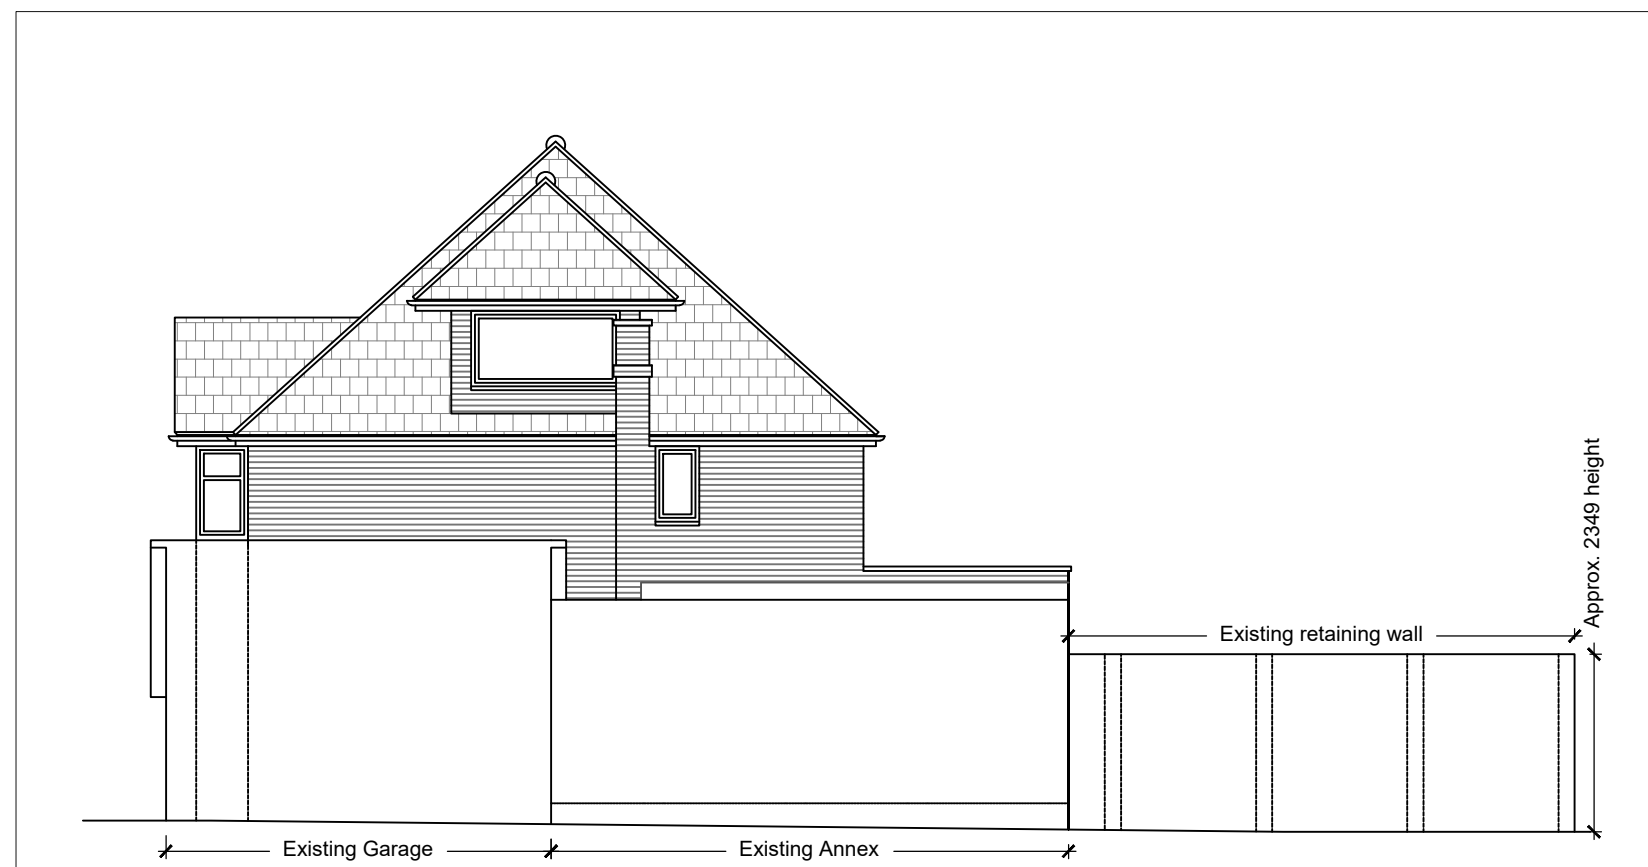

EXISTING SIDE ELEVATION
SCALE 1:100

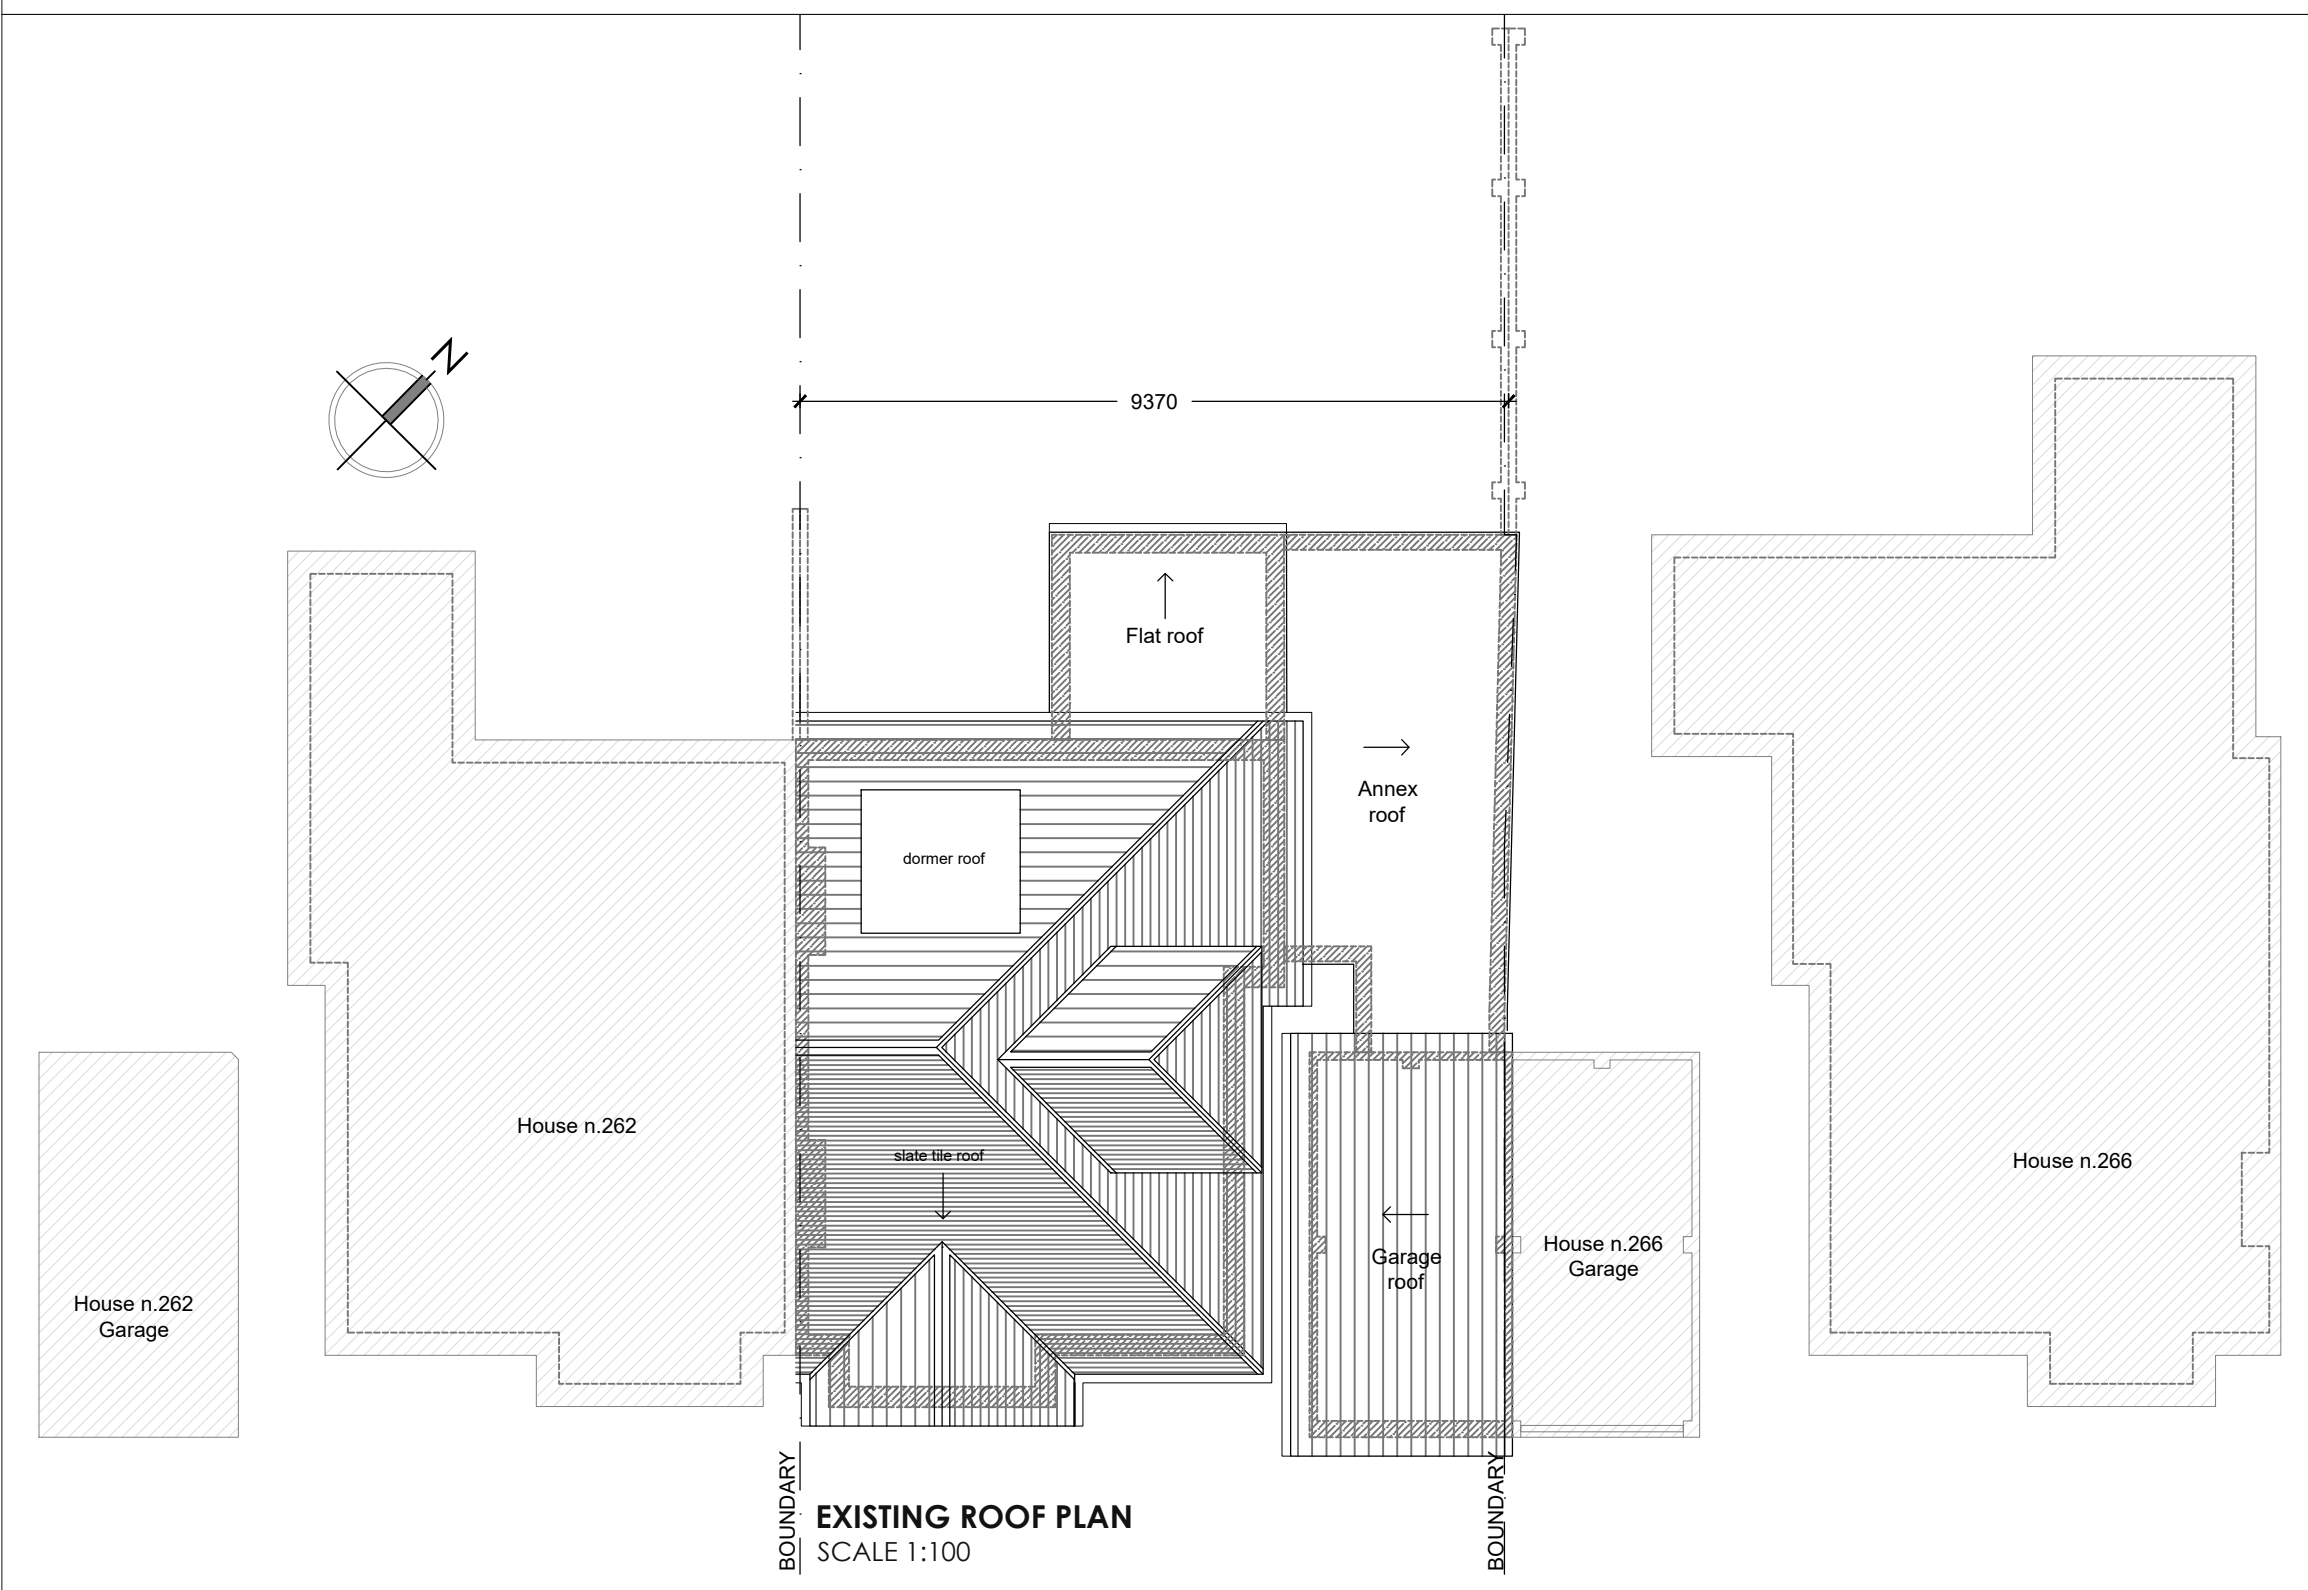