



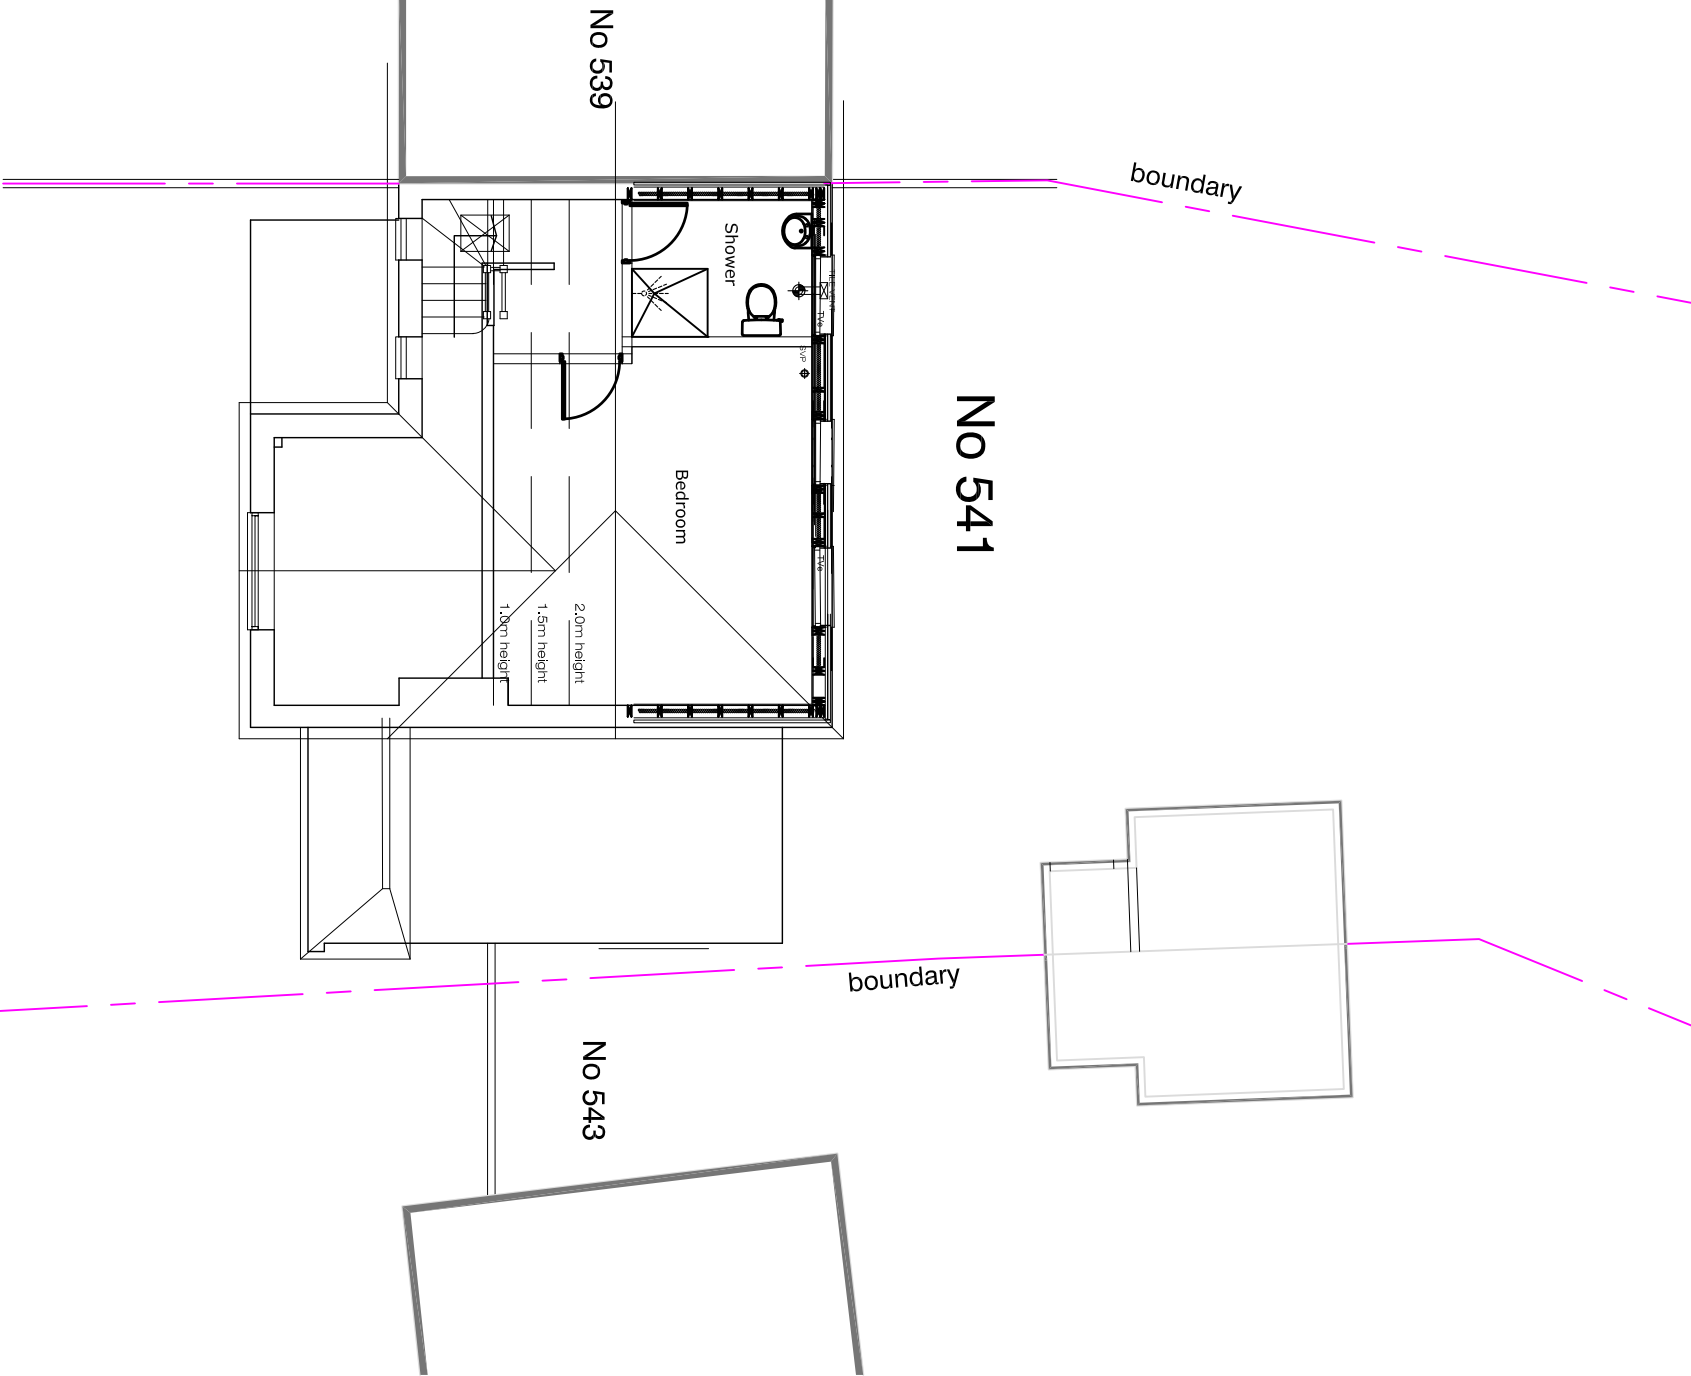


LOFT FLOOR PLAN - As Built existing

with hip to gable and dormer extensions under permitted development rules in place

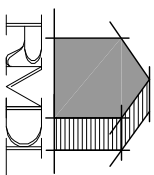

RAMMURTI DESIGN LTD
ARCHITECTURAL & PLANNING SERVICES
268 TILGHURST ROAD, READING RG30 2NE
TEL/FAX: 01189510628 MOB: 07799883574

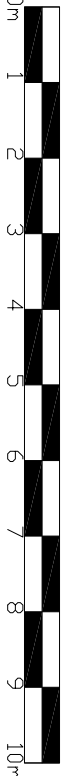

Revised proposals for part single and part double storey side and rear extensions following approval of single storey rear larger extension to existing dwelling, and as built hip to gable extension with addition of dormer to existing loft (PD Rules) at 541, Basingstoke Road, Reading RG2 0SH for Kennet Developments

LOFT FLOOR PLAN EXISTING

Scale: 1/100

Date: June 2021

BR541:105 Rev -