




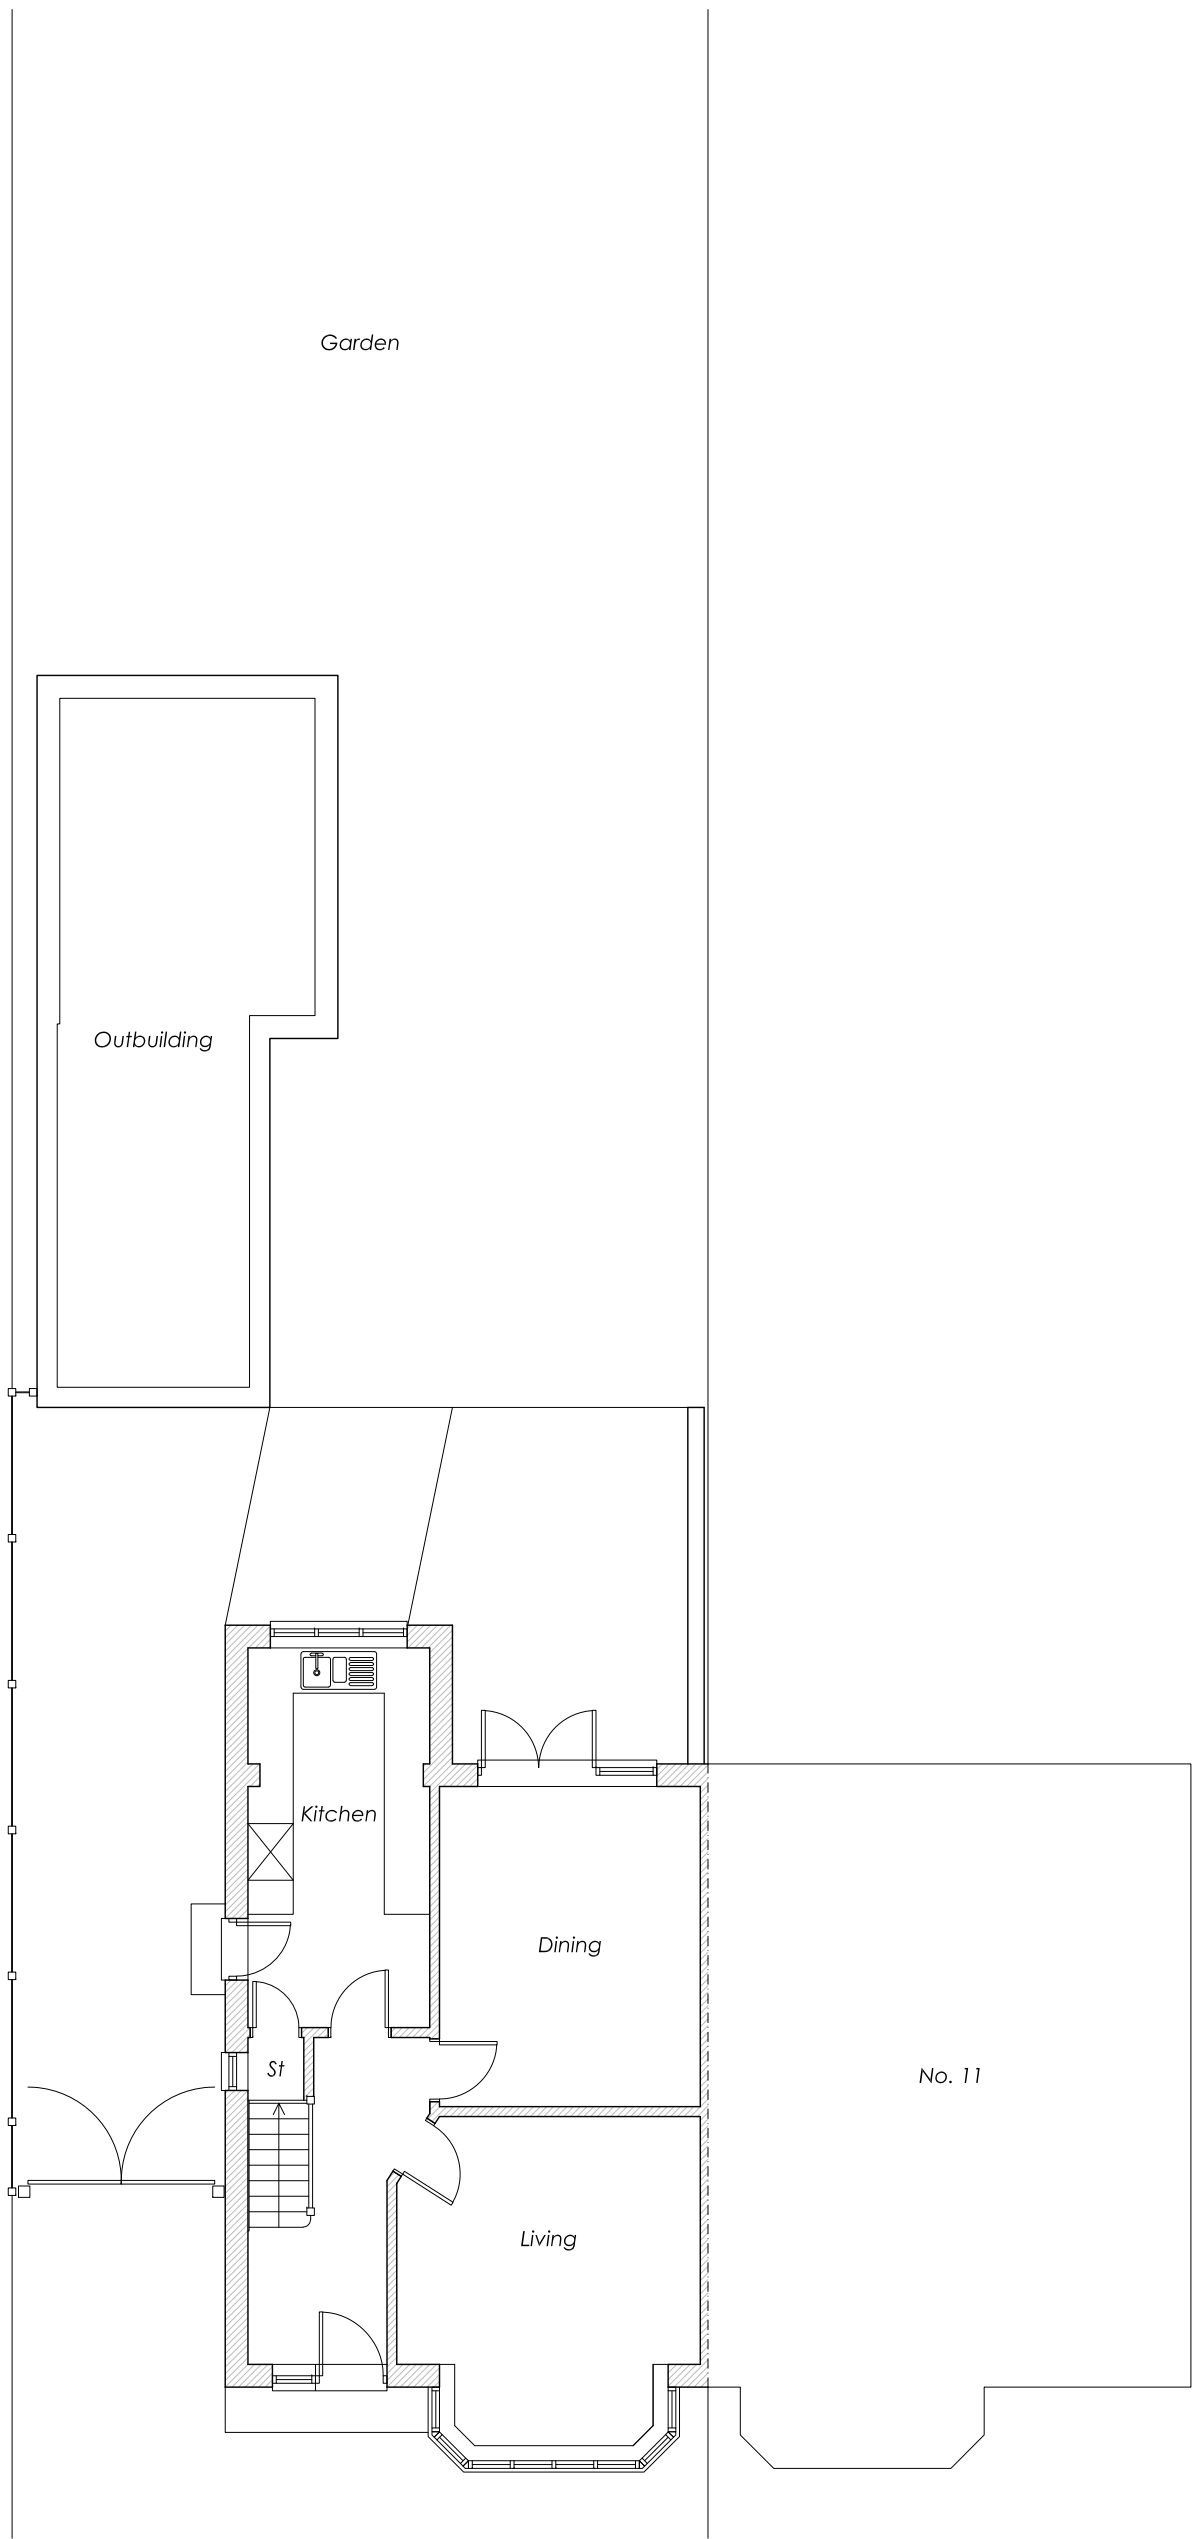


Ground Floor Plan

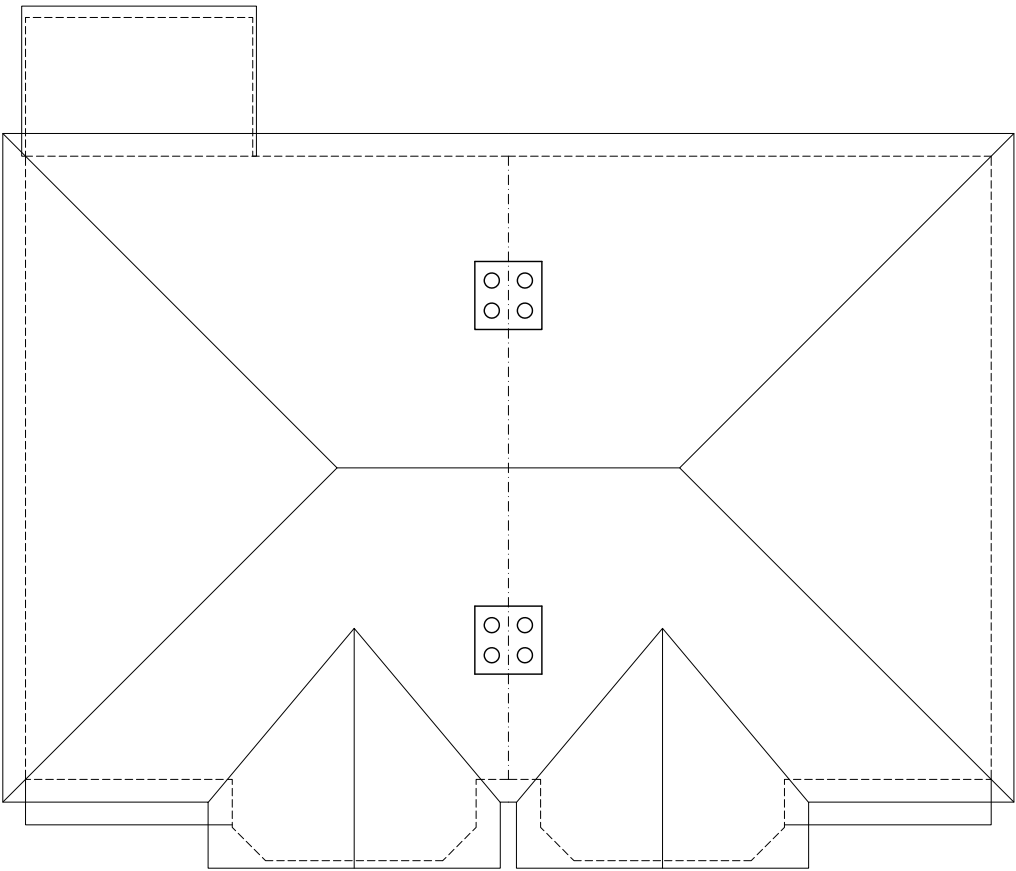

Roof Plan

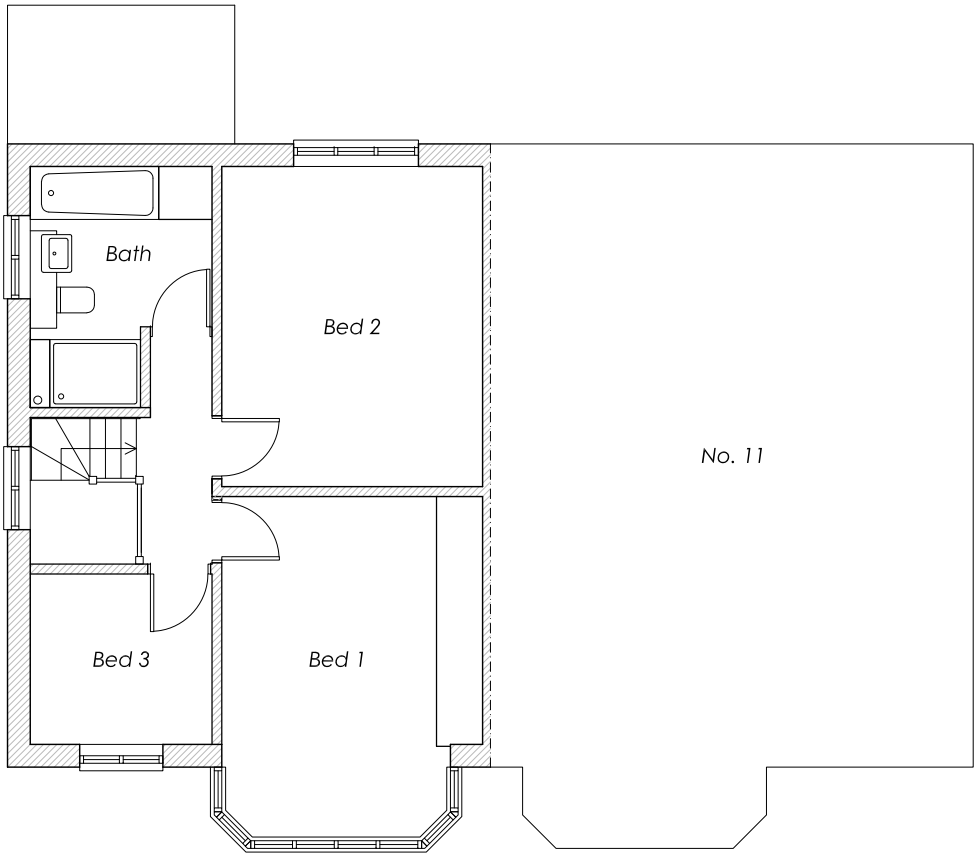

First Floor Plan

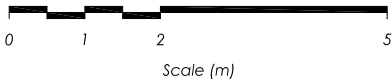

Gross Internal Floor Area:
Ground Floor = 52.8 sqm
First Floor = 49.4 sqm
Outbuilding = 26.6 sqm
Total = 128.8 sqm

--	--	--	--

Revisions

Client
Mr & Mrs Spires

Project
Residential Extension
9 Monks Way
Reading
RG30 3DP

Status
Planning

Date
2021.01.02

Scale
1:100

Size
A2

Title
Existing Plans

Number
20.44-102

Revision
-

Spires Architects

9 Monks Way | Reading | RG30 3DP
Tel 07495 529905