


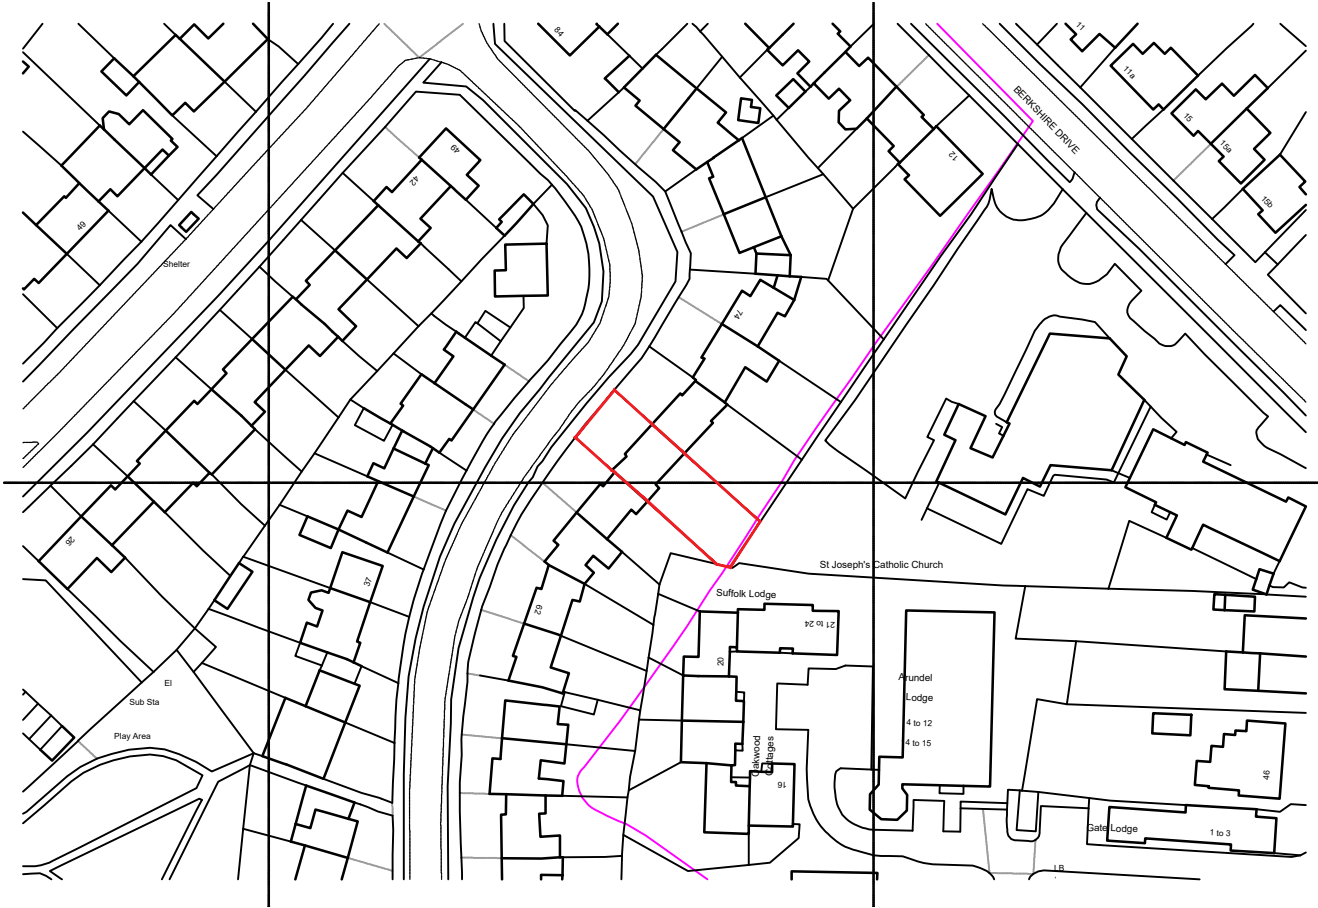


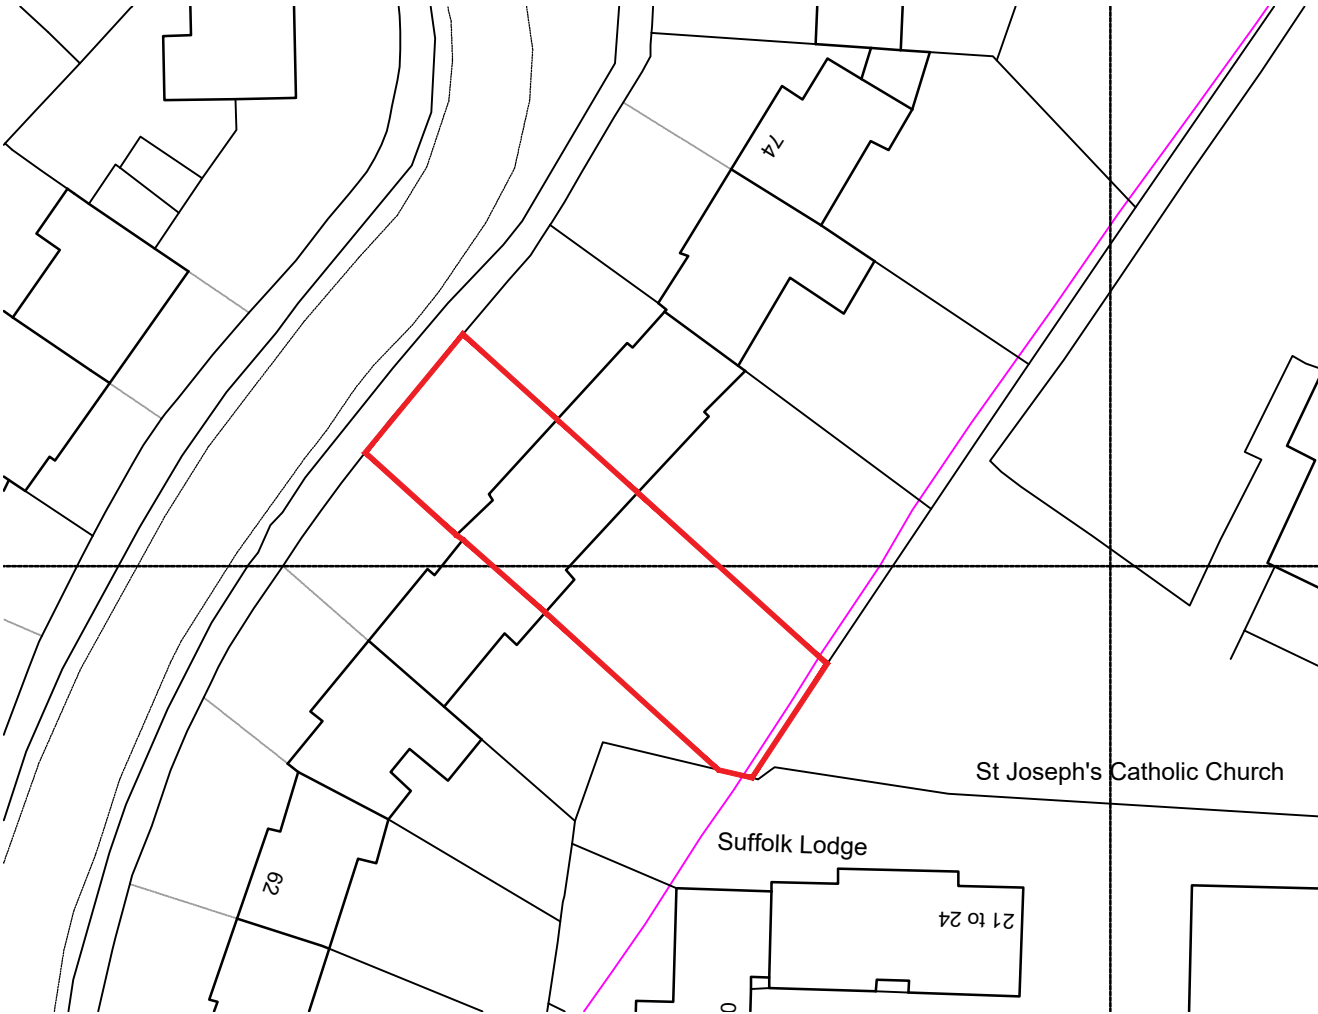



EXISTING LOCATION PLAN - 1:100

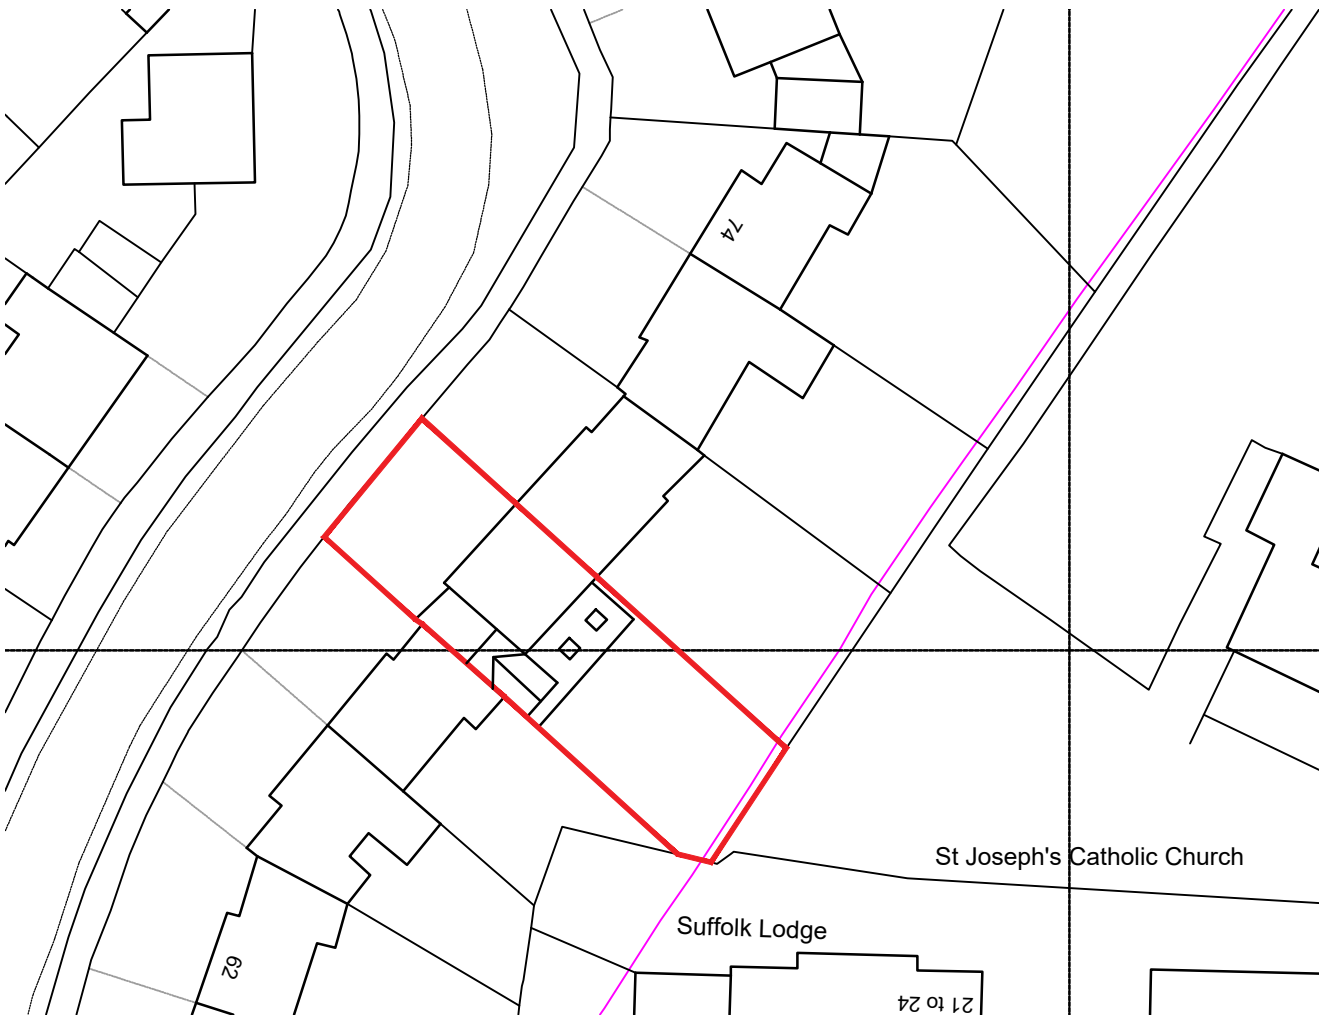

EXISTING BLOCK PLAN - 1:100

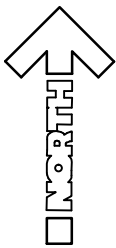

PROPOSED BLOCK PLAN - 1:100

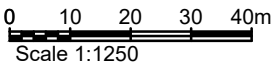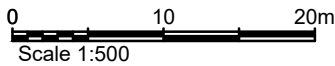

Rev.	Notes	Date
	 Brooks Farm Bath Road Beenham Reading, Berkshire RG7 5JB Tel: 0118 930 6633 info@thebarnpartnership.co.uk	
Client Mr L Gardiner & Ms C Hames		
Project 68 Foxcombe Drive Tilehurst Reading RG31 5HS		
Drawing Title Location and Block Plan		
Drawn KRMS	Date 11.05.2021	Scale as shown @ A3
Drawing No. 980 PL-01	Rev. -	