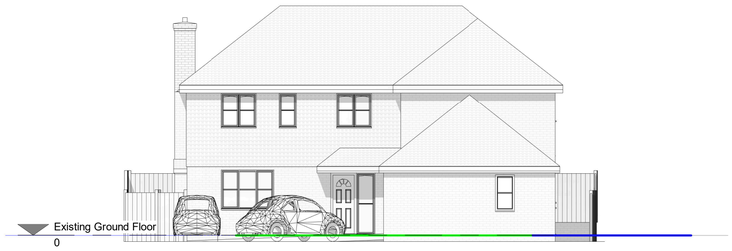

Existing Front Elevation
1 : 100

Existing Rear Elevation
1 : 100

Existing Side Elevation 1
1 : 100

Existing Side Elevation 2
1 : 100

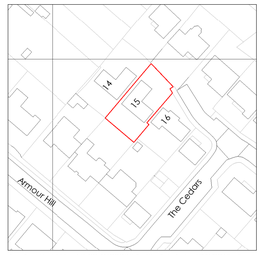

Crown Copyright and database rights 2020. OS 100031961 National Map Centre. Purchased 17/01/2020 1 Year Licence.

Existing Location Plan
1 : 1250

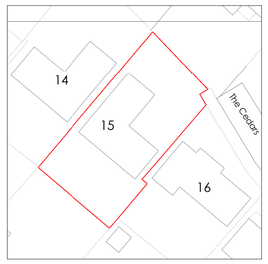

Crown Copyright and database rights 2020. OS 100031961 National Map Centre. Purchased 17/01/2020 1 Year Licence.

Existing Block Plan
1 : 500

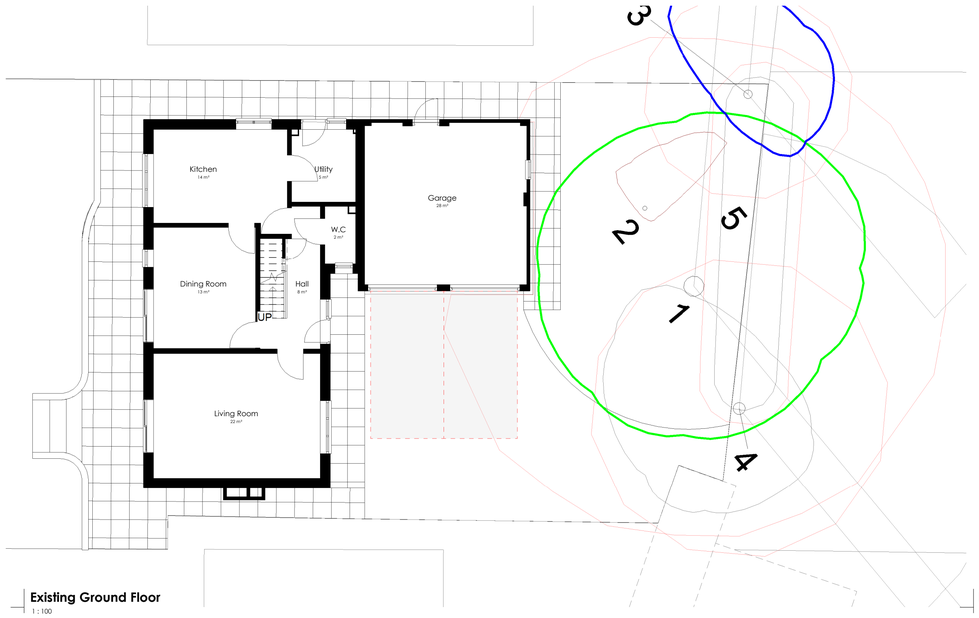

Existing Ground Floor
1 : 100

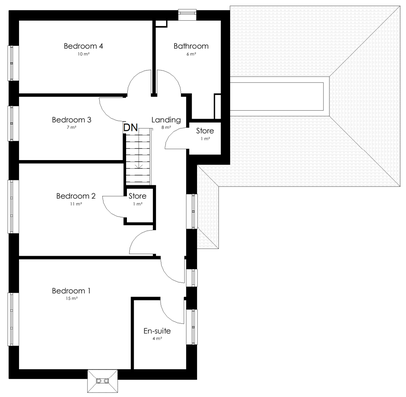

Existing First Floor
1 : 100

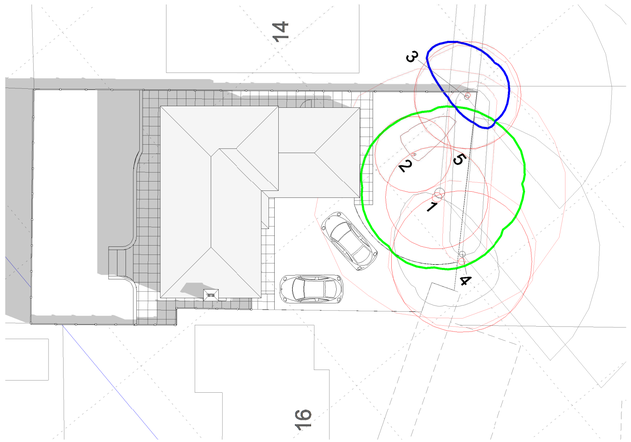

Existing Site
1 : 200

0 1 2 3 4 5 10m E: 1/100

Zoe Lewis Architects Ltd
15 Maidas Way, Aldermaston, RG7 4HZ
www.zlal.co.uk / 01183 272350
info@zlal.co.uk

PROJECT	287- 15 The Cedars
TITLE	Existing
CLIENT	Mr D Bressington
DRAWN BY: MLS	CHECKED BY: ZEL
SCALE: As indicated	ISSUE DATE: 08/06/2021
DRAWING NUMBER: 287-A1-00-B	REV

© Zoe Lewis Architects LTD 2017