
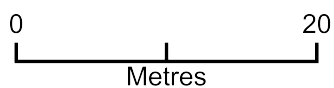


## 034 Existing Block Plan

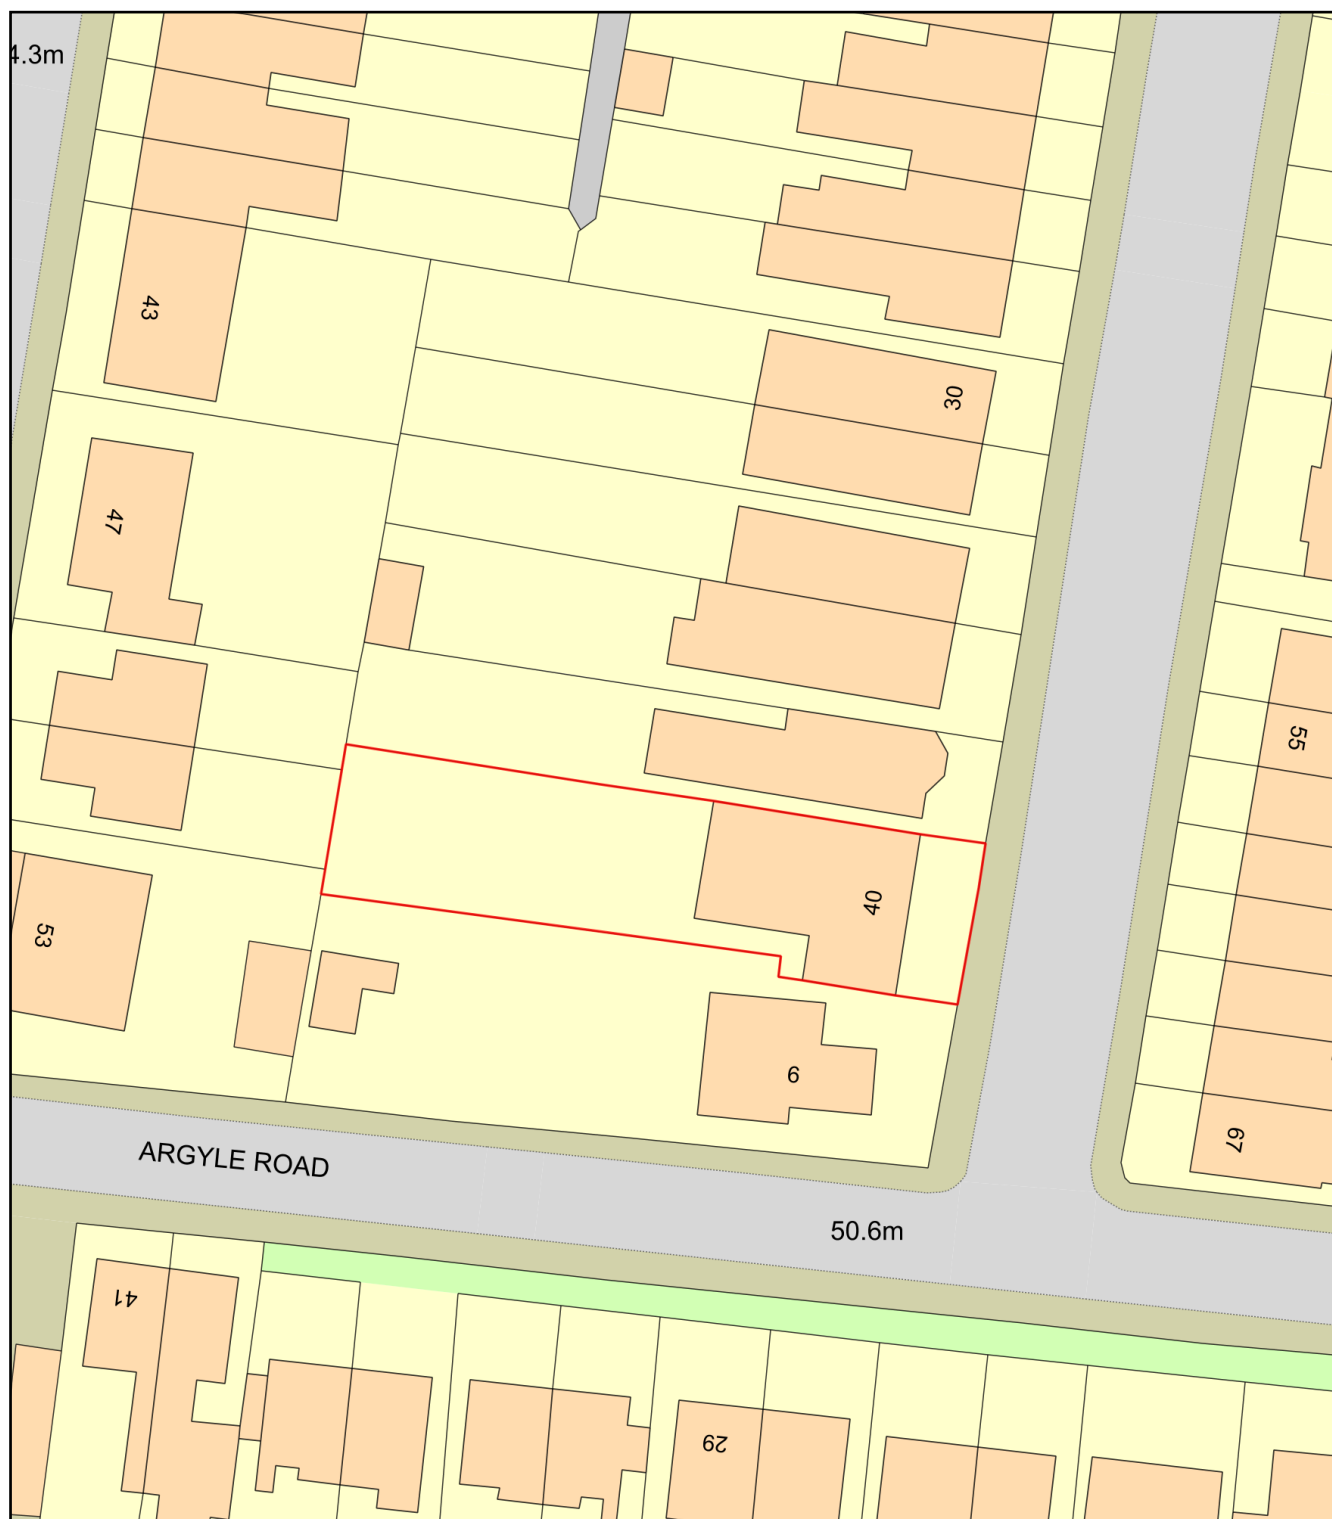

Plan Produced for: Giles and Abigail McKean

Date Produced: 08 Jul 2021

Plan Reference Number: TQRQM21189150719613

Scale: 1:500 @ A4