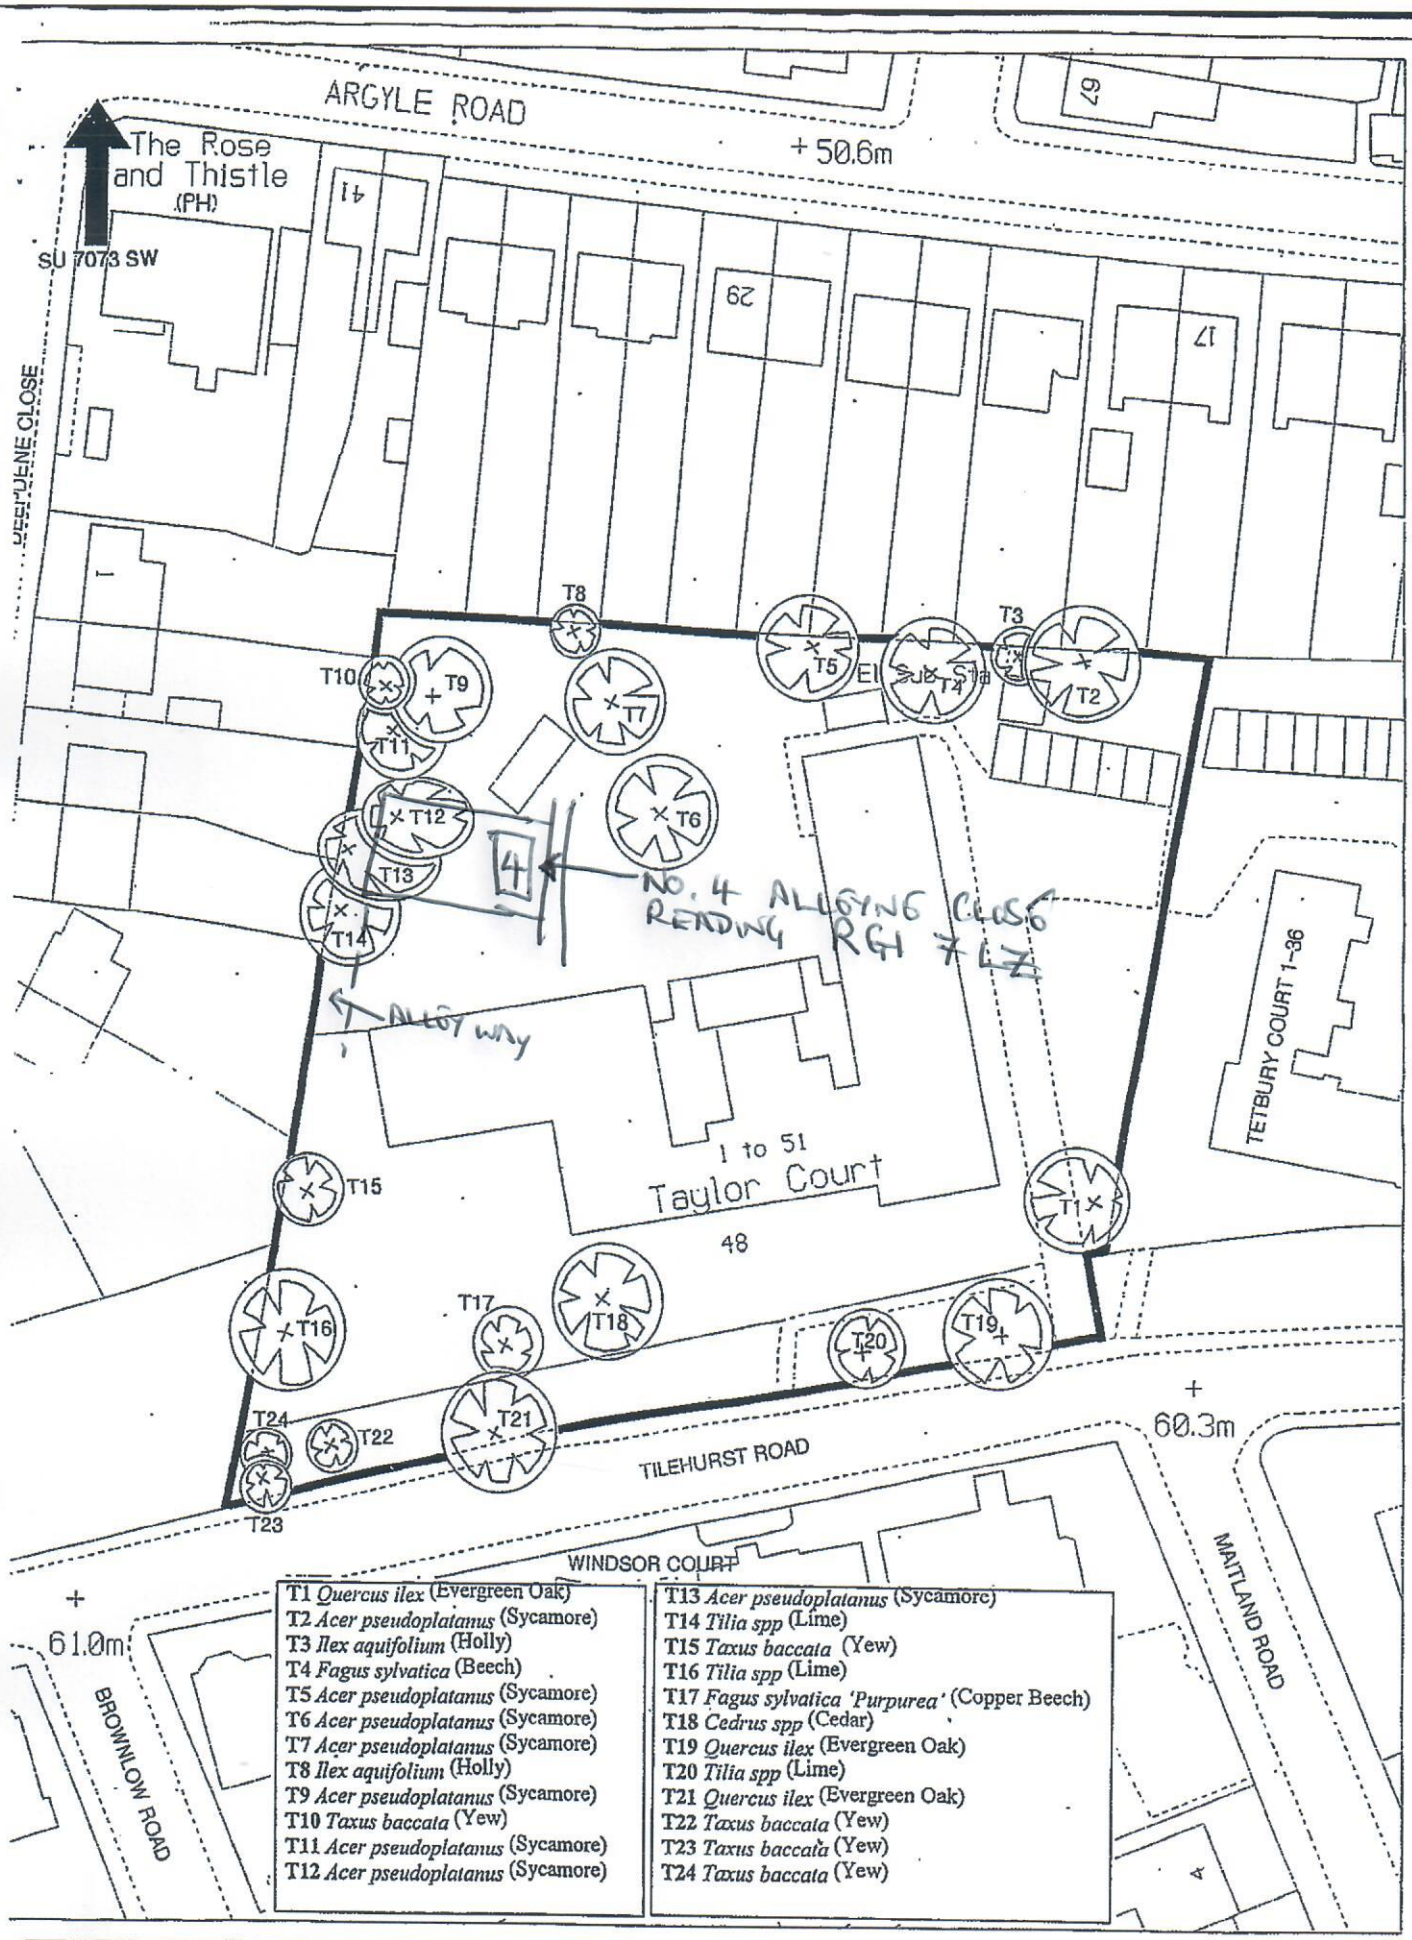


T1 *Quercus ilex* (Evergreen Oak)
T2 *Acer pseudoplatanus* (Sycamore)
T3 *Ilex aquifolium* (Holly)
T4 *Fagus sylvatica* (Beech)
T5 *Acer pseudoplatanus* (Sycamore)
T6 *Acer pseudoplatanus* (Sycamore)
T7 *Acer pseudoplatanus* (Sycamore)
T8 *Ilex aquifolium* (Holly)
T9 *Acer pseudoplatanus* (Sycamore)
T10 *Taxus baccata* (Yew)
T11 *Acer pseudoplatanus* (Sycamore)
T12 *Acer pseudoplatanus* (Sycamore)
T13 *Acer pseudoplatanus* (Sycamore)
T14 *Tilia spp* (Lime)
T15 *Taxus baccata* (Yew)
T16 *Tilia spp* (Lime)
T17 *Fagus sylvatica 'Purpurea'* (Copper Beech)
T18 *Cedrus spp* (Cedar)
T19 *Quercus ilex* (Evergreen Oak)
T20 *Tilia spp* (Lime)
T21 *Quercus ilex* (Evergreen Oak)
T22 *Taxus baccata* (Yew)
T23 *Taxus baccata* (Yew)
T24 *Taxus baccata* (Yew)

Title Tree Preservation Order – Taylor Court, Tilehurst Road, Reading.

Date AUGUST 2002
Drg No D1781 Scale: 1:500

Based upon the 2001 Ordnance Survey mapping with the permission of the Controller of Her Majesty's Stationery Office © Crown Copyright. Unauthorised reproduction infringes Crown copyright and may lead to prosecution or civil proceedings.

Reading BOROUGH COUNCIL