


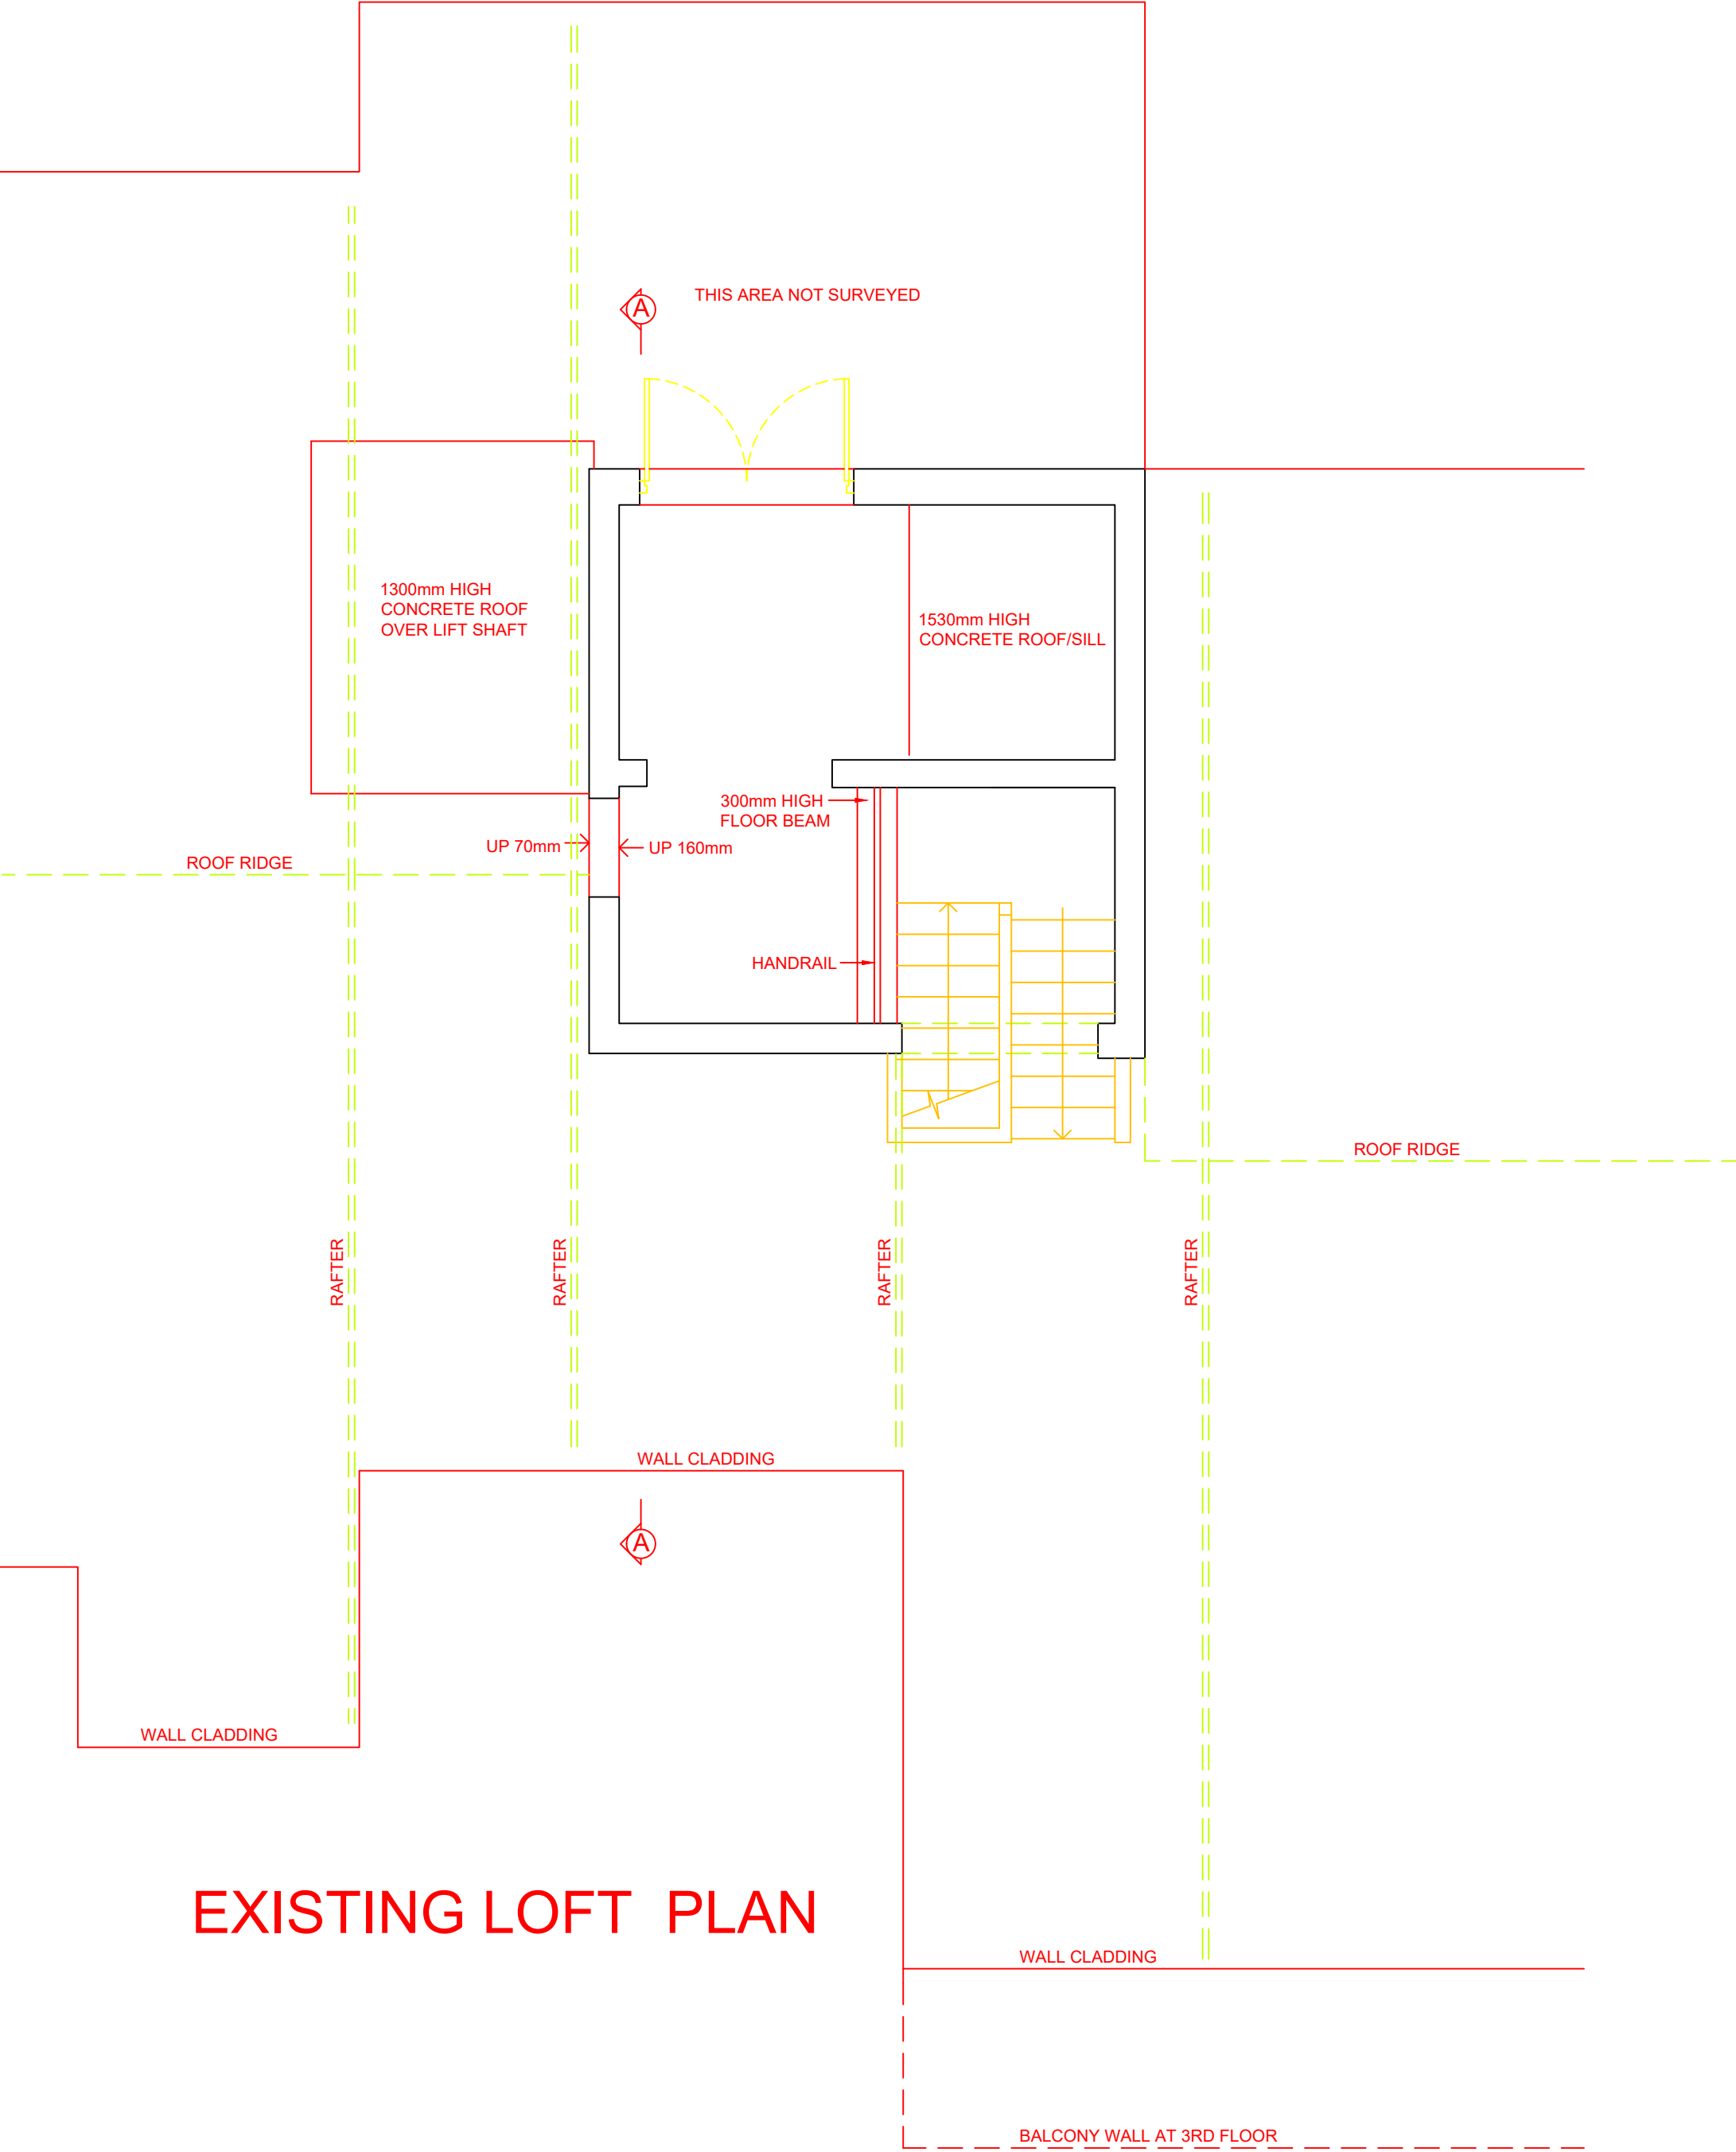

- 1: All errors and omissions should be reported to the Surveyor.
- 2: This Drawing is the Copyright of John Rowan & Partners.
- 3: Do not scale from drawing.

REV	INITIAL	DATE	DESCRIPTION
A	-	00/00/00	-



Craven House, 40 Uxbridge Road, Ealing, London, W5 2BS
Tel: 0208 567 6995 Email: jrp@jrp.co.uk Website: www.jrp.co.uk

CLIENT
A2 DOMINION

PROJECT
CHARLES CLORE COURT
139 APPLEFORD ROAD
READING RG30 3NT

TITLE
PROPOSED LIFT INSTALLATION
EXISTING LOFT PLAN

DATE DEC. 2021	DRAWN NC/CB
SCALE 1:50 @ A1	CHECKED -
DRAWING No. 1228-13	REVISION B