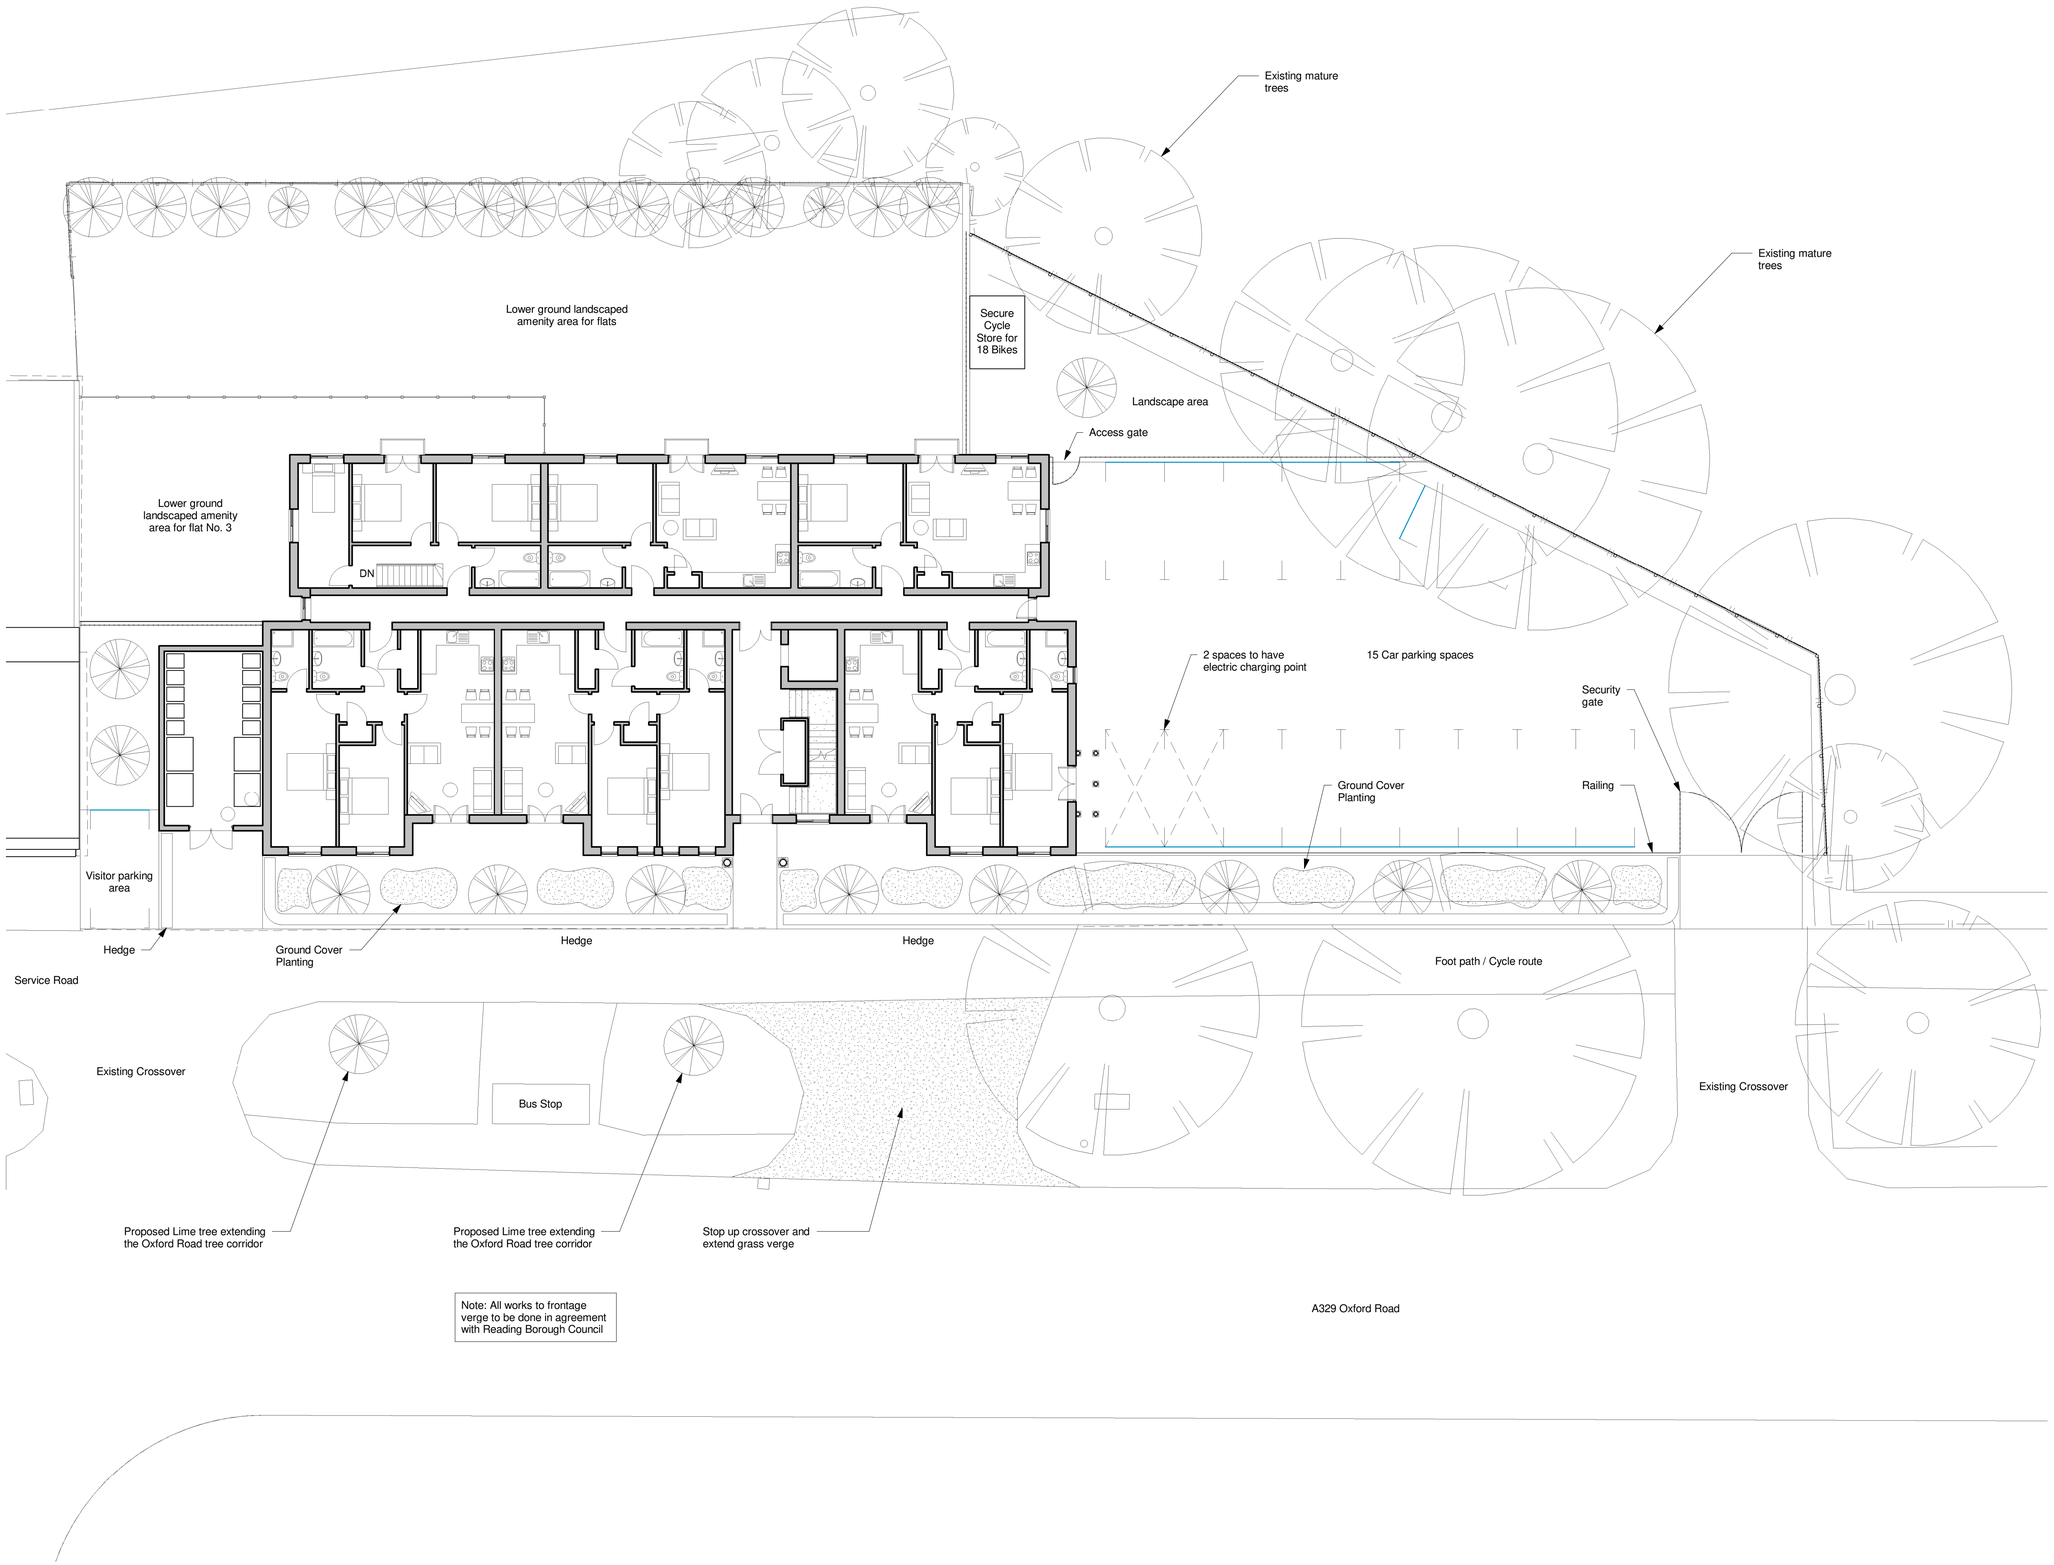


## Landscape Plan

SCALE 1 : 125

| REV | DATE | DRN | CHKD | APPD | DESCRIPTION |
|---|---|---|---|---|---|
| A | 25.02.21 | GS | DA | JA | FOR PLANNING APPROVAL |

DRAWING STATUS

For Approval

BLUEBIRD DESIGN SERVICES

E: info@bluebirdengineering.co.uk
T: 0118 9 583 551
A: 46 London Street, Reading, RG1 4SQ

CLIENT

Mr Hargun

PROJECT

928 Oxford Road

TITLE

PROPOSED LANDSCAPE PLANS

| DRAWN | DATE | SCALE |
|---|---|---|
| GS | FEB 2021 | 1 : 125 @ A1 |

| DRG NO | REV |
|---|---|
| A-1101 | A |

© BLUEBIRD ENGINEERING LTD 2021