




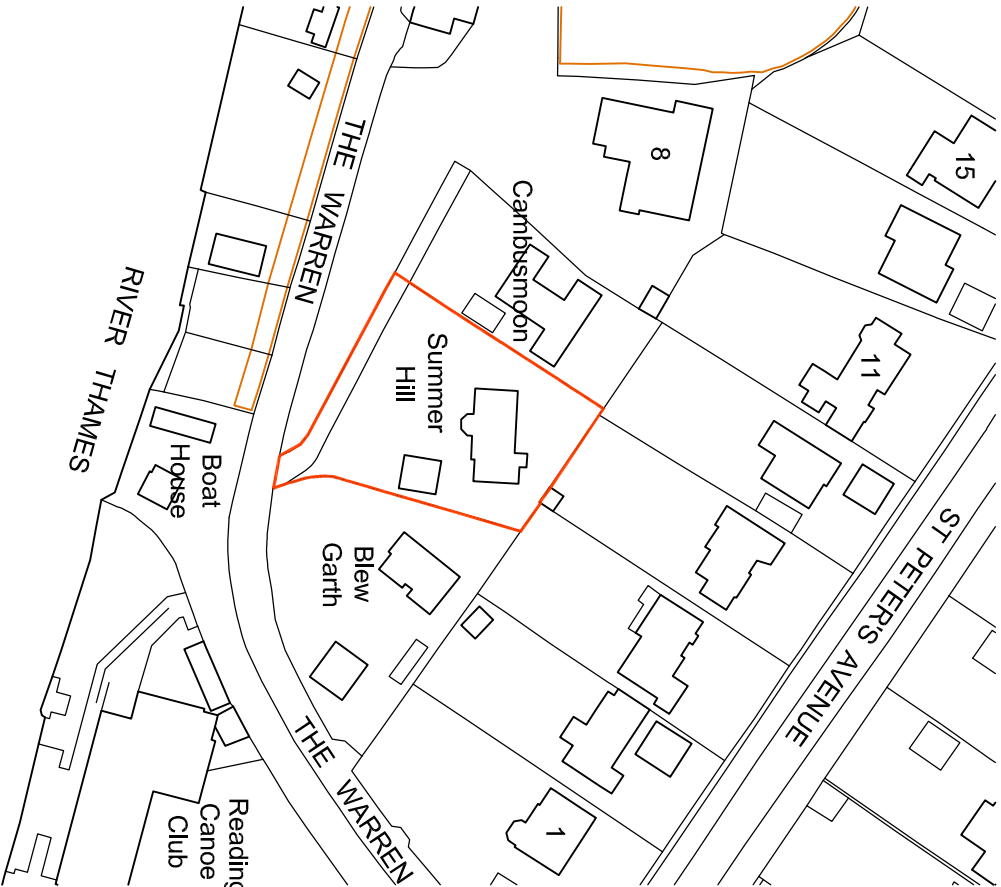


Ordnance Survey, (c) Crown Copyright 2021. All rights reserved. Licence number 100022432

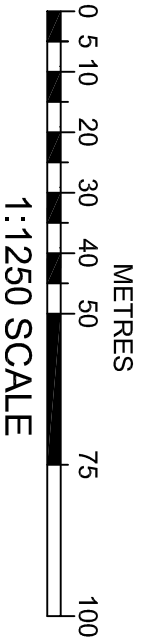

LOCATION PLAN 1:1250

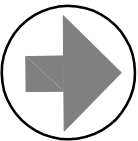

HAWKEDON DEVELOPMENTS

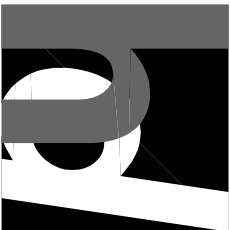

Oakwood House
14 High Tree Drive Earley
Reading Berkshire RG6 1EU
0118 935 3655
info@ihalted.co.uk

Project
Proposed Extension & Alterations
at Summer Hill, The Warren,
Caversham, Reading RG4 7TH


Client
Mr V Komathukattil

Title
Location Plan and Block Plan
Revision

Drawn	Scale	Date
IRH	As Shown @ A3	Aug 2021
Drawing No	Rev	
H1504.01		

All dimensions to be checked on site prior to the commencement of any construction. This drawing may not be reproduced in any part or form without the written consent of Hawkedon Developments Ltd.

ALL COPYRIGHTS RESERVED

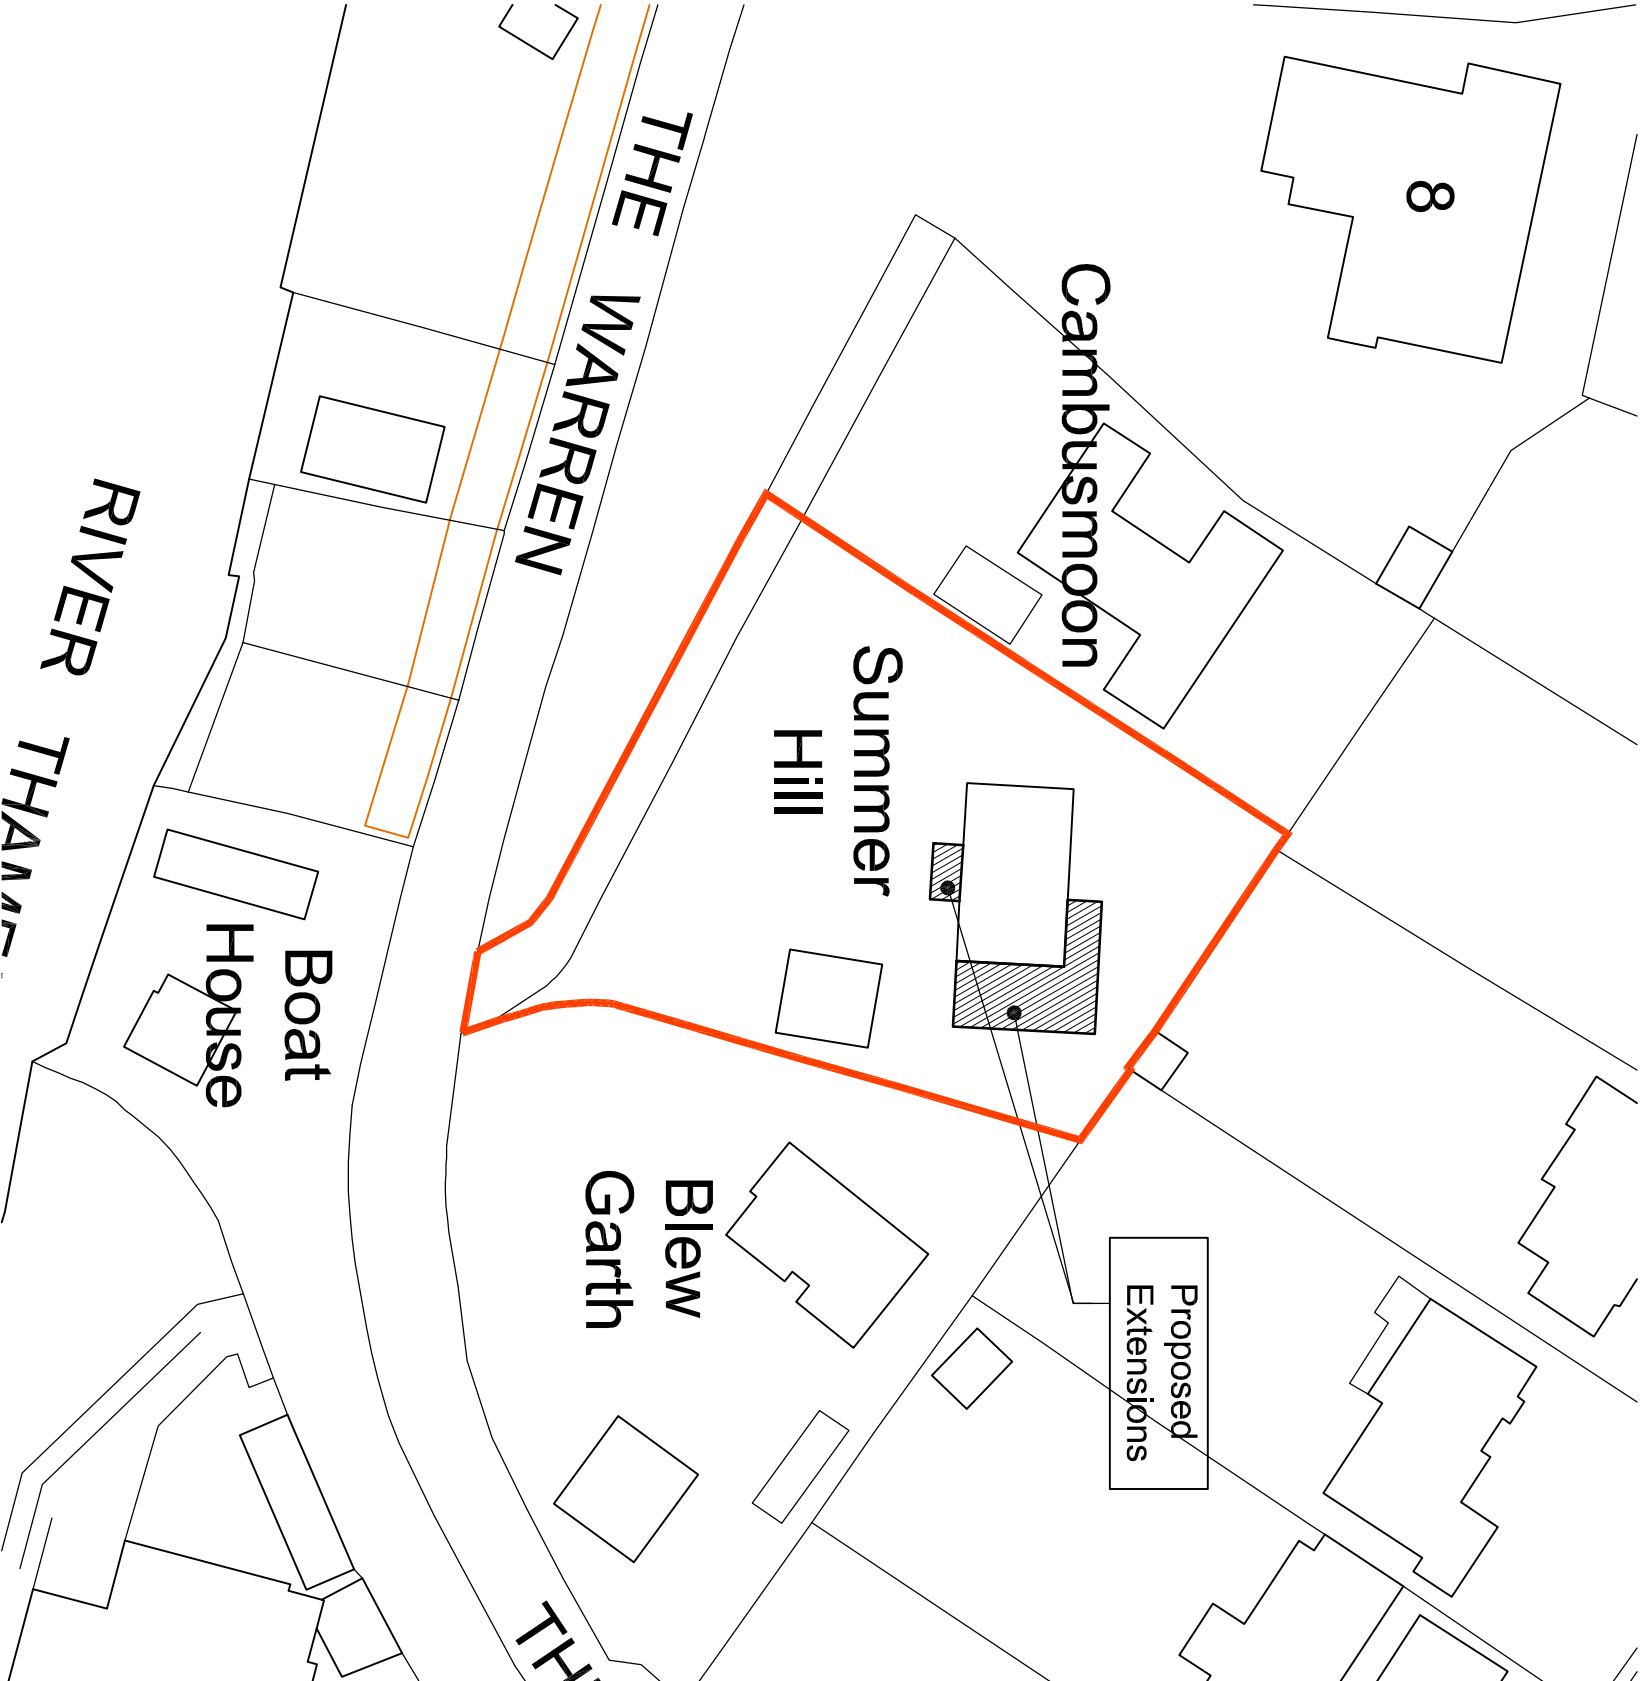

BLOCK PLAN 1:500