

Specsavers

Shinfield Road (P21)

Date: 12/07/21

203 - 205 Shinfield Road Unit A
White Knights Retail Centre
Reading
RG2 8HA

Rev: A



Signscope



24 Leigh Road, Haine Industrial Park, Ramsgate, Kent. CT12 5EU
T: +44 (0)01843 850800
F: +44 (0)01843 853537
E: sales@signscope.com
W: www.signscope.com

BLAZE GROUP



BLAZE MAINTENANCE

SITE SURVEY REQUIRED

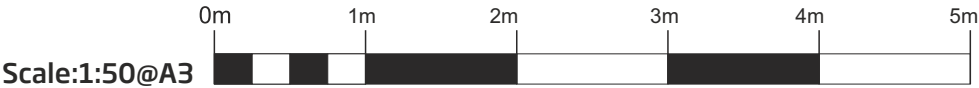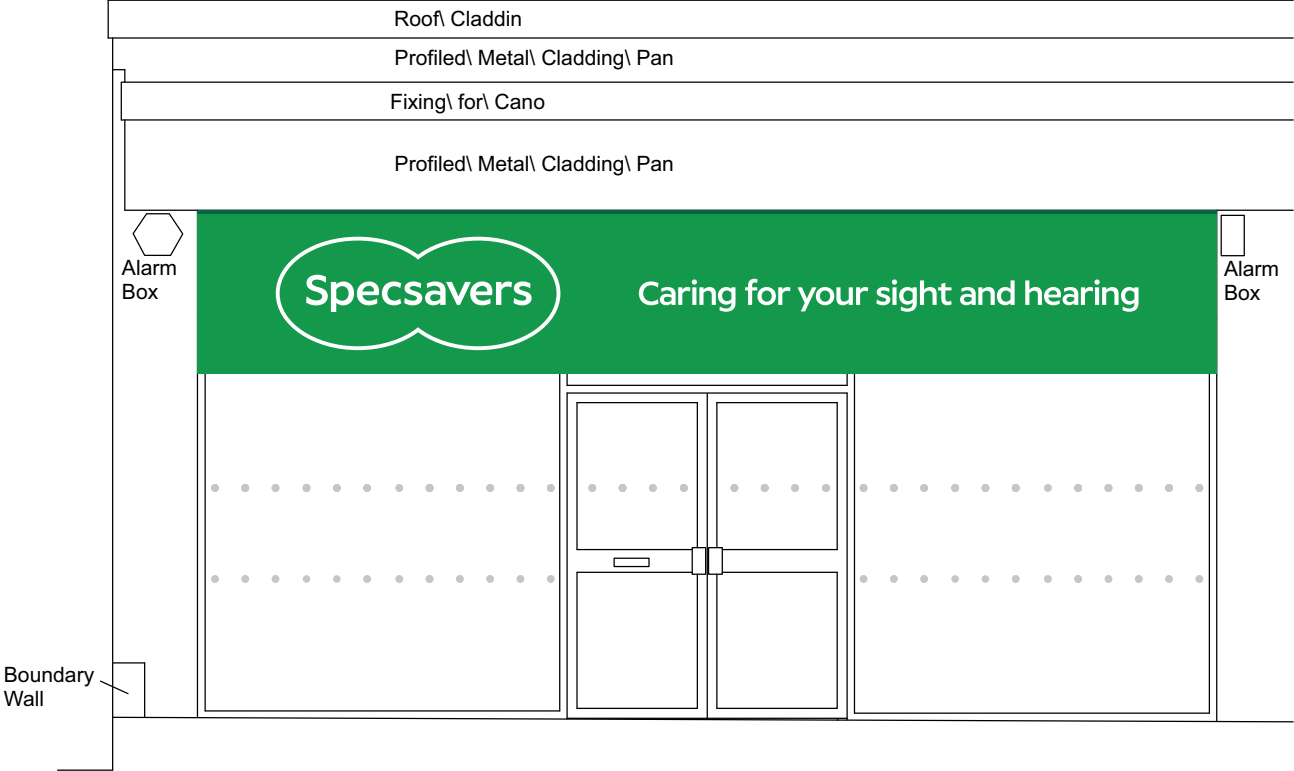



Caring for your sight and hearing





Site Address	Page Number	Job Number	Revision
203 - 205 Shinfield Road Unit A White Knights Retail Centre Reading RG2 8HA	2 of 4	101953	Rev A: shutter box removed fascia height increased
Drawn by MB	Date 12/07/2021	Drawing number 101953/2	

Signscope

T: +44 (0) 1843 850800 - F: +44 (0) 1843 853537
Email: sales@signscope.com

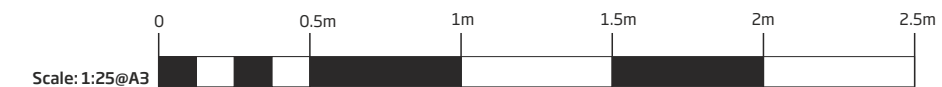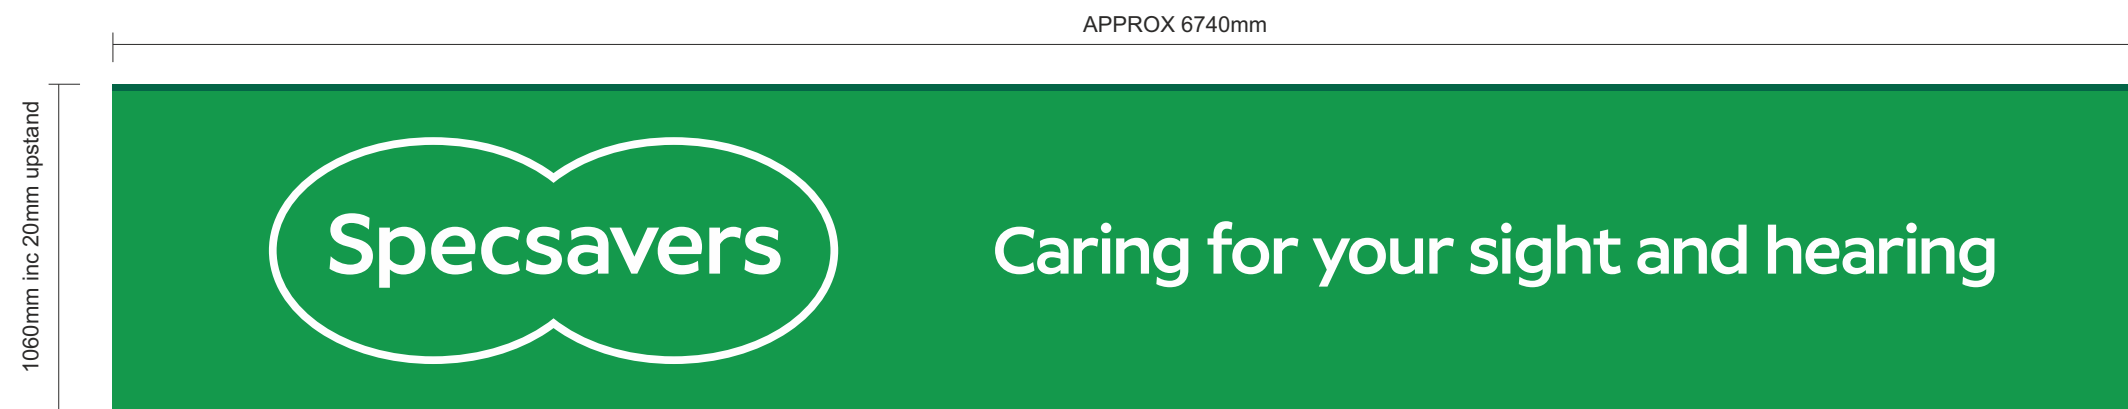

Internally Illuminated Pod 1882mm x 750mm & Strapline text

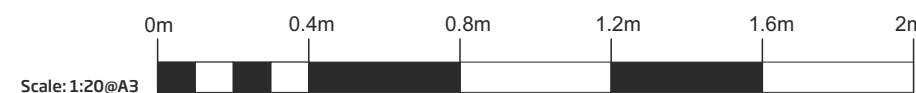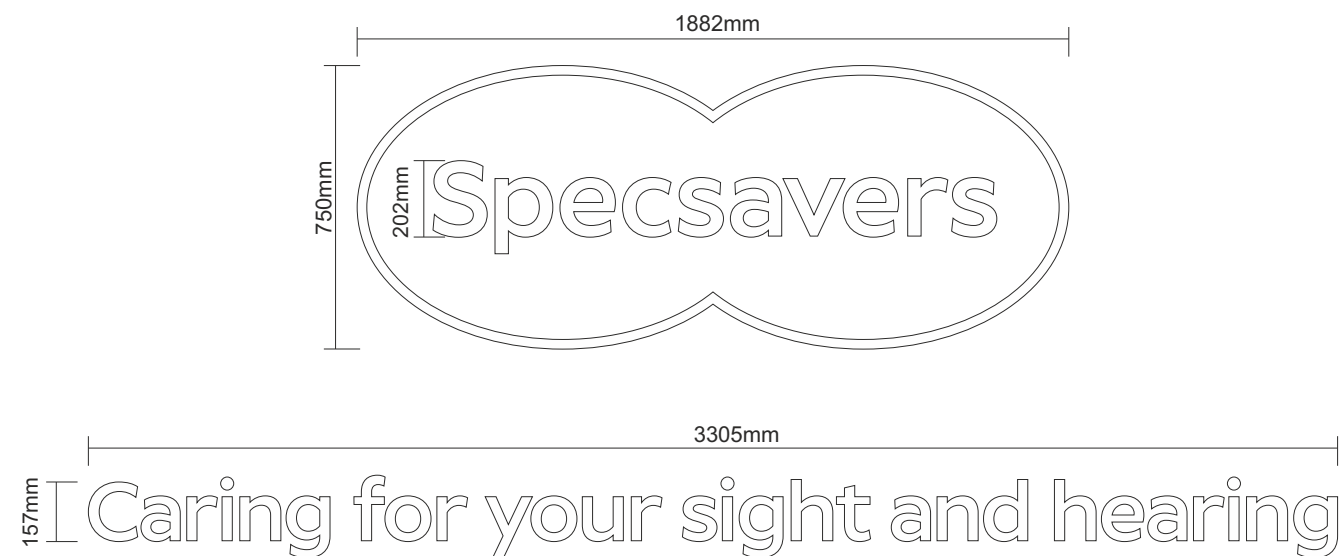

Internally Illuminated Pod 1882mm x 750mm

LOGO DETAIL

2mm FOLDED ALI PANELS, FINISHED GREEN PMS 2418C SATIN

15mm OPAL 030 LETTER AND LOGO FACES WITH REBATE ON REAR EDGE

1mm DESCALED STAINLESS STEEL BUILT UP LETTERS AND LOGO, FINISHED RAL 7012 OUTSIDE AND WHITE INSIDE

AVDEL FIXED IN TO INSIDE OF REAR LETTER BACK TO ACCEPT 30mm LONG M4 STUD

6mm CABLE HOLE

BACK OF ACRYLIC TO BE DRILLIED AND TAPPED FOR A 4mm DIA SCREW

OSHINO COOL WHITE STRIP LED'S IP65, PSU TO BE HOUSED IN BACK PANELS

3mm FOLDED ALI FIXING RAILS TO TOP AND BOTTOM 40 X 40 X 3

Scale:NTS

Internally illuminated Strapline

STRAPLINE DETAIL

2mm FOLDED ALI PANELS, FINISHED GREEN PMS 2418C SATIN

15mm OPAL 030 STEP INLAID ACRYLIC LETTERS

LEDIT OPTIKA 70 HL2 COOL WHITE LED'S AND INTERNAL PSU

1mm FOLDED ALI LED TRAY SELF COLORED WHITE

3mm FOLDED ALI FIXING RAILS TO TOP AND BOTTOM 40 X 40 X 3

Scale:NTS



Site Address

203 - 205 Shinfield Road Unit A
White Knights Retail Centre
Reading
RG2 8HA

Page Number

3 of 4

Drawn by

MB

Job Number

101953

Date

12/07/2021

Revision




Rev A: shutter box removed fascia height increased

Drawing number

101953/3

Signscope

T: +44 (0) 1843 850800 - F: +44 (0) 1843 853537
Email: sales@signscope.com

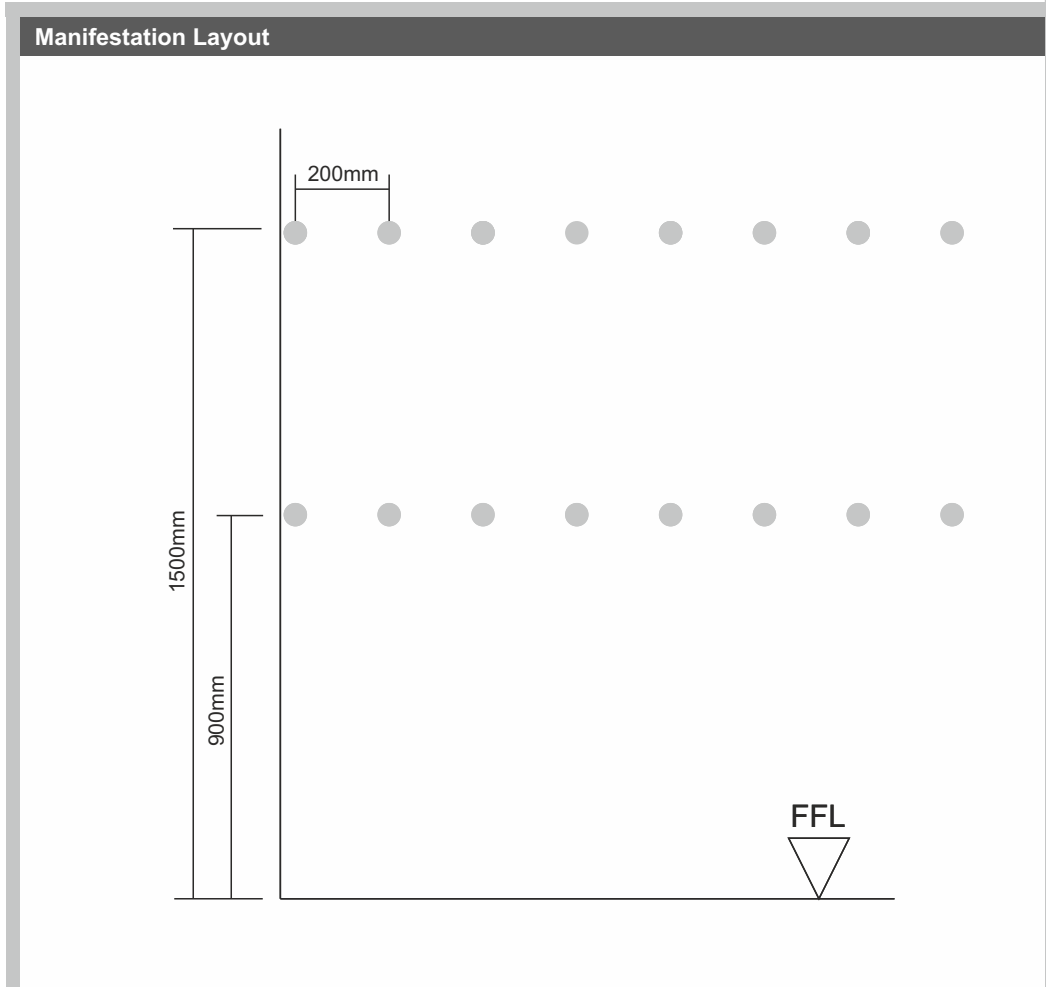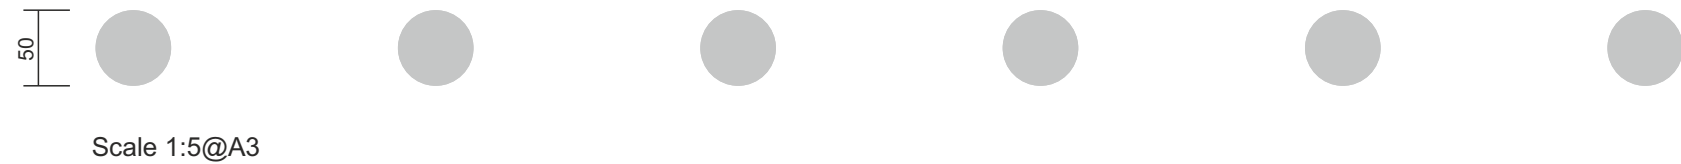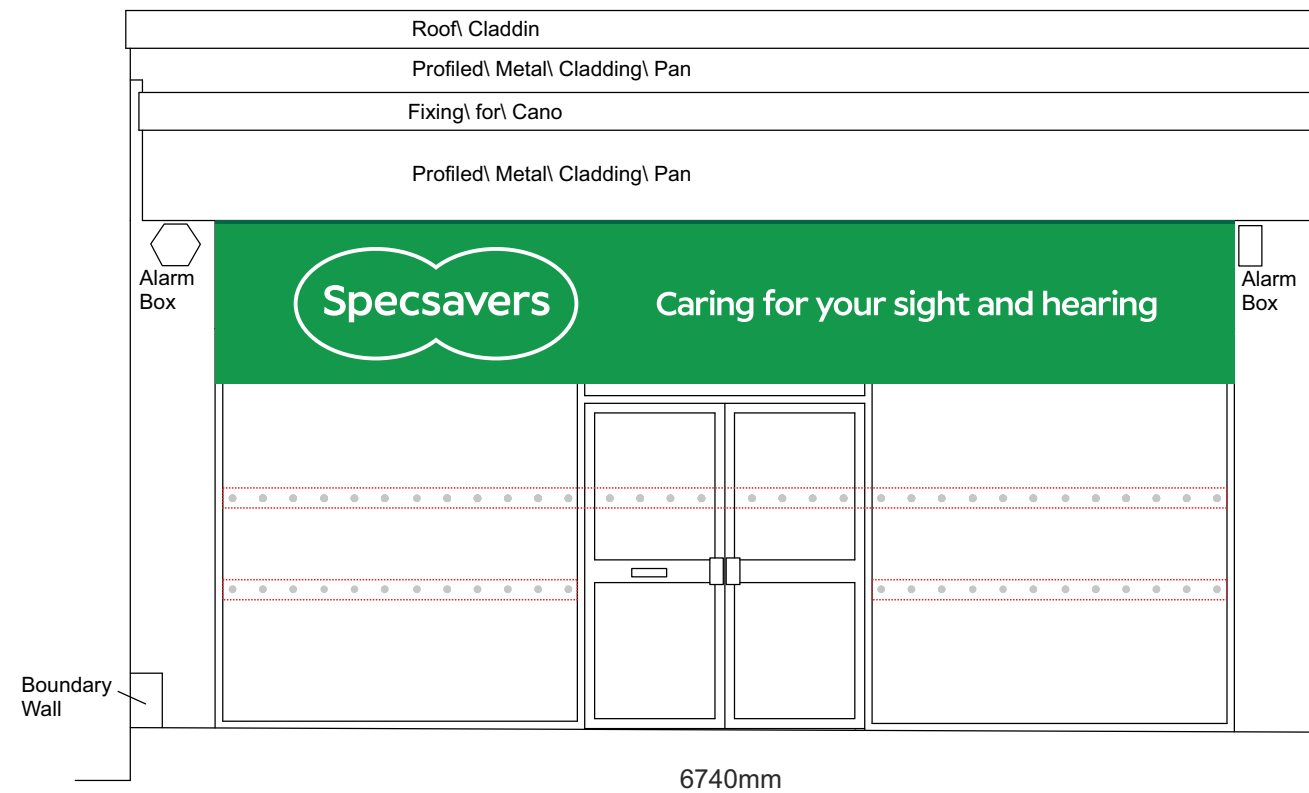

Site Address
203 - 205 Shinfield Road Unit A
White Knights Retail Centre
Reading
RG2 8HA

Page Number
4 of 4

Drawn by
MB

Job Number
101953

Date
12/07/2021

Revision
Rev A: shutter box removed fascia height increased

Drawing number
101953/4

Signscope

T: +44 (0) 1843 850800 - F: +44 (0) 1843 853537
Email: sales@signscope.com