


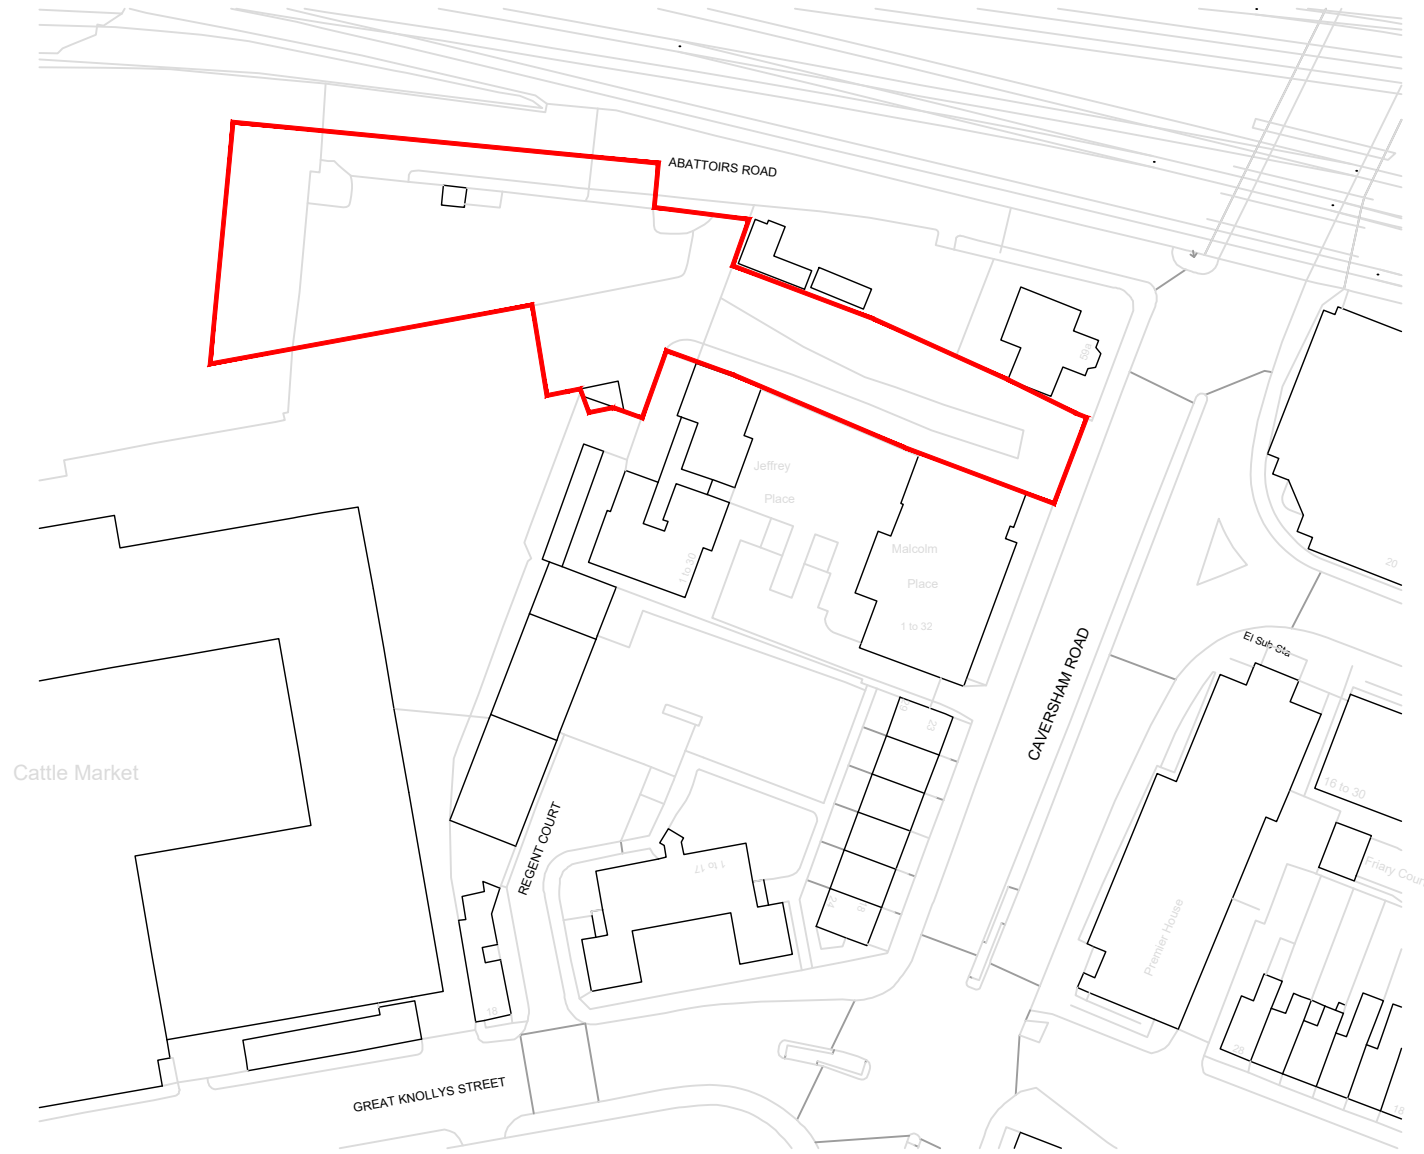

Mapping contents (c) Crown copyright and database rights 2020 Ordnance Survey 100035207

notes

Do not scale from this drawing - use stated levels and dimensions only.
If in doubt, contact Williams-Architects Ltd.

-	-	-
ver	notes	date

williamsarchitects

Williams-Architects Ltd
Studio 7, The Garage Studios
41-45 St Mary's Gate
The Lace Market
Nottingham NG1 1PU

† 0115 945 5691
enquiries@williams-architects.co.uk
www.williams-architects.co.uk
Registered in England & Wales. N° 5096848

this drawing and its contents, on paper and as the originating data file,
remain the copyright of Williams-Architects Ltd
© Williams-Architects Ltd, 2021

client	Integra Buildings Ltd	created	16mar21
project	Abattoirs Road, Reading	job N°	201123
title	Site Location Plan	scale	1:1000 @ A3

drawing N°	201123-101.01	status	Planning
------------	---------------	--------	----------