
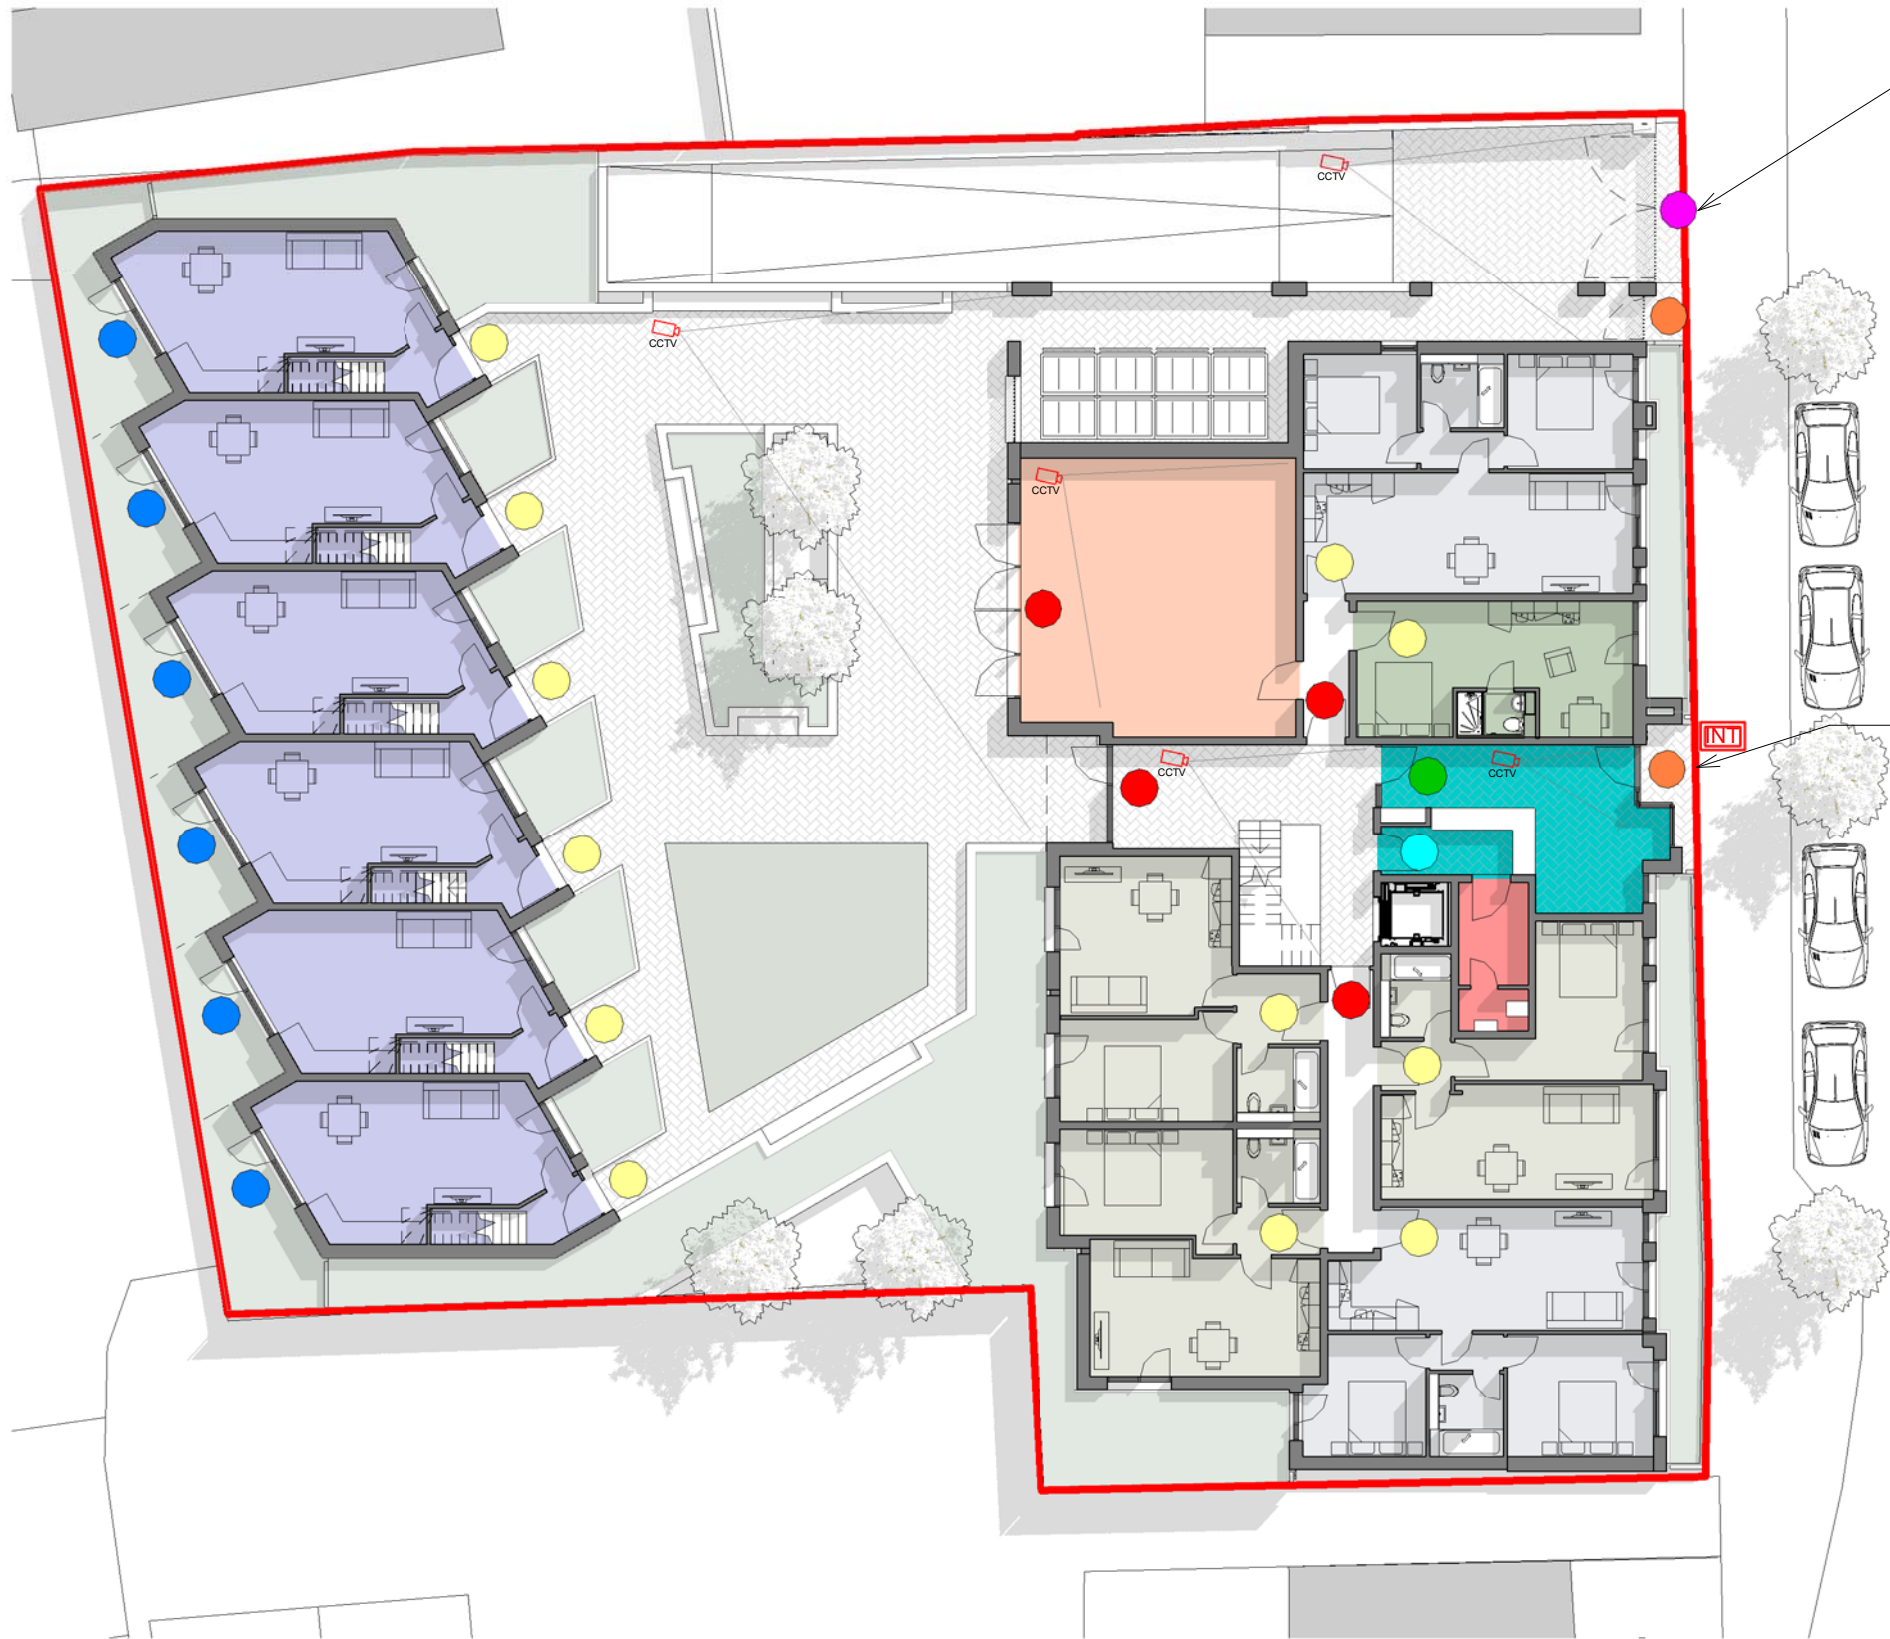


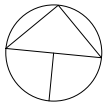

Access to
underground car park

Main Entrance

Notes:

All dimensions are in millimetres unless stated otherwise. No dimensions to be scaled from drawings. All dimensions to be checked on site prior to manufacture.

Any discrepancies between drawings and site conditions are to be reported to the contract manager.

This drawing is to be read in conjunction with all relevant Structural Engineers and Mechanical & Electrical Engineers drawings and specification.

Copyright of this drawing and all the information it contains is the sole property of OEA and may not be reproduced or used for any purpose without the express approval of the authors

- Orange circle: Entrance doors, hardwired fob access/push to exit button
- Red circle: Hardwired Fob access/ Handle access out
- Magenta circle: Parking Gates - Remote control access
- Green circle: No Access Control
- Blue circle: Balcony/Terrace doors - Lock
- Cyan circle: Manual Lock, Key operated - Management only
- Yellow circle: Flat/House entrance doors - Key operated access

INT Entrance Intercom

CCTV

All external doors and gates and internal communal doors to meet the requirements of the minimum physical security requirements of LPS1175 issue 8 B3

dwg status:

Rev	Description	Date	By	Chk

oea

oconnell east architects
63 Newton Street, Manchester, M1 1ET
t: 0161 839 9380 f: 0161 833 1638

dwg title: Level 0_Access Control - Security	
job title: 40-68 Silver Street, Reading	
scale: As indicated @ A3	drawn: Author
date: 02/08/21	job no: 1759
dwg no: PL_301	rev: