


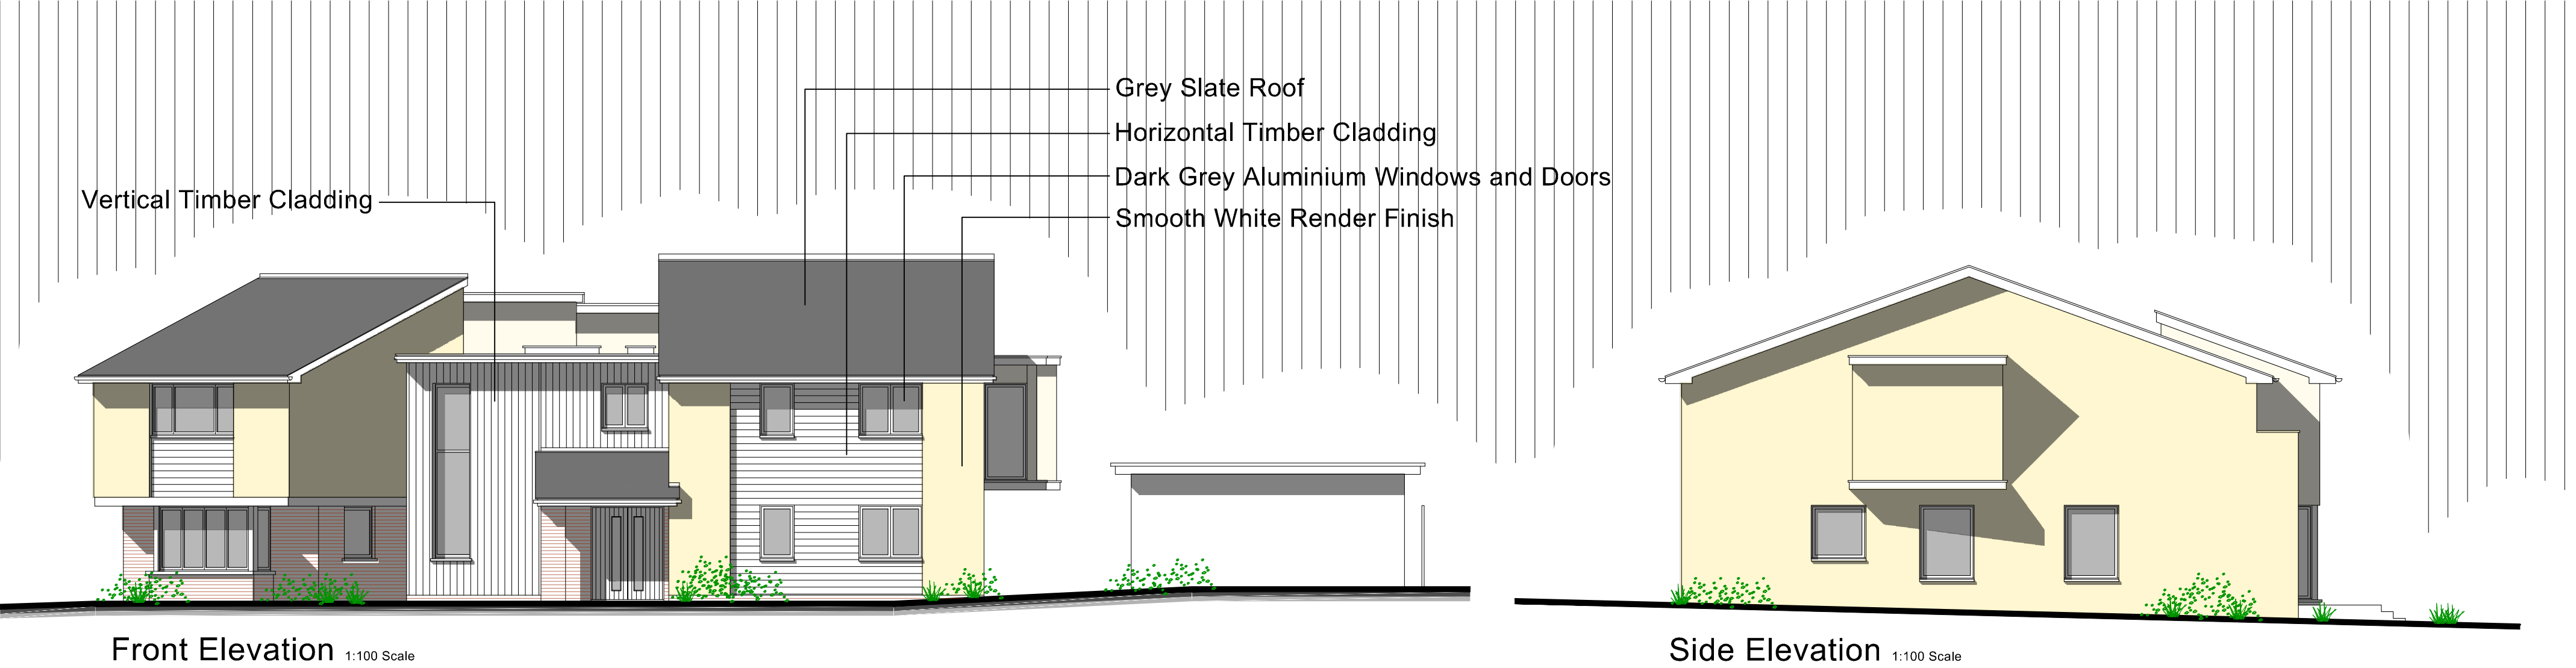


REV	COMMENTS	DATE
-----	----------	------

td Tony Day Architecture Ltd
Planning • Design • Architecture
www.tonydayarchitecture.co.uk info@tonydayarchitecture.co.uk

CLIENT	Mr H. Moallemi
PROJECT	8 Kelmscott Close, Caversham, Reading, Berkshire
DRAWING	PROPOSED PLANS
SCALE	1:100 @ A2
DRAWN	P Bonney
NO	3648 / 304
DATE	April 2021
REV	

1:100 scale Bar
This Drawing has been produced for printing onto A2 size paper,
If printing on A3 please use the scale below for reference.

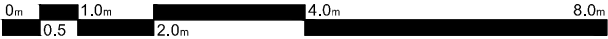

THIS DRAWING MUST NOT BE SCALED UNLESS ISSUED FOR PLANNING PURPOSES. ALL DIMENSIONS ARE TO BE VERIFIED PRIOR TO SETTING OUT, COMMENCING WORK, OR PRODUCTION OF FABRICATION DRAWINGS. REPORT ANY DISCREPANCIES TO THE SUPERVISING OFFICER IMMEDIATELY. ©