

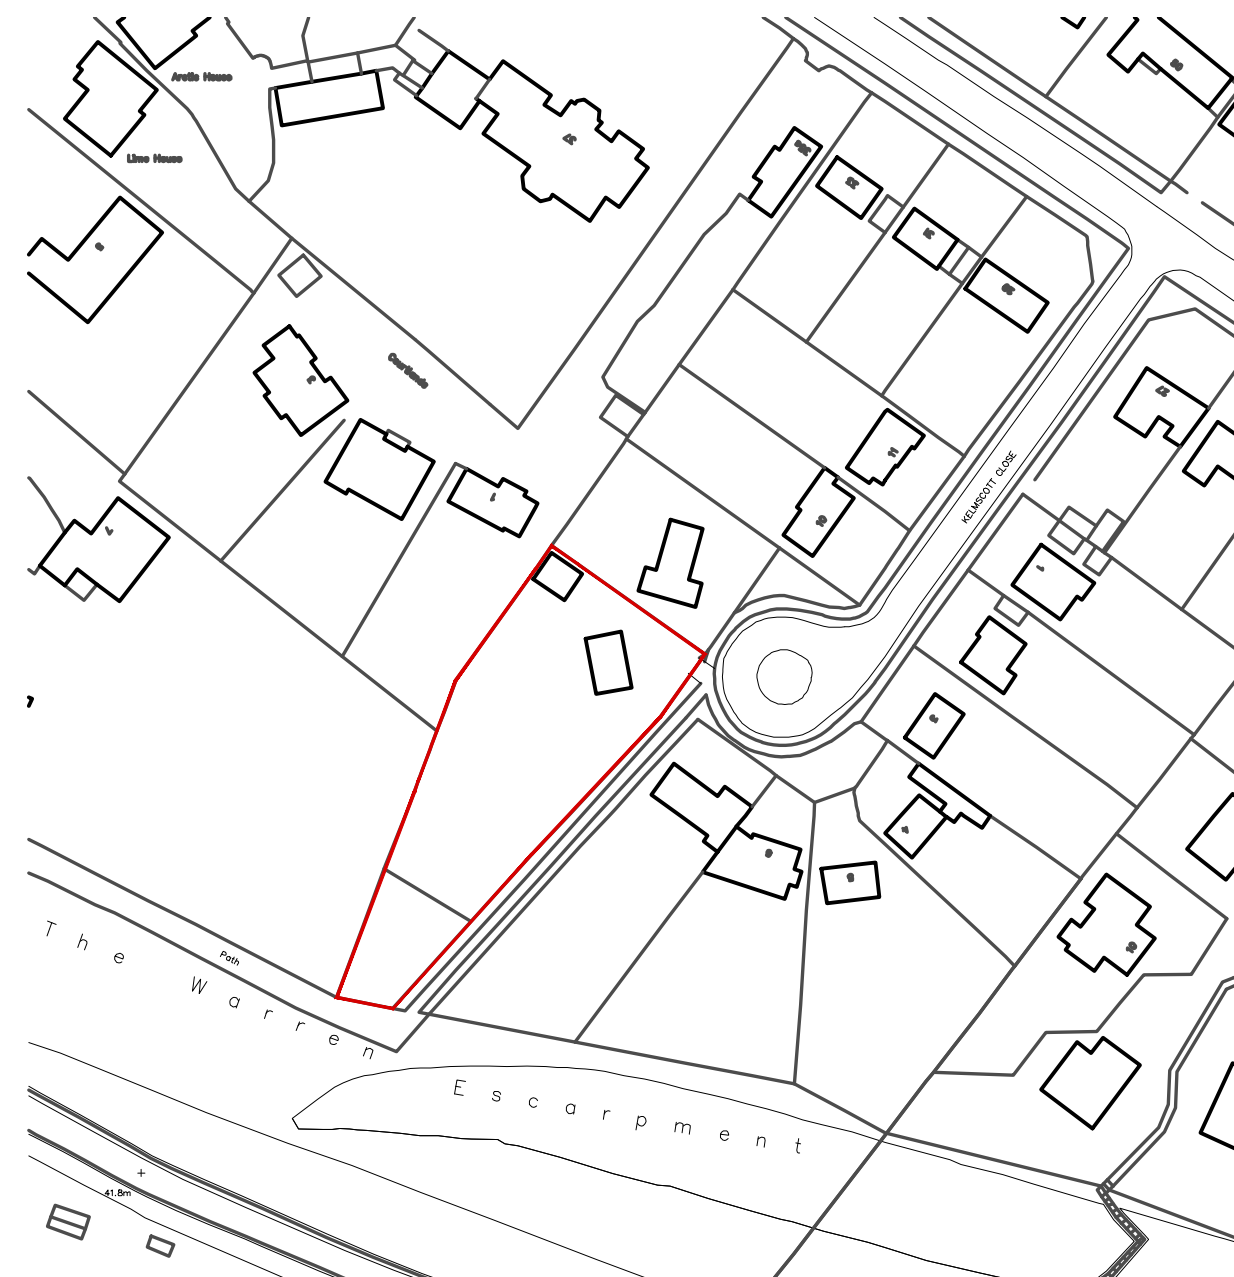


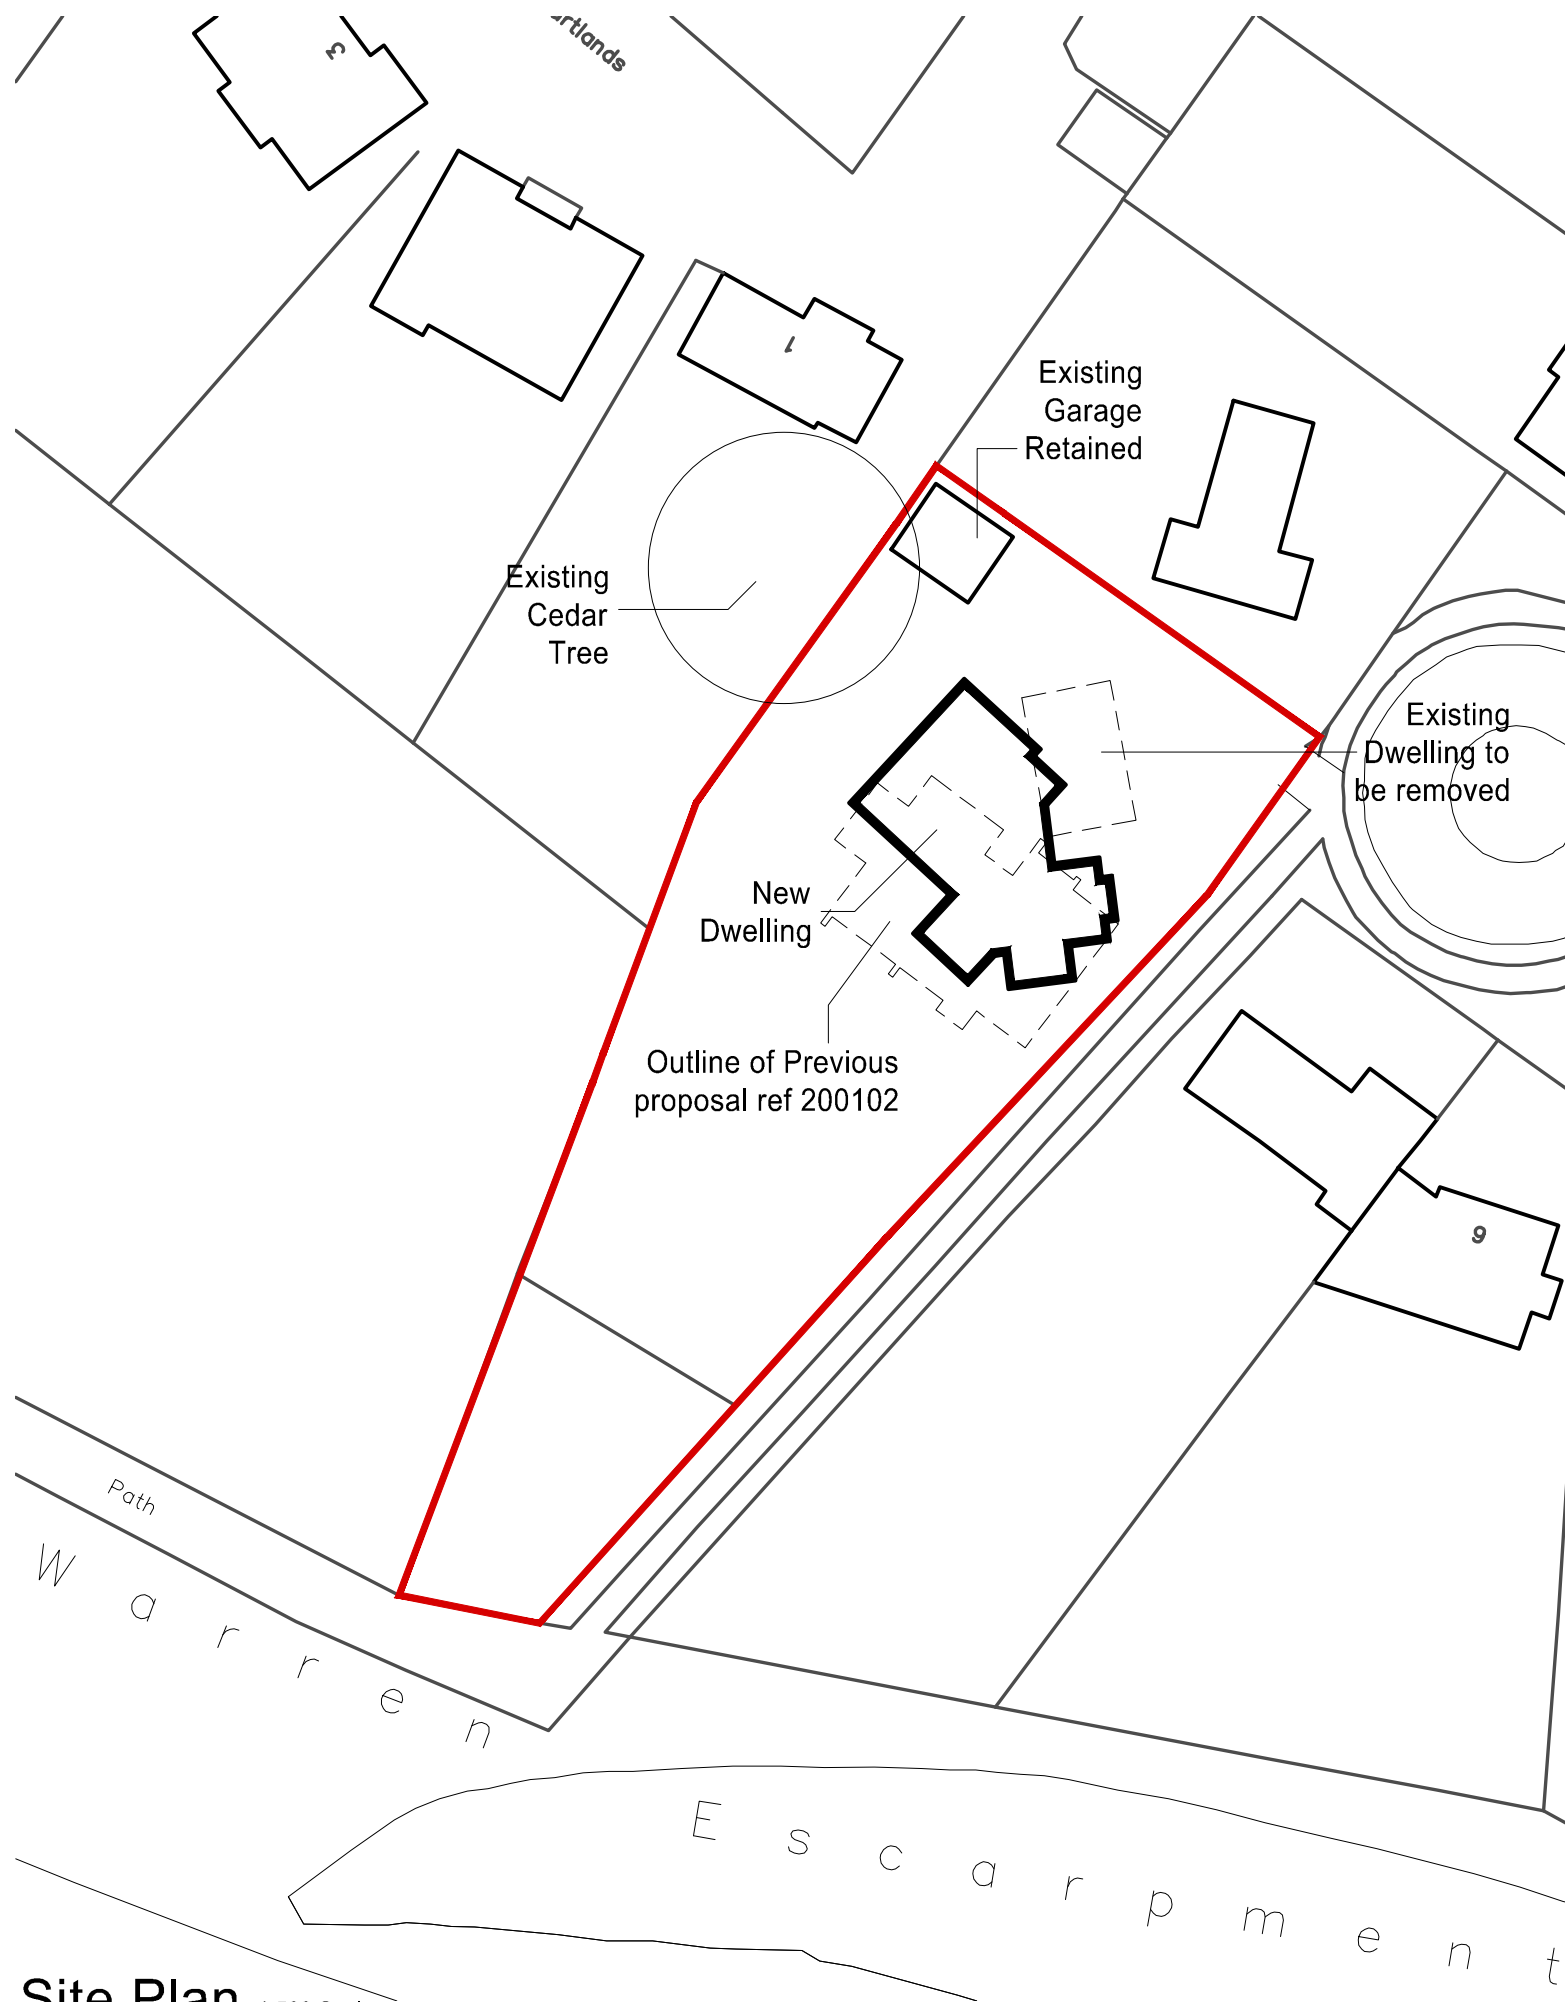

© Crown copyright 2021 Ordnance Survey 100053143
Cadastral data is subject to Crown copyright and is reproduced with permission of HM Land Registry.

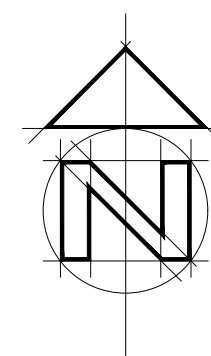

1:500 scale Bar
This Drawing has been produced for printing onto A3 size paper,
0m 2.5m 5m 10m 20m 40m

1:1250 scale Bar
This Drawing has been produced for printing onto A3 size paper,
0m 6.2m 12.5m 25m 50m 100m

REV	COMMENTS	DATE
A	Minor Additions	06-05-21

td Tony Day Architecture Ltd
Planning • Design • Architecture
www.tonydayarchitecture.co.uk info@tonydayarchitecture.co.uk

CLIENT Mr H. Moallemi
PROJECT 8 Kelmscott Close, Caversham, Reading, Berkshire

DRAWING SITE & LOCATION PLAN
DATE April 2021
NO 3648 / 306
REV A

SCALE 1:1250 / 500 @ A3 DRAWN P Bonney

THIS DRAWING MUST NOT BE SCALED UNLESS ISSUED FOR PLANNING PURPOSES. ALL DIMENSIONS ARE TO BE VERIFIED PRIOR TO SETTING OUT, COMMENCING WORK, OR PRODUCTION OF FABRICATION DRAWINGS. REPORT ANY DISCREPANCIES TO THE SUPERVISING OFFICER IMMEDIATELY. ©

Albany House
14 Shute End
Wokingham
RG40 1BJ
0118 380 5585