



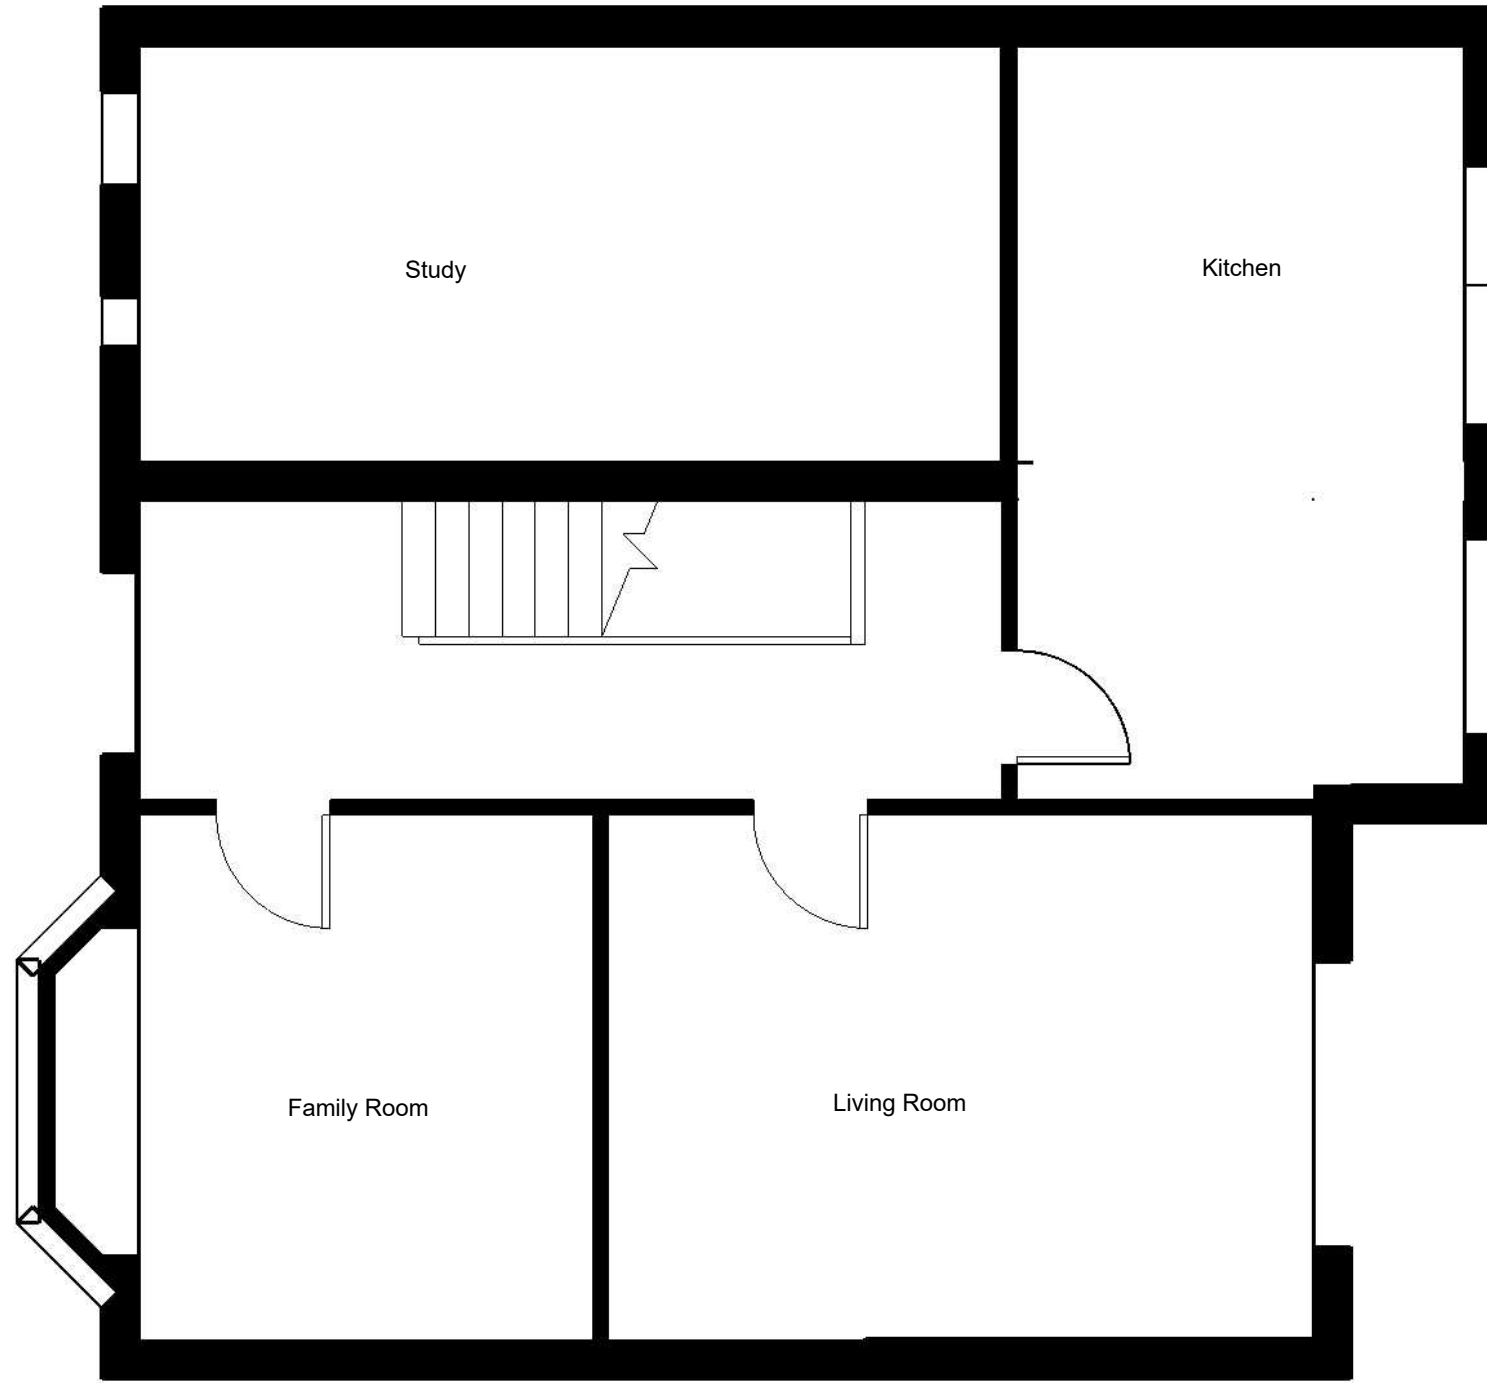

Scale 1:50

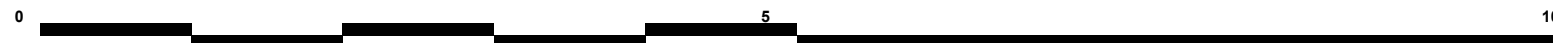

Existing

Ground Floor
Plan

A.1

ICAL Consultants
Trilliums

Ashmore Green
Thatcham
Berkshire
RG18 9ER
www.icalconsultants.co.uk
07769 650780

CLIENT


Mr and Mrs Chen
105 Hemdean Road
Caversham
Berkshire
RG4 7SS

PROJECT
Loft Conversion


PROJECT NO.
245.170

ISSUE
MM.DD.YY

DRAWN BY
NH, MB

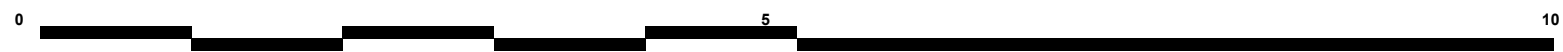

Scale 1:50

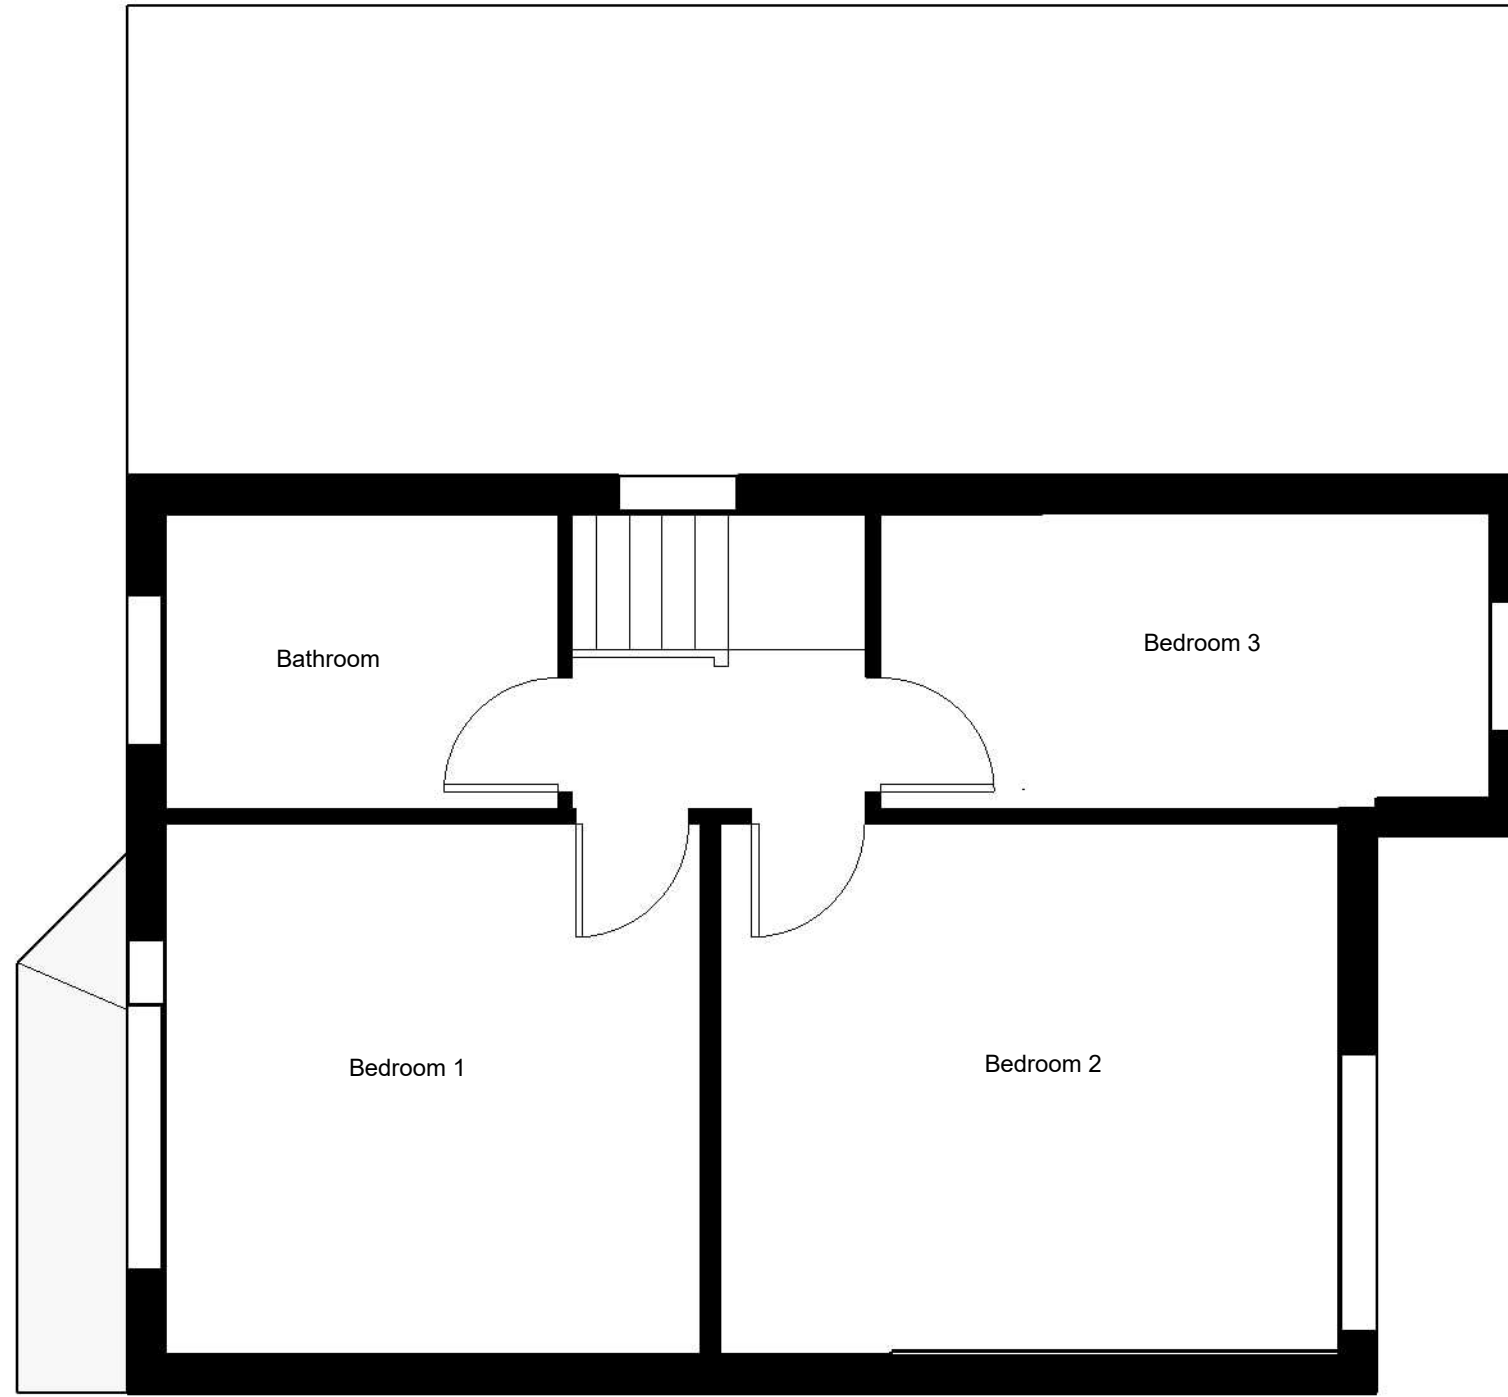

Existing

First Floor
Plan


A.1

ICAL Consultants Trilliums Ashmore Green Thatcham Berkshire RG18 9ER www.icalconsultants.co.uk 07769 650780	CLIENT Mr and Mrs Chen 105 Hemdean Road Caversham Berkshire RG4 7SS	PROJECT Loft Conversion PROJECT NO. 245.170	ISSUE MM.DD.YY DRAWN BY NH, MB
---	---	--	---






Scale 1:50

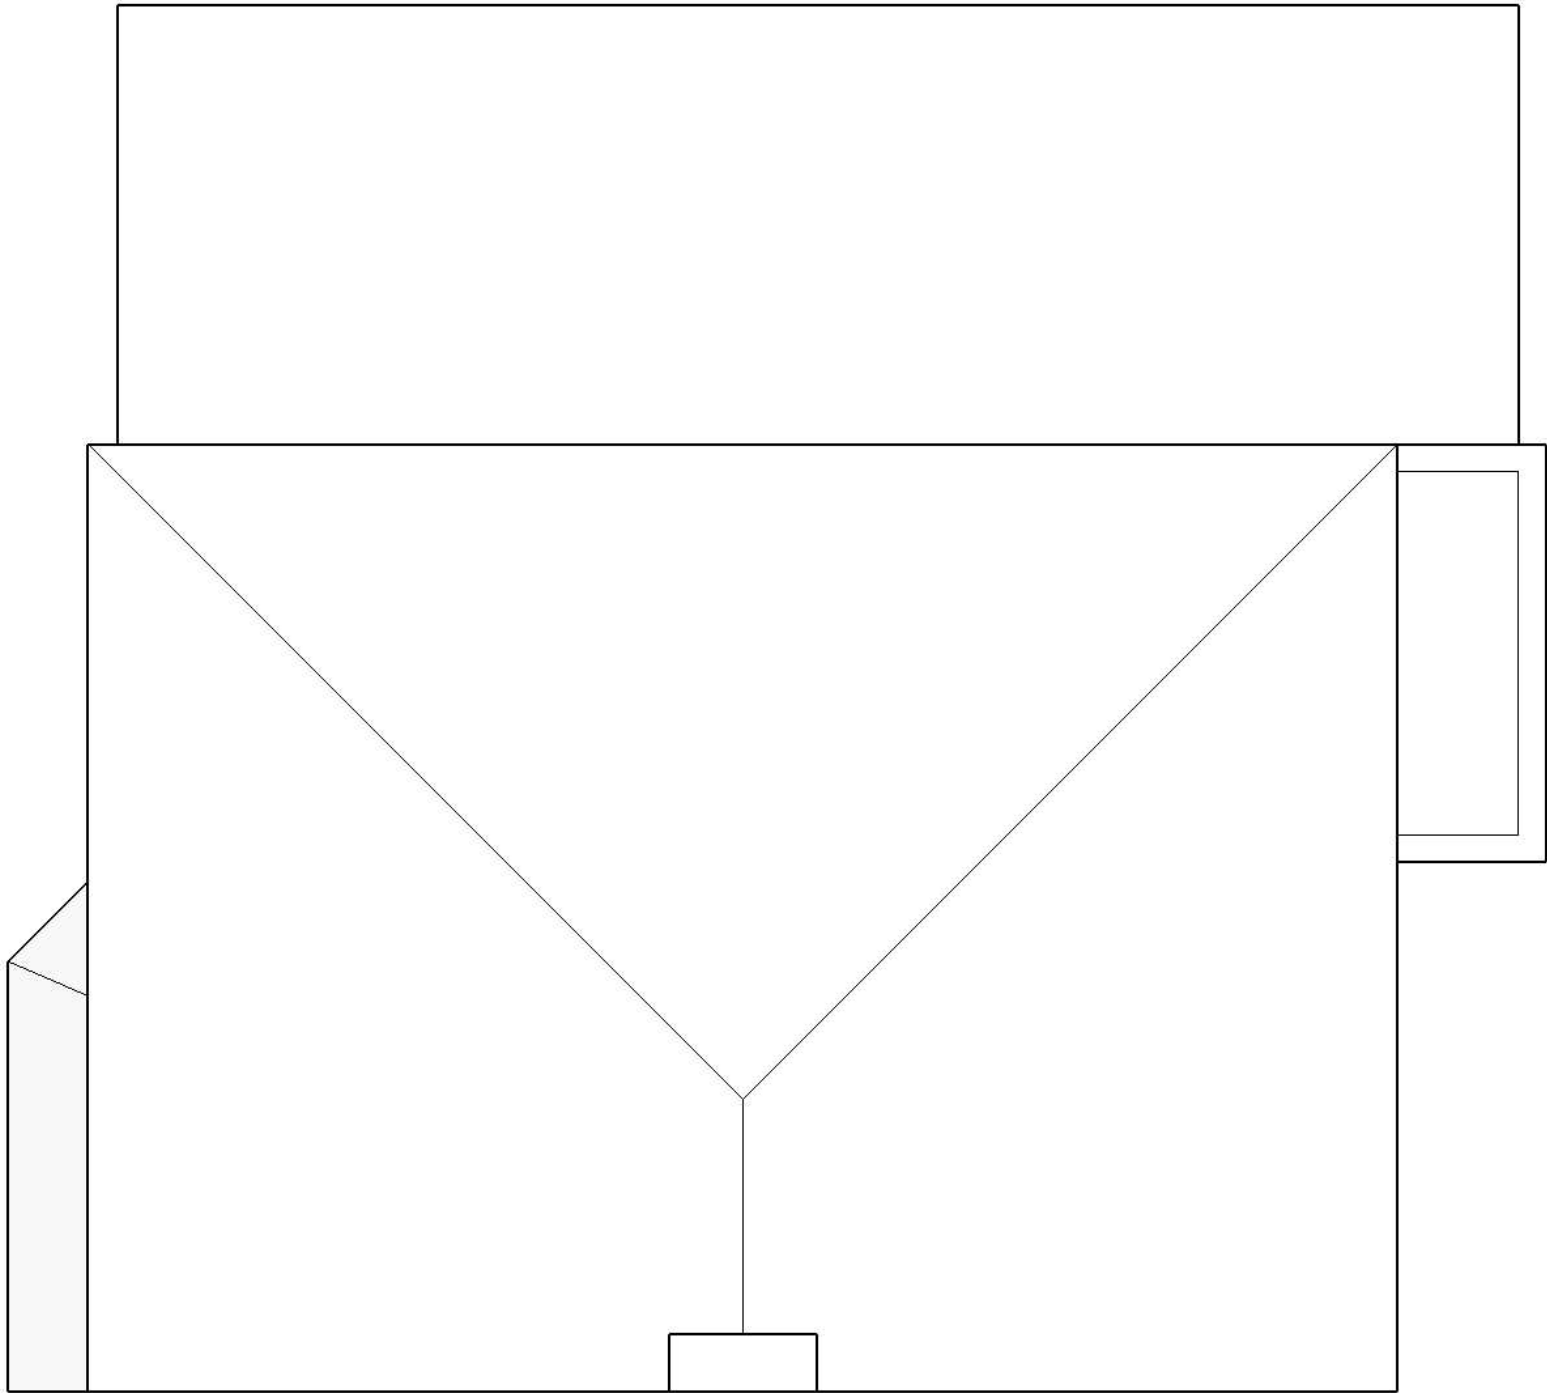

Existing


Scale 1:50

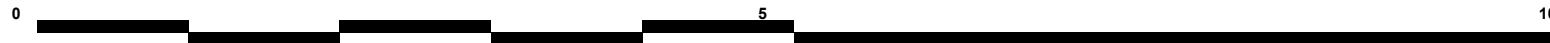

Existing



Scale 1:50

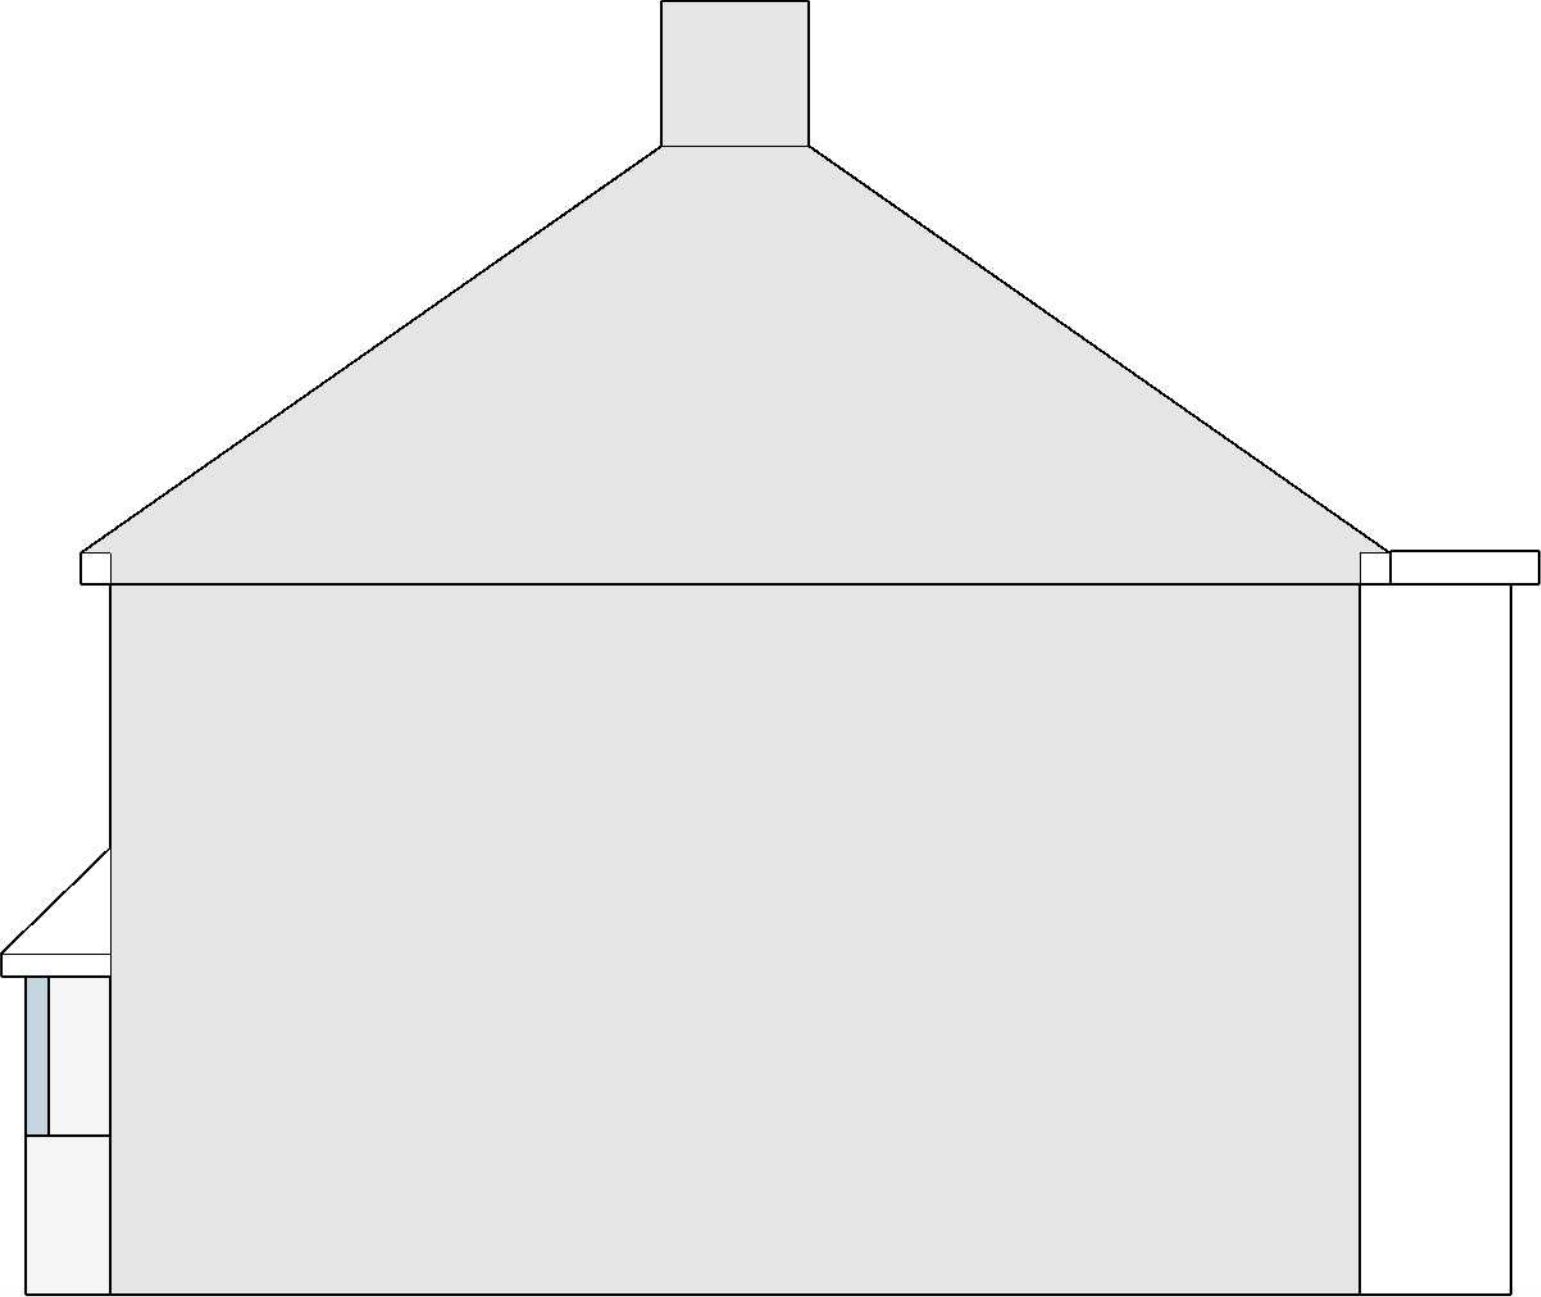

Existing



ICAL Consultants
Trilliums
Ashmore Green
Thatcham
Berkshire
RG18 9ER
www.icalconsultants.co.uk
07769 650780

CLIENT
Mr and Mrs Chen
105 Hemdean Road
Caversham
Berkshire
RG4 7SS



PROJECT
Loft Conversion
PROJECT NO.
245.170

ISSUE
MM.DD.YY
DRAWN BY
NH, MB

Right Elevation


A.1

Scale 1:50

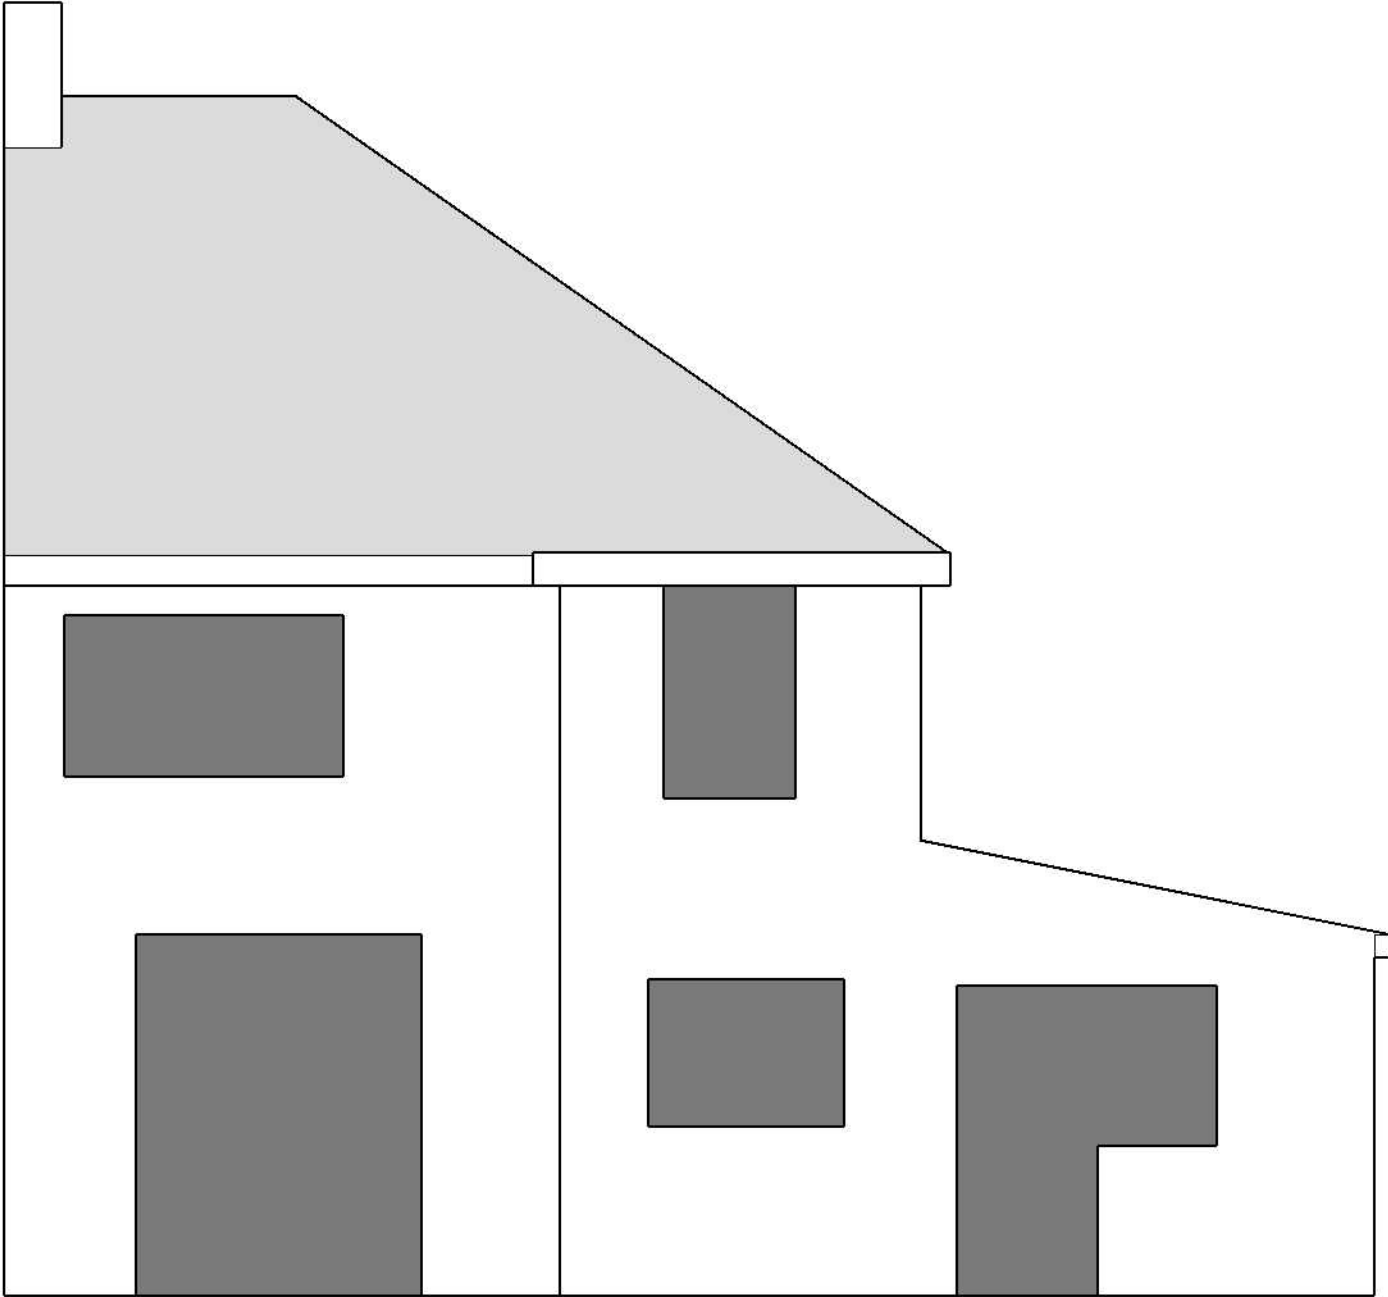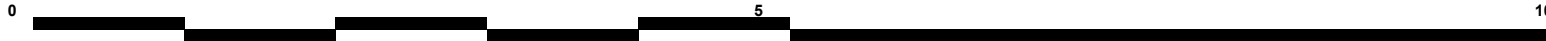

Existing

Scale 1:50

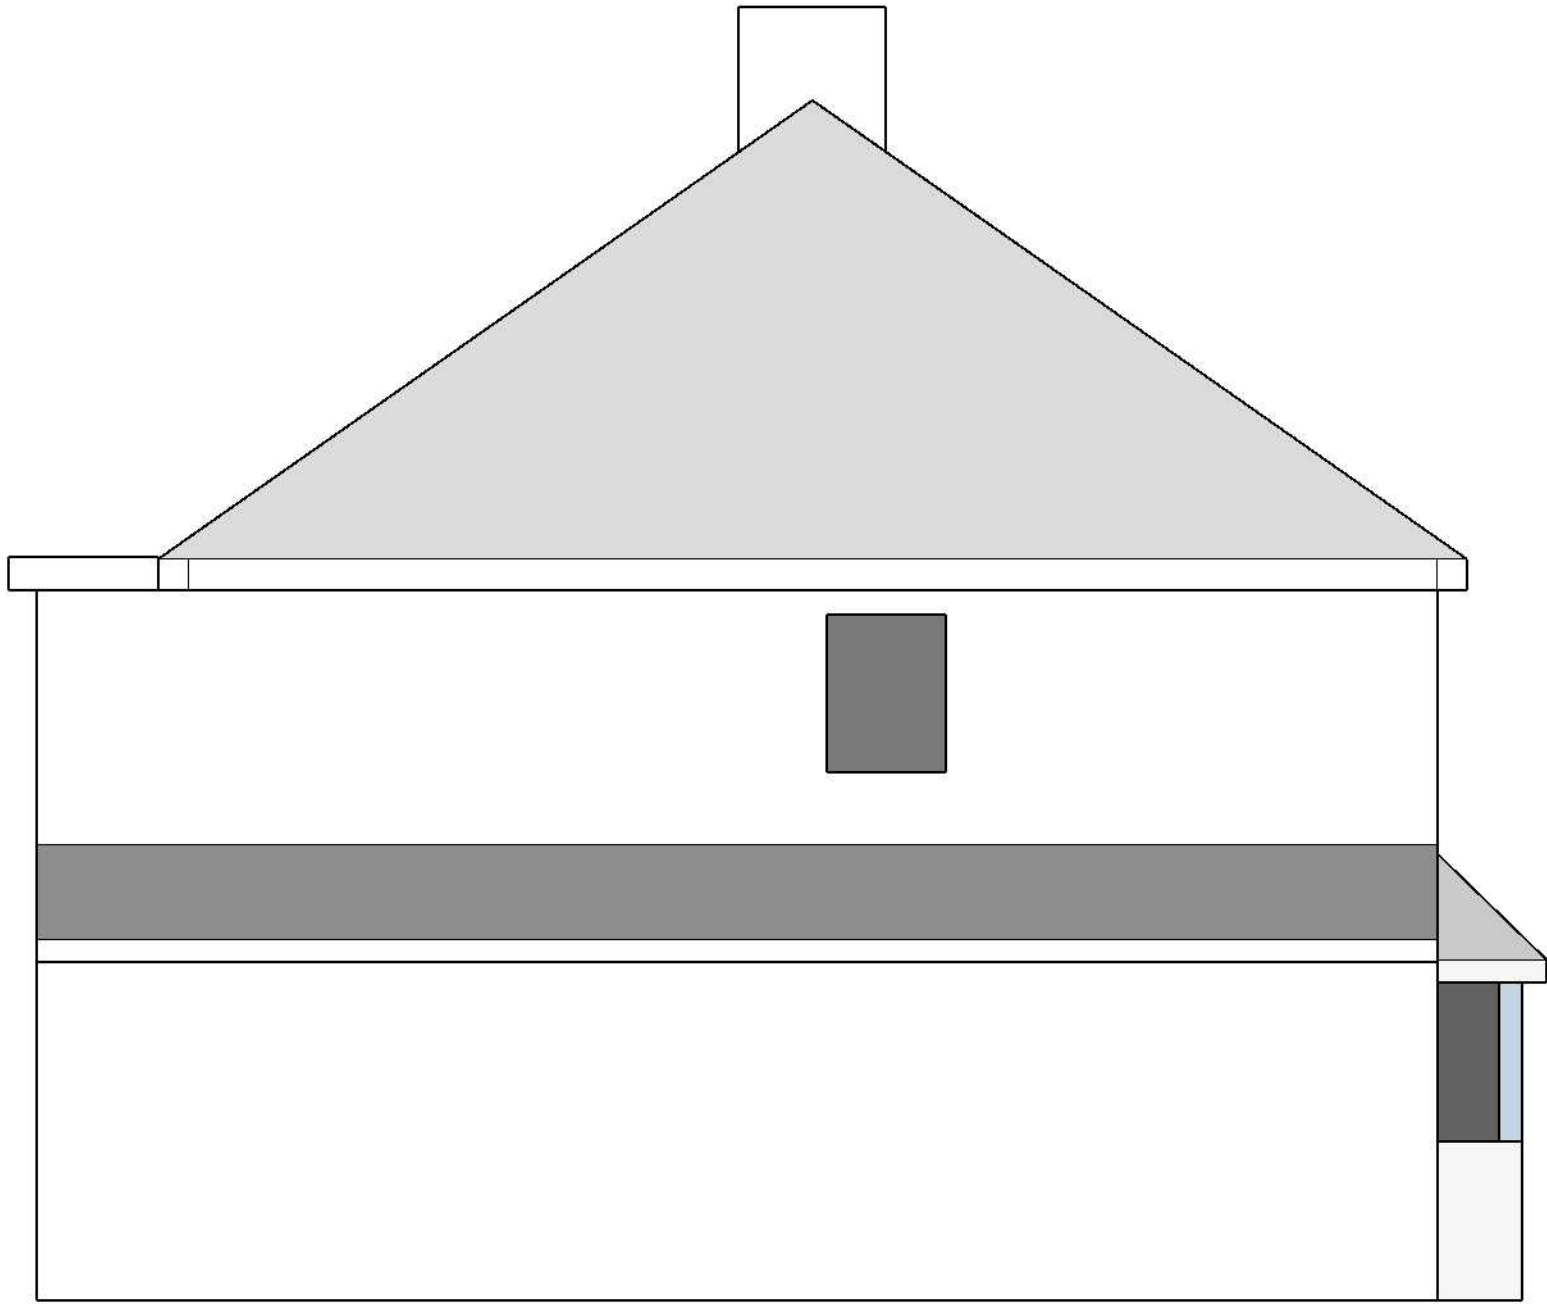

Existing