



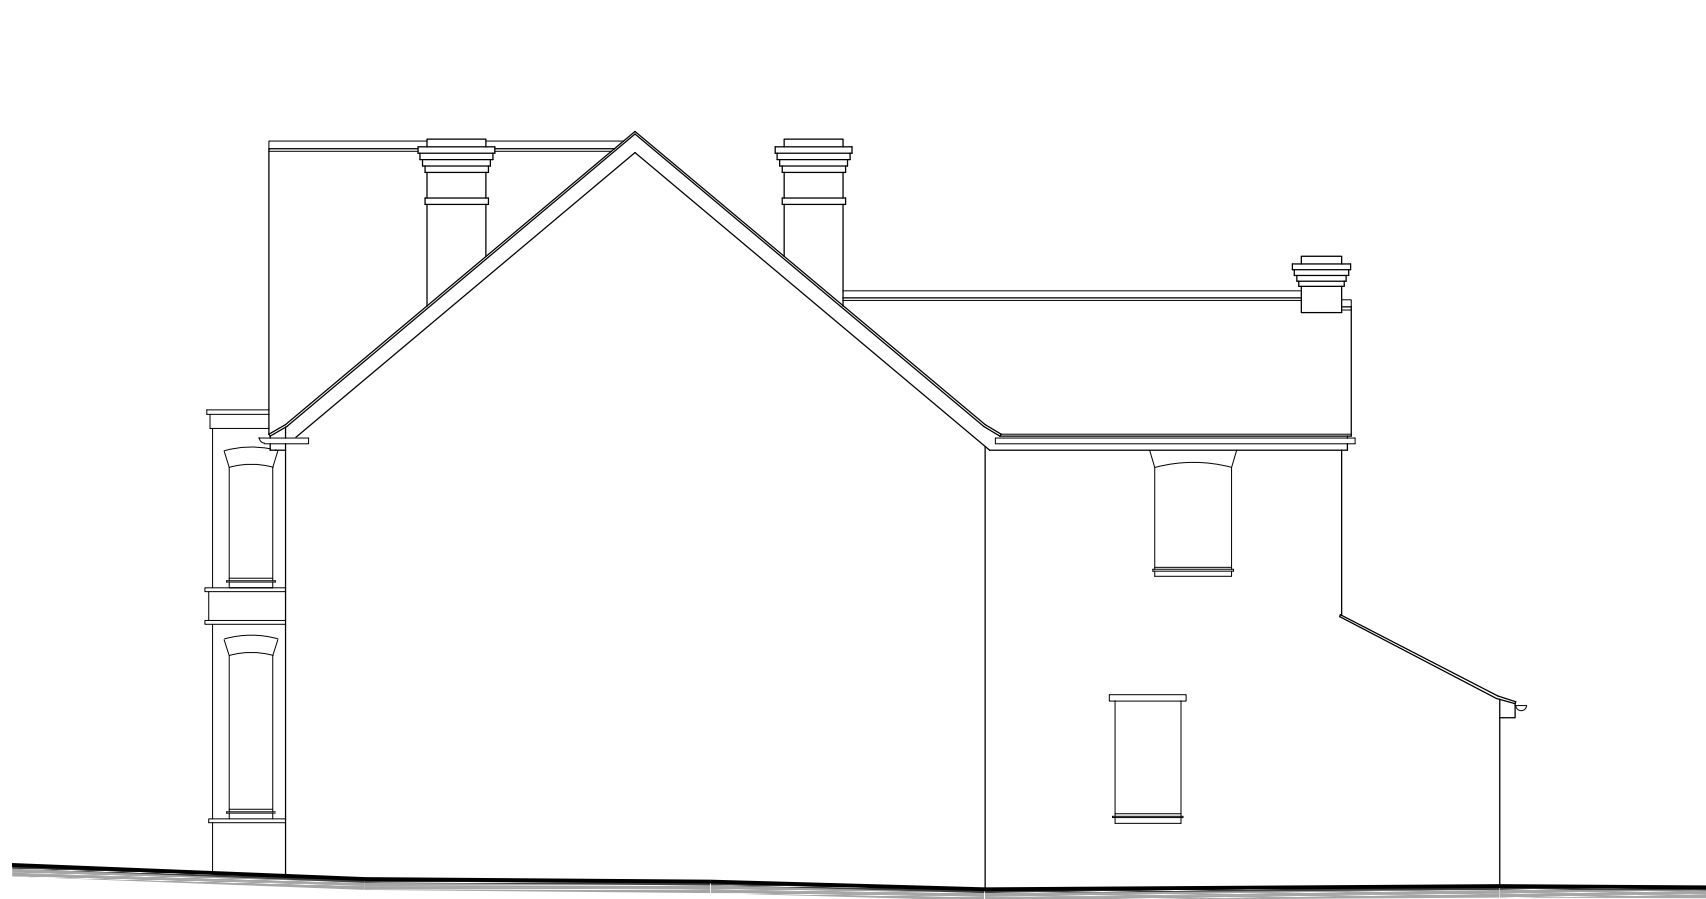


Side Elevation 1:100 Scale



Rear Elevation 1:100 Scale

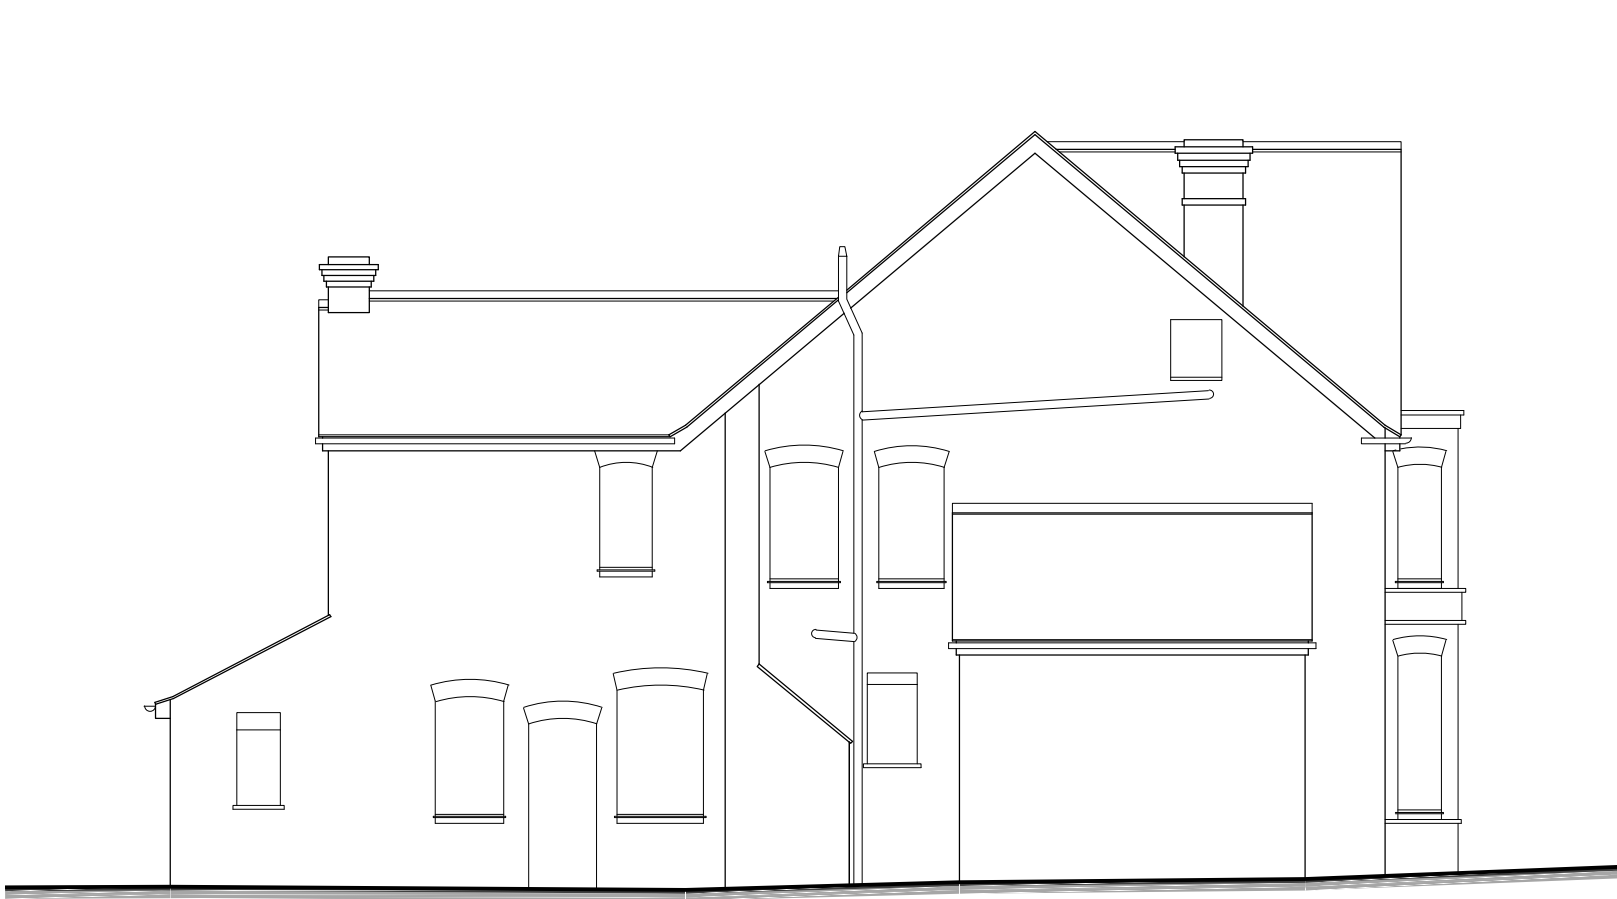

Side Elevation 1:100 Scale

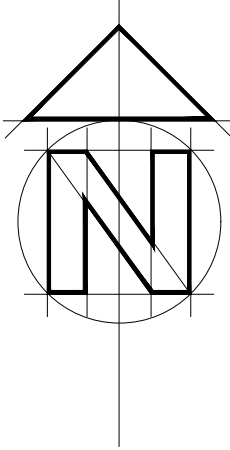

~~DO NOT SCALE FROM THIS DRAWING~~ VERIFY ALL DIMENSIONS BEFORE SETTING OUT, COMMENCING WORK OR MAKING ANY SHOP DRAWINGS. REPORT ANY DISCREPANCIES TO SUPERVISING OFFICER IMMEDIATELY. COPYRIGHT ©


1:1250 scale Bar
This Drawing has been produced for printing onto A1 size paper, If printing on A3 please use the scale below for reference.
0m 12.5m 25m 50m 100m

1:500 scale Bar
This Drawing has been produced for printing onto A1 size paper, If printing on A3 please use the scale below for reference.
0m 5m 10m 20m 40m


1:50 scale Bar
This Drawing has been produced for printing onto A1 size paper, If printing on A3 please use the scale below for reference.
0m 0.5m 1m 2m 4m




Location Plan 1:1250 Scale

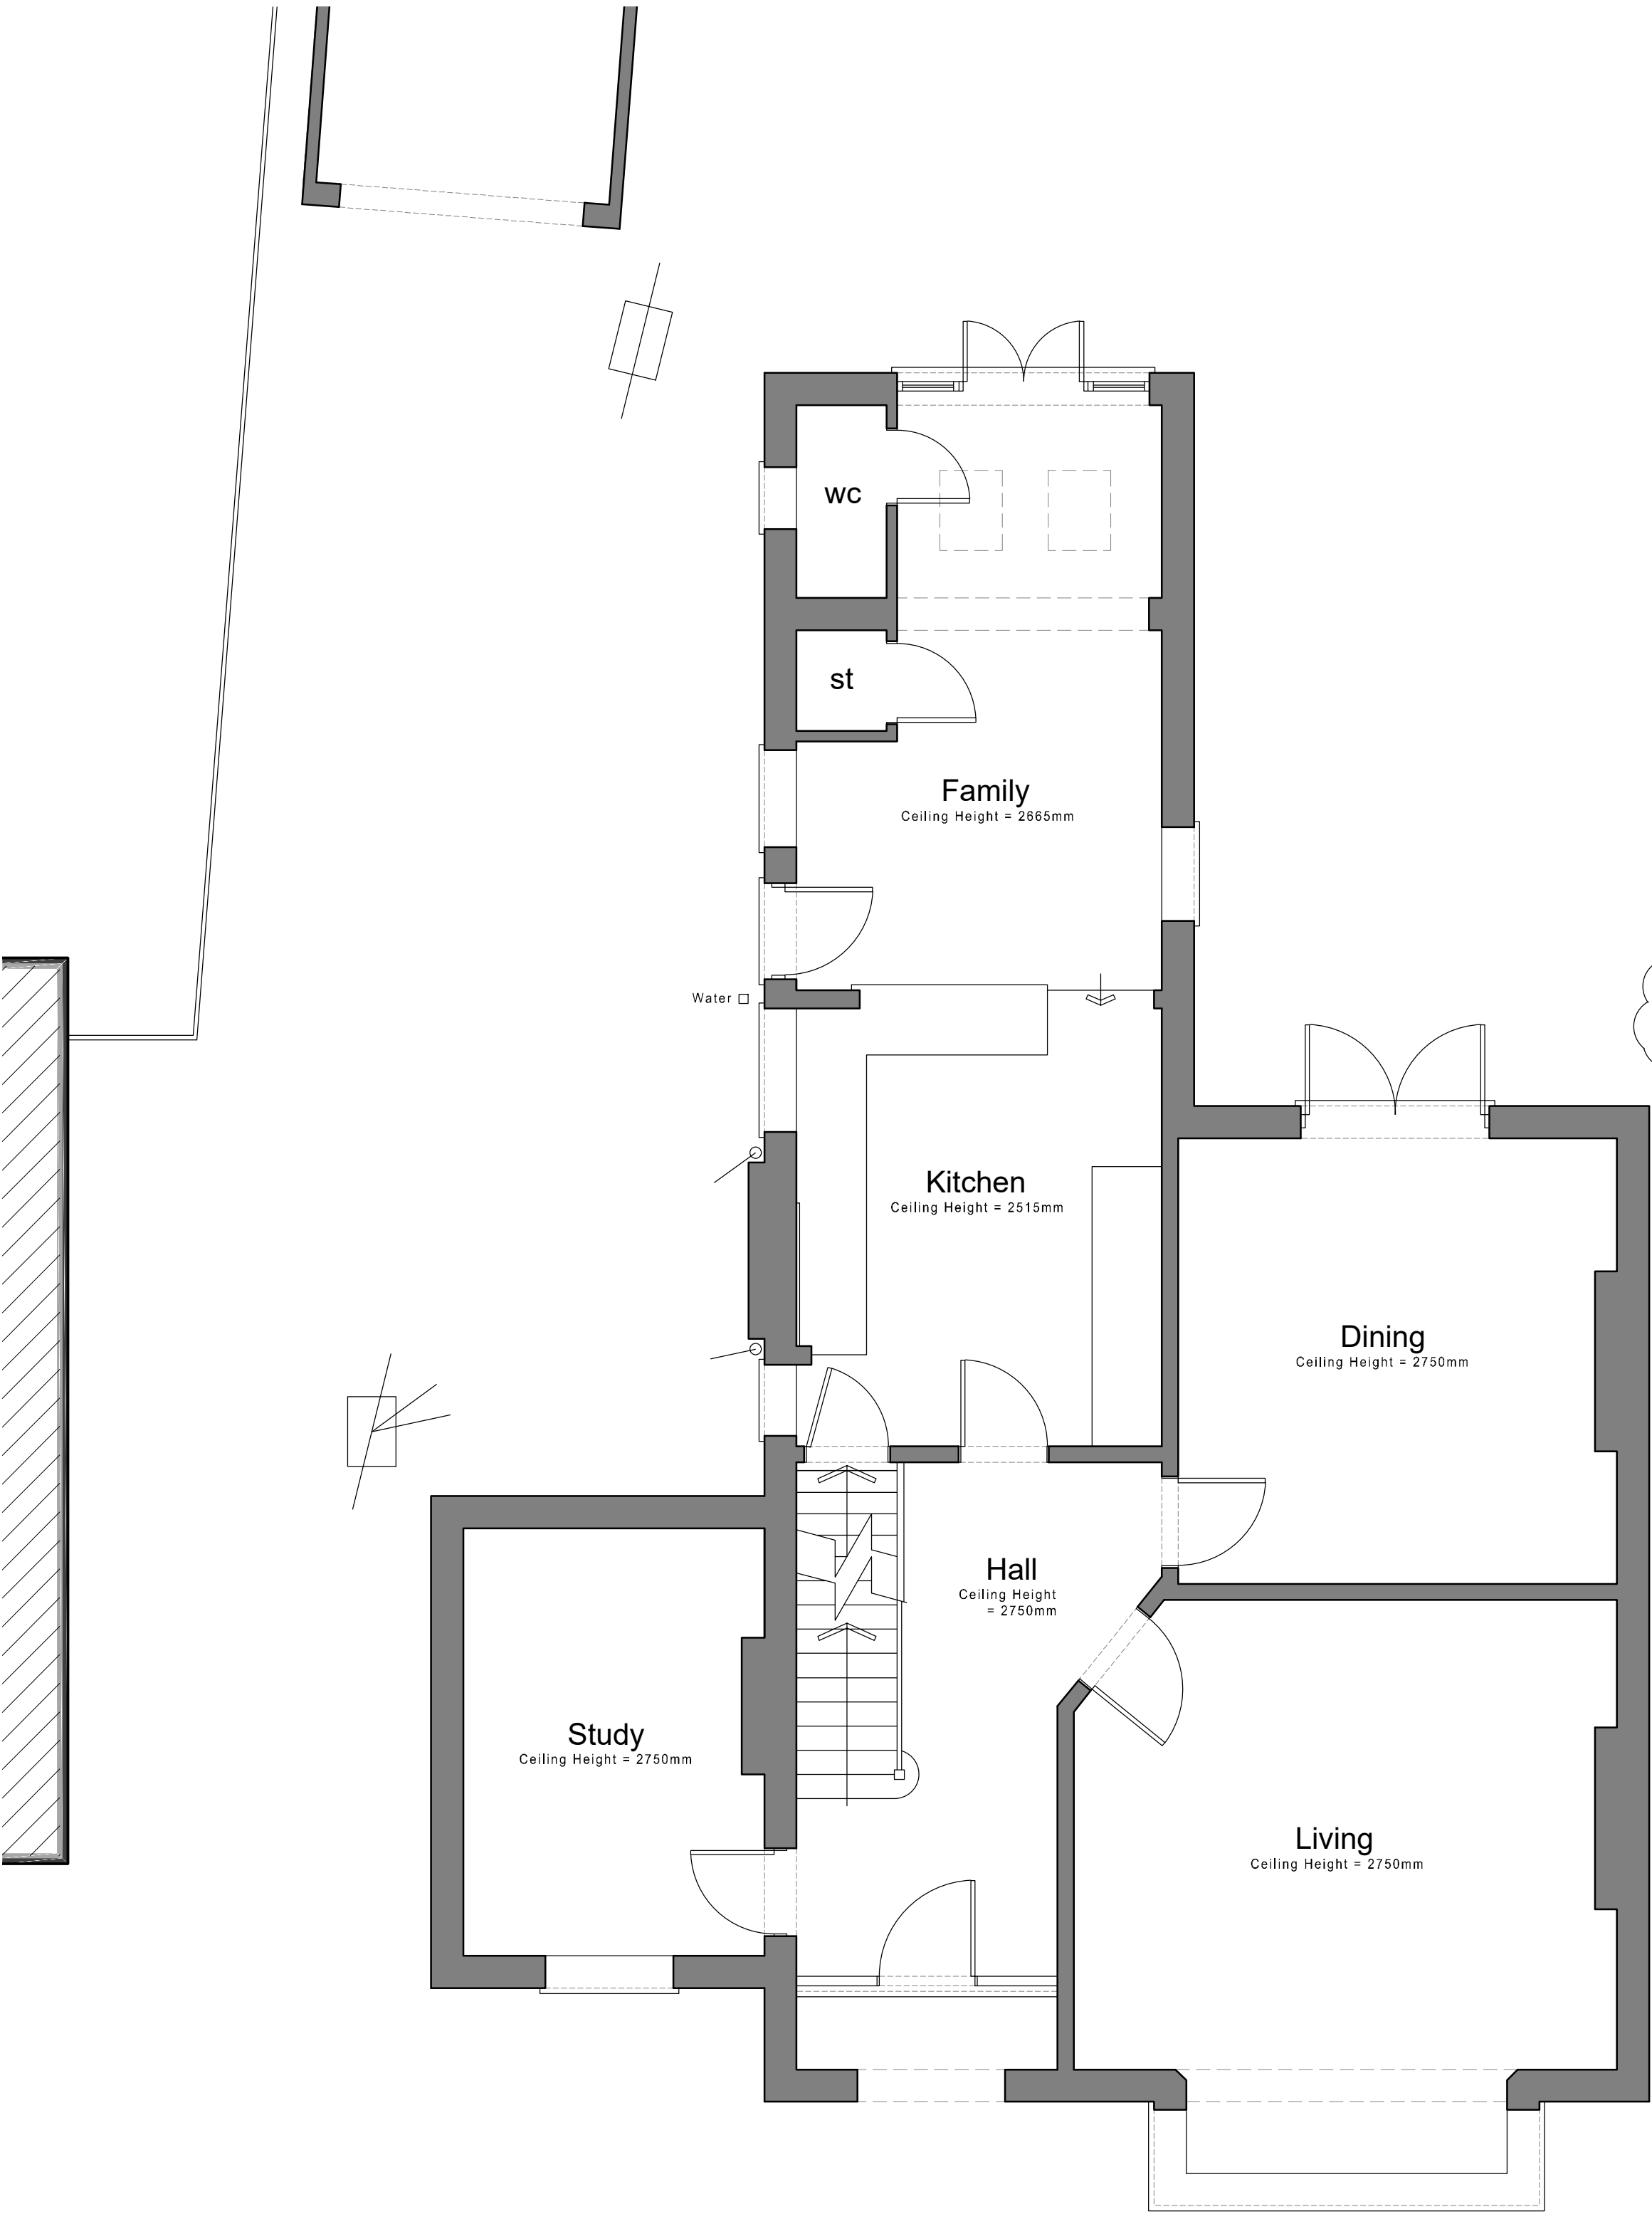

Ground Floor Plan 1:50 Scale

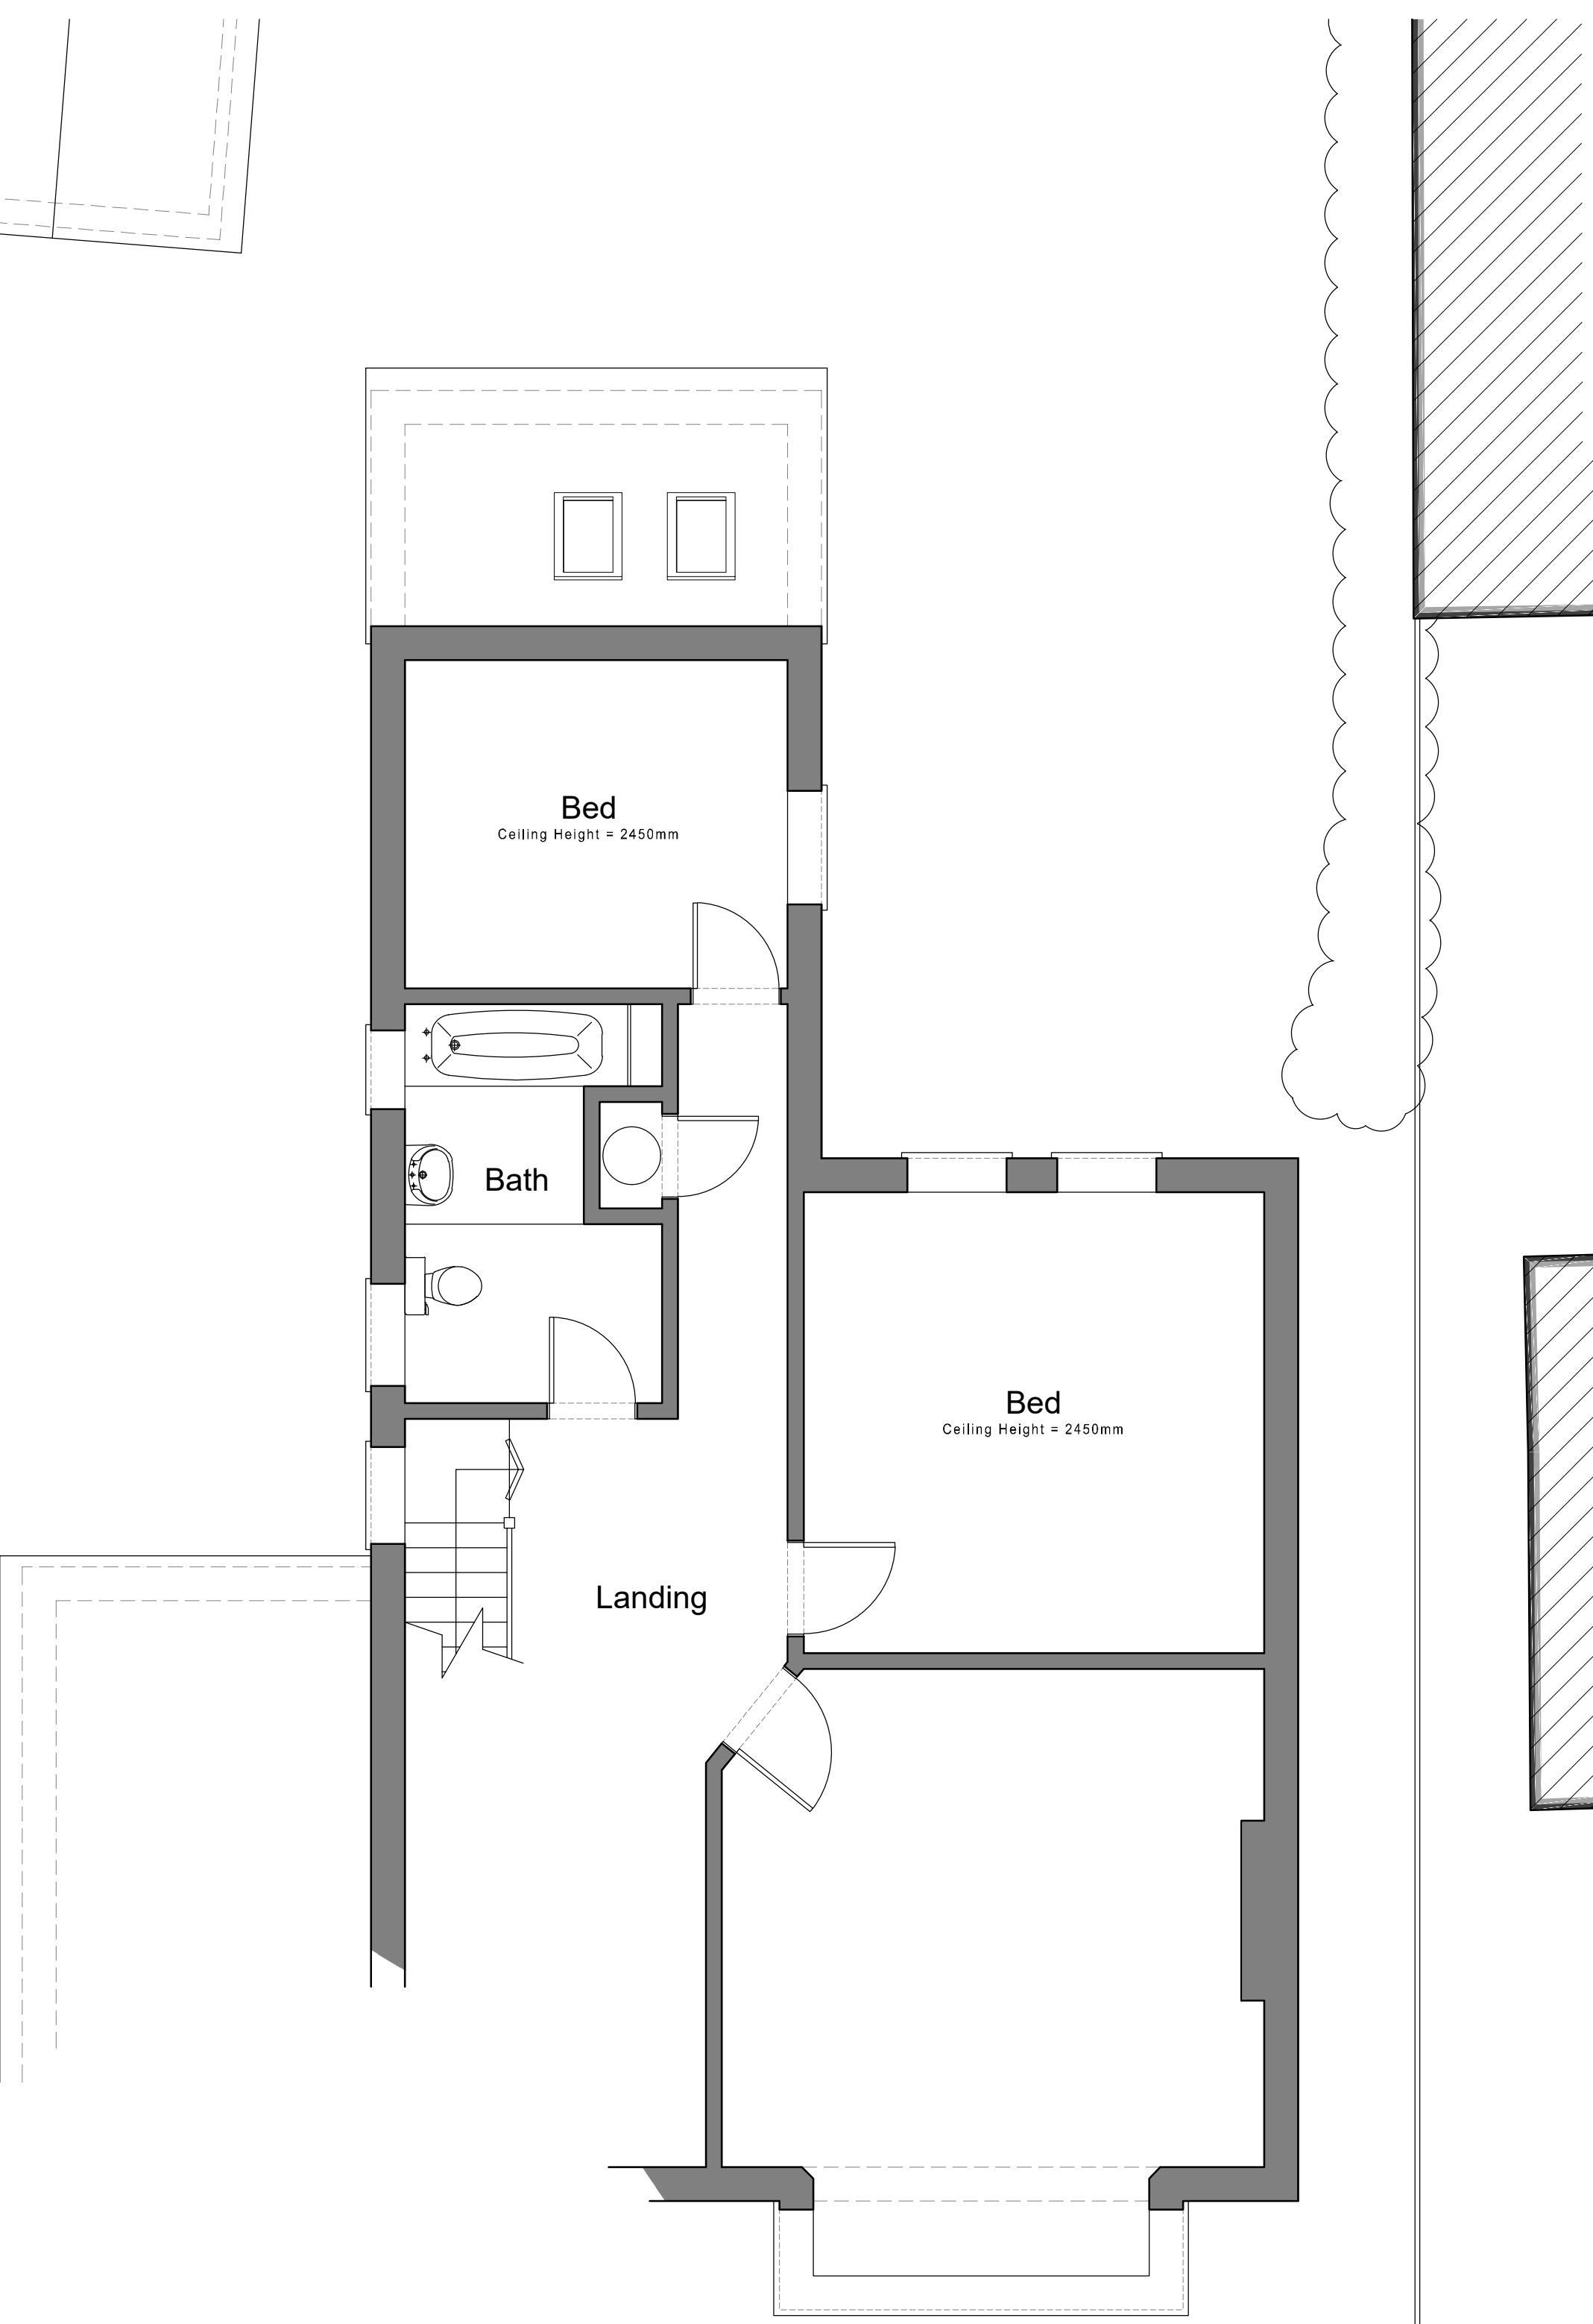

First Floor Plan 1:50 Scale

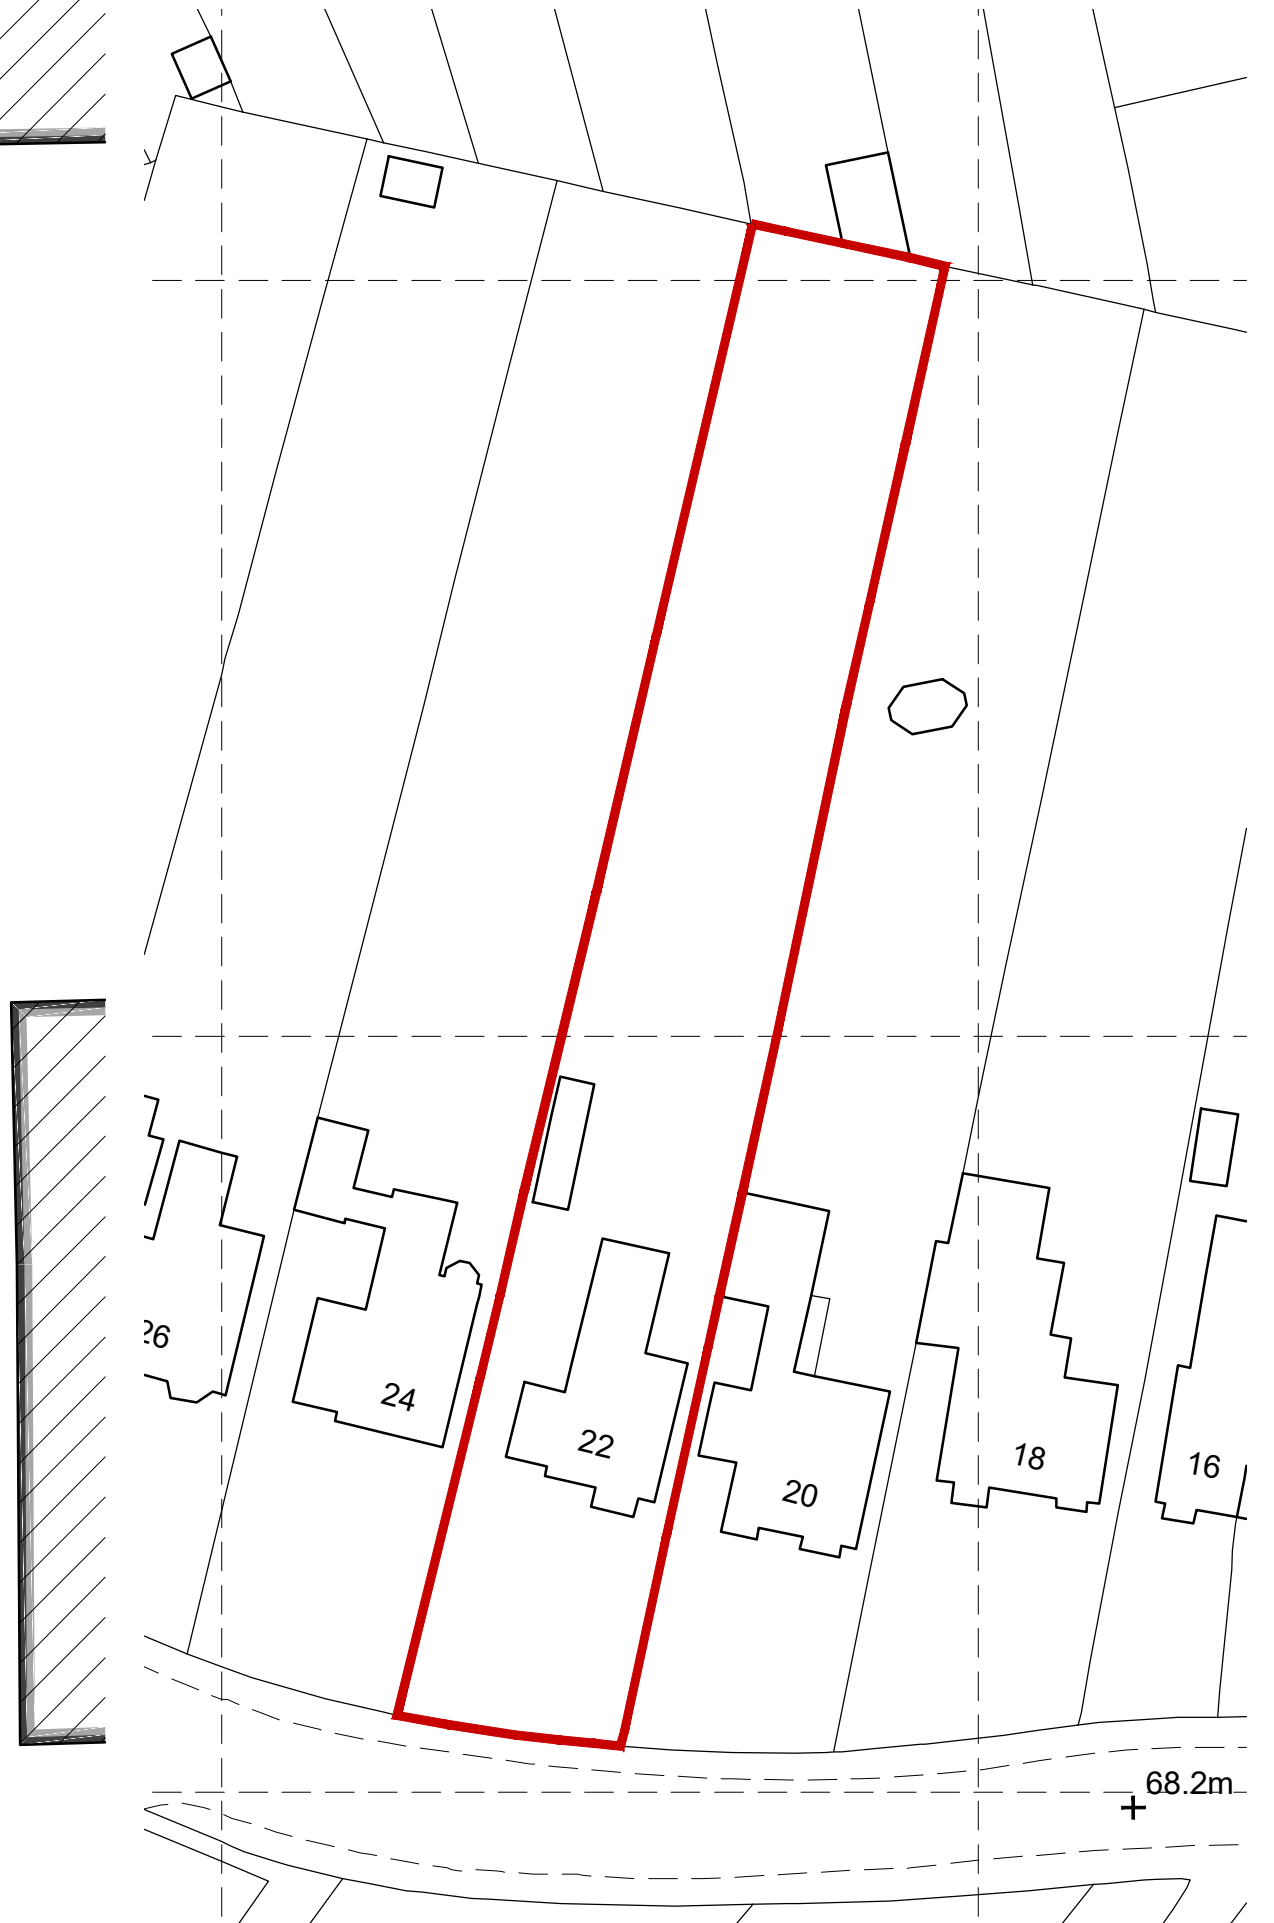

Site Plan 1:500 Scale

BA

CLIENT

Mr & Mrs D Tilling

JOB

22 Woodcote Road, Caversham,
Reading, Berkshire

ORG

EXISTING PLANS & ELEVATIONS

SCALE

As Shown

DRAWN

P Bonney

DATE

June 2021

14 Hornbeam Close
Wokingham
RG41 4UR
07515 355770

BA 0181

01