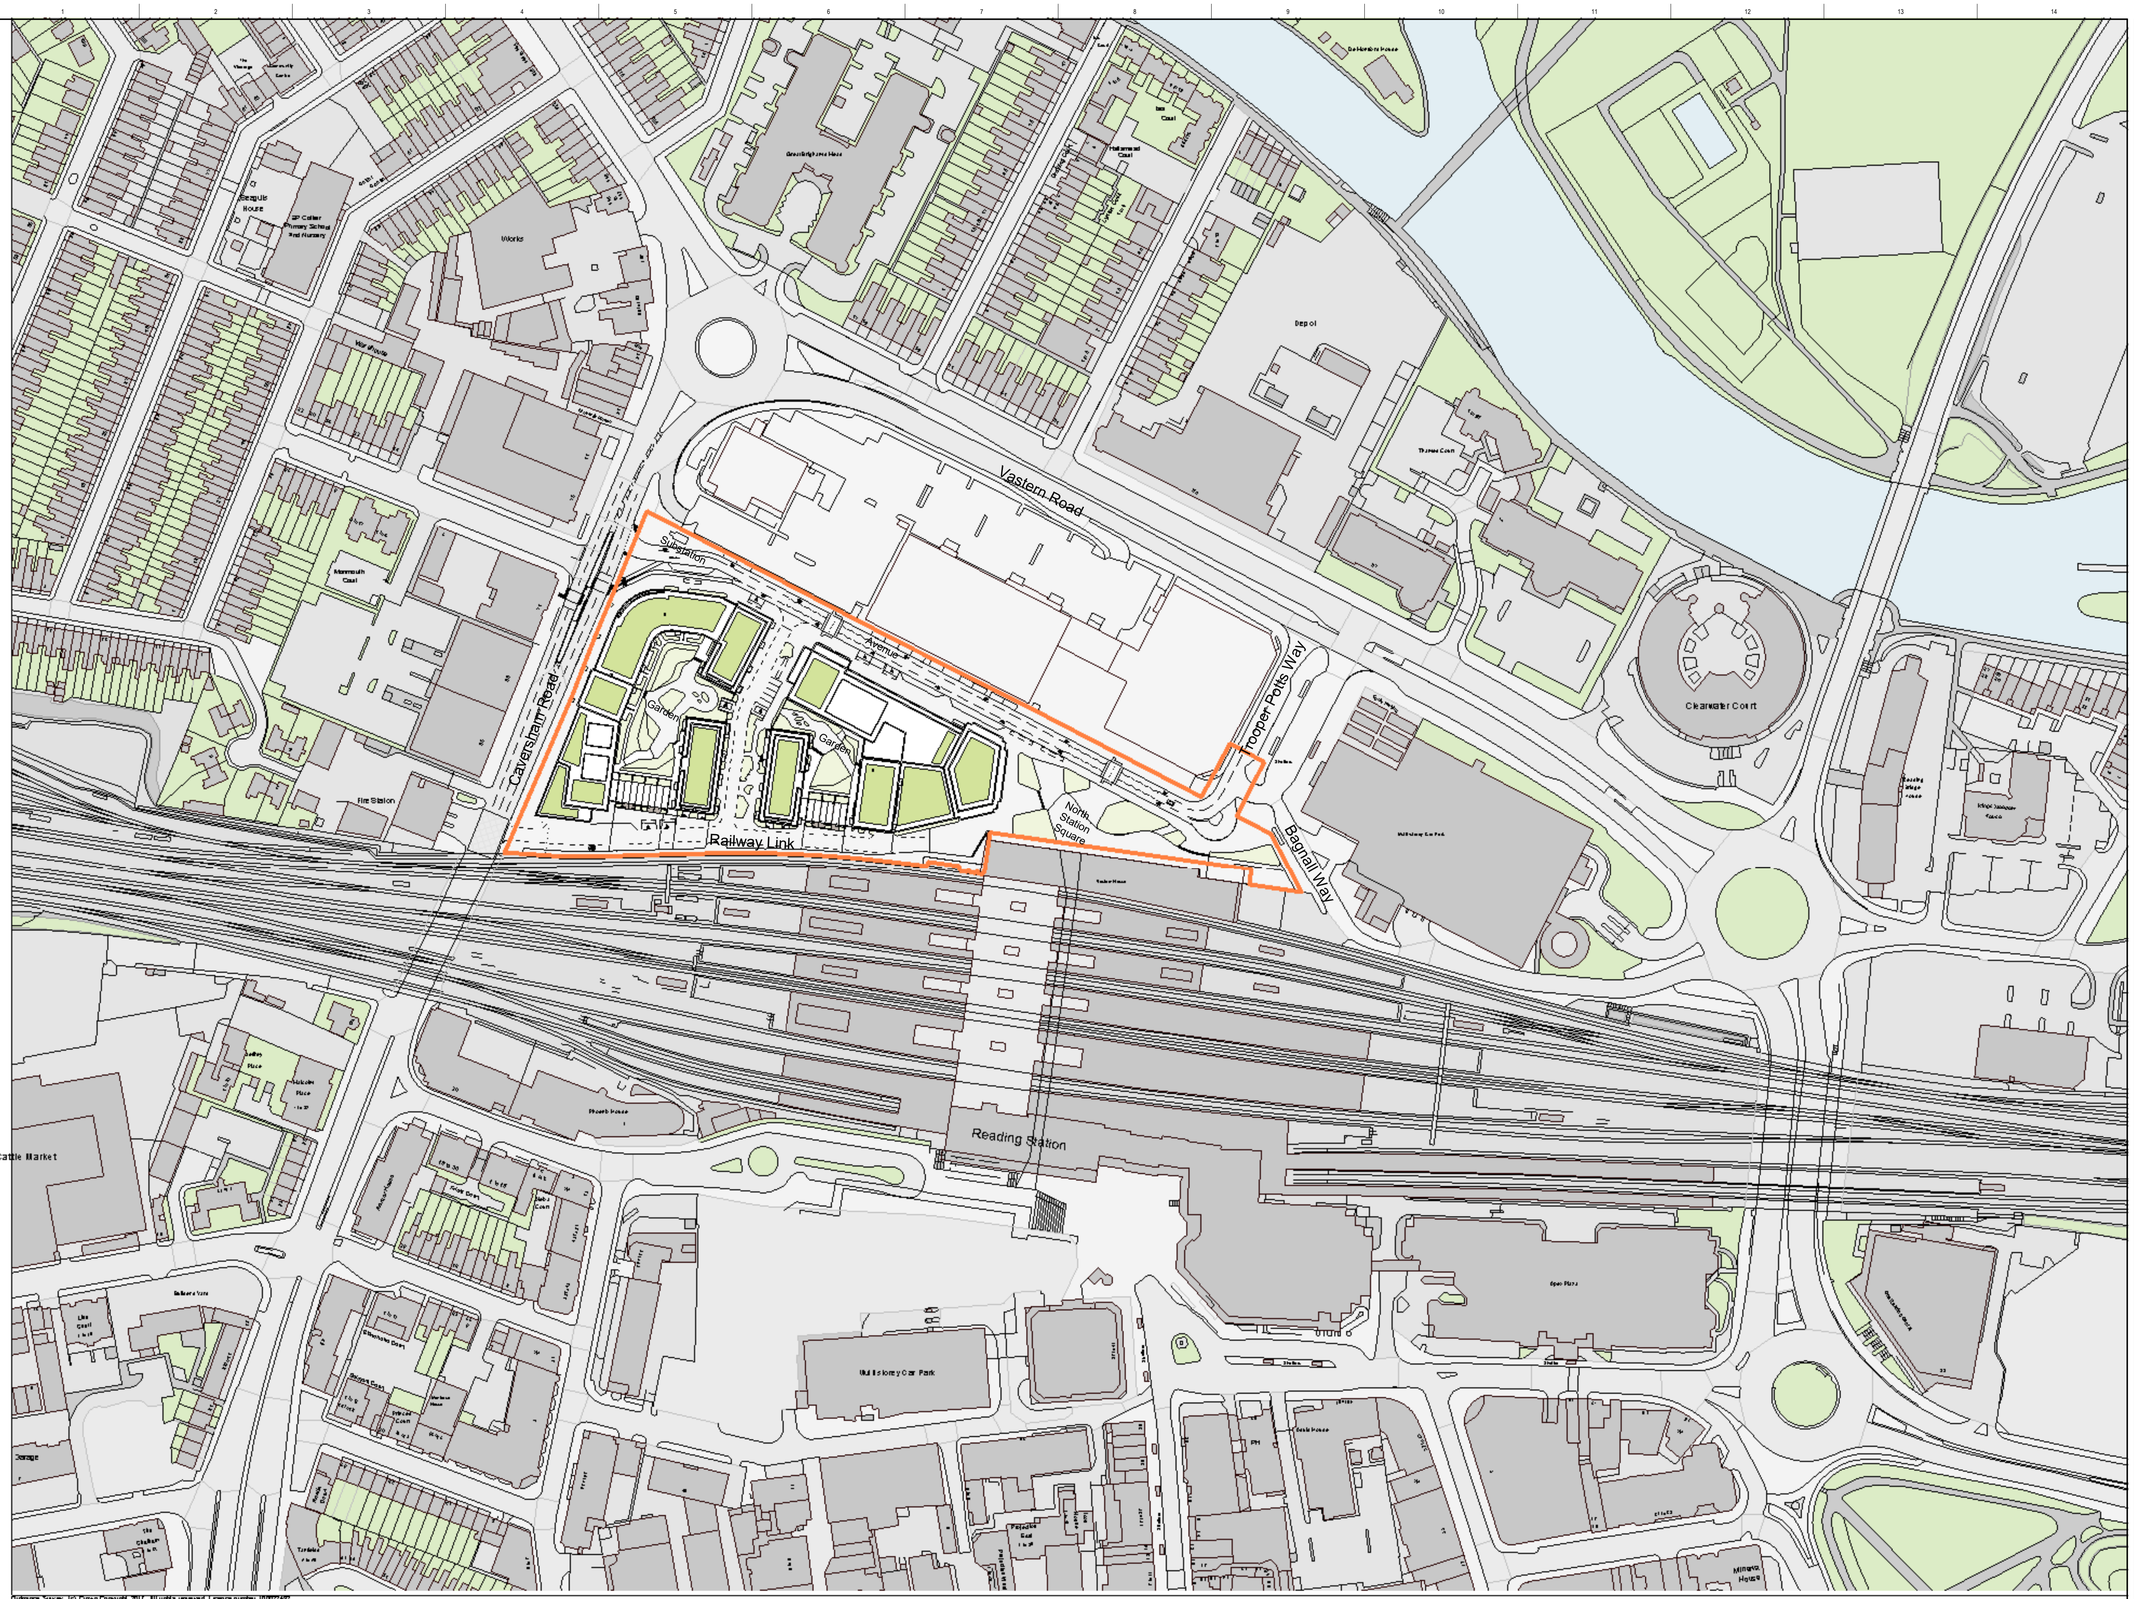


CLIENT


Hermes Property Unit Trust

STRUCTURAL ENGINEER

SERVICES ENGINEER

CONSULTANT

KEY PLAN

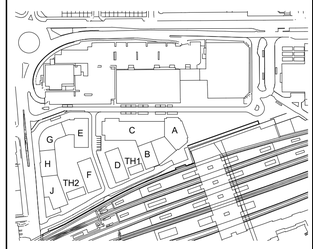

NOTES:

DO NOT SCALE. FIGURED DIMENSIONS ONLY TO BE TAKEN FROM THIS DRAWING. CHECK DIMENSIONS ON SITE AND REPORT DISCREPANCIES TO THE ARCHITECT.

THIS DRAWING IS PROTECTED BY COPYRIGHT.

ALL AREAS HAVE BEEN MEASURED FROM CURRENT DRAWINGS. THEY MAY VARY BECAUSE OF INTER ALIA SURVEY, DESIGN DEVELOPMENT, CONSTRUCTION TOLERANCES, STATUTORY REQUIREMENTS OR RE-DEFINITION OF THE AREAS TO BE MEASURED.

No.	Date	Comments	Drawn	Checked
P3	22-06-2021	Revised cycle lane marking, additional inclusive car parking bays, revised Block G parapet	CH	BS
P2	29-05-2020	Revised road layout as per Steer's report, revised layout in Phase 1 garden and revised Building C footprint.	CH	NS
P1	14-12-2018	Issue for outline planning application	CH	NS

Revisions

Issue Status

Planning

tp bennett
architecture
interiors
planning

One America Street London SE1 0NE UK +44 (0) 20 7208 2000 www.tpbennett.com

Project

A11113 Caversham Road
Reading Metropolitan

Drawing Title

Proposed Site Location Plan
With Application Boundary

Drawn	Date	Scale @ A1	Alt. Ref.
		1 : 1250	

tp bennett Project No.	Series	Zone	Drawing Number	Rev.
A11113	C	2	003	P3

BIM Model Ref: A11113-TPB-00-ZZ-M3-A-00001-S0-P01.2

©

24/06/2021 11:38:42