





ROOF OF ORIGINAL HOUSE

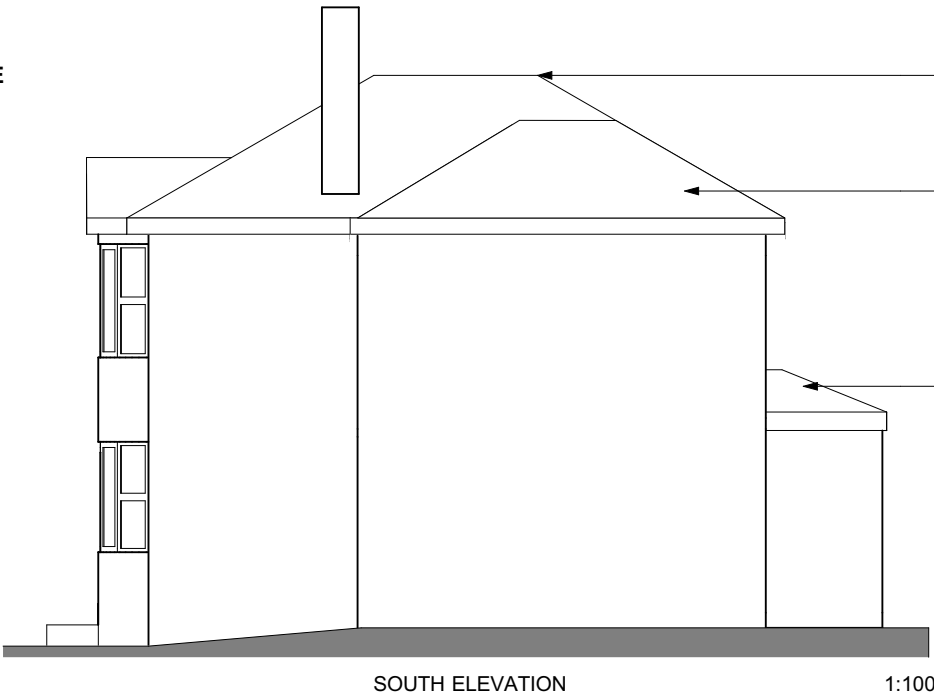


ROOF OF ORIGINAL HOUSE

PROPOSED DOUBLE STOREY SIDE
EXTENSION IS SETBACK TO ENSURE IT IS
SUBSERVIENT TO THE ORIGINAL HOUSE IN
TERMS OF HEIGHT & BULK

PART OF EXISTING REAR EXTENSION RETAINED
WITH PROPOSED PITCHED ROOF

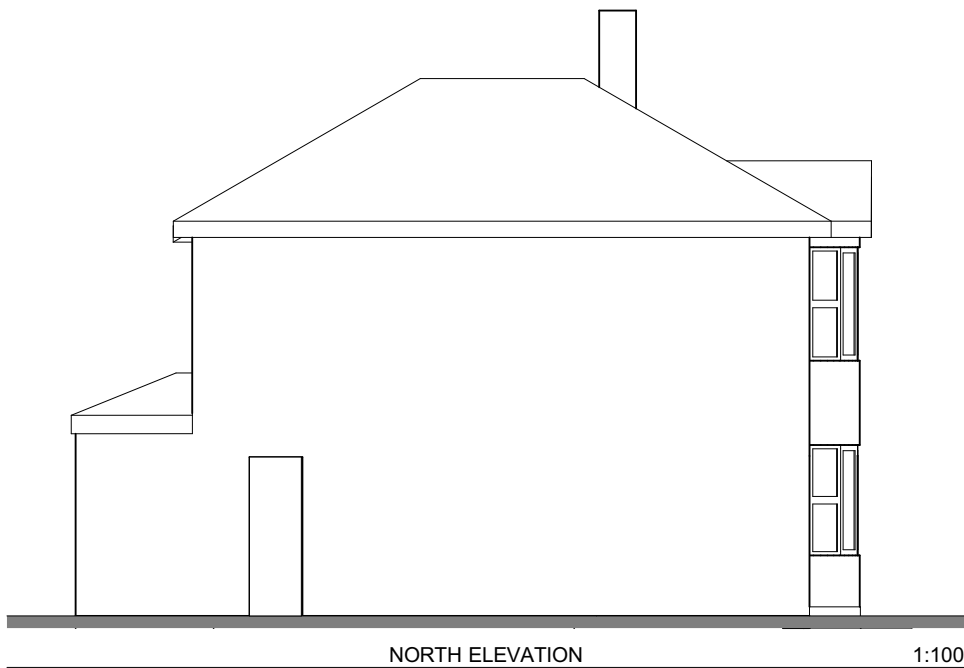

PROPOSED DOUBLE STOREY SIDE
EXTENSION IS SETBACK TO ENSURE IT IS
SUBSERVIENT TO THE ORIGINAL HOUSE IN
TERMS OF HEIGHT & BULK

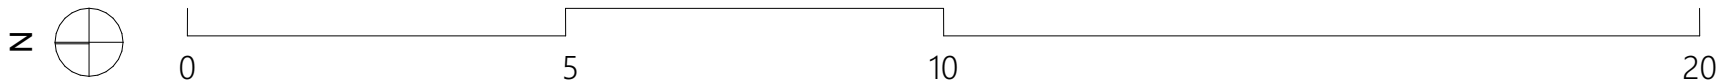

Notes

THIS DRAWING IS PREPARED FOR PLANNING SUBMISSION ONLY. THIS
DRAWING IS BASED ON OS INFORMATION ONLY

THE PROPOSAL IS SUBJECT TO PLANNING, BUILDING CONTROL, DETAILED
DESIGN, CDM, LEGAL INVESTIGATIONS, SURVEY, ETC.

NO STRUCTURAL SURVEY, OR ADVICE HAS BEEN USED IN THE COMPILATION
OF THESE DRAWINGS.

AREAS SHOWN ARE APPROXIMATE, AND SUBJECT TO DETAILED DESIGN. NOT
FOR CONSTRUCTION

©COPYRIGHT NOWTAK

Client/s

Miss Dooley

Project Information

**8 Briar Close, Caversham,
Reading RG4 7QH**

Issue

Drawing Title

PROPOSED ELEVATIONS

Scale
1:100, 1:1 @ A3

Drawn
FM

Checked
FM

Project Status
PLANNING

Project
0006 21

Drawing
006

Revision
P4



62 Brook Street West, Reading, RG1 6BB
07757 215 219
info@nowtak.com
www.nowtak.com
NOWTAK is a Private Limited Company, registered in England and Wales, No 13008727