

project	92 Whitley Street Reading, Berkshire
for	Messrs R Hussain & G Iqbal
title	1:100 Site as Existing

Drawing no: 1285 / 4


M D Howlett
architectural consultant

**11 Prospect Street, Caversham, Reading
Berkshire RG4 8JB; Tel/Fax: (0118) 947 7117
Email: pmaarc@globalnet.co.uk**


Date: April 2020

GROUND FLOOR

Essex Road

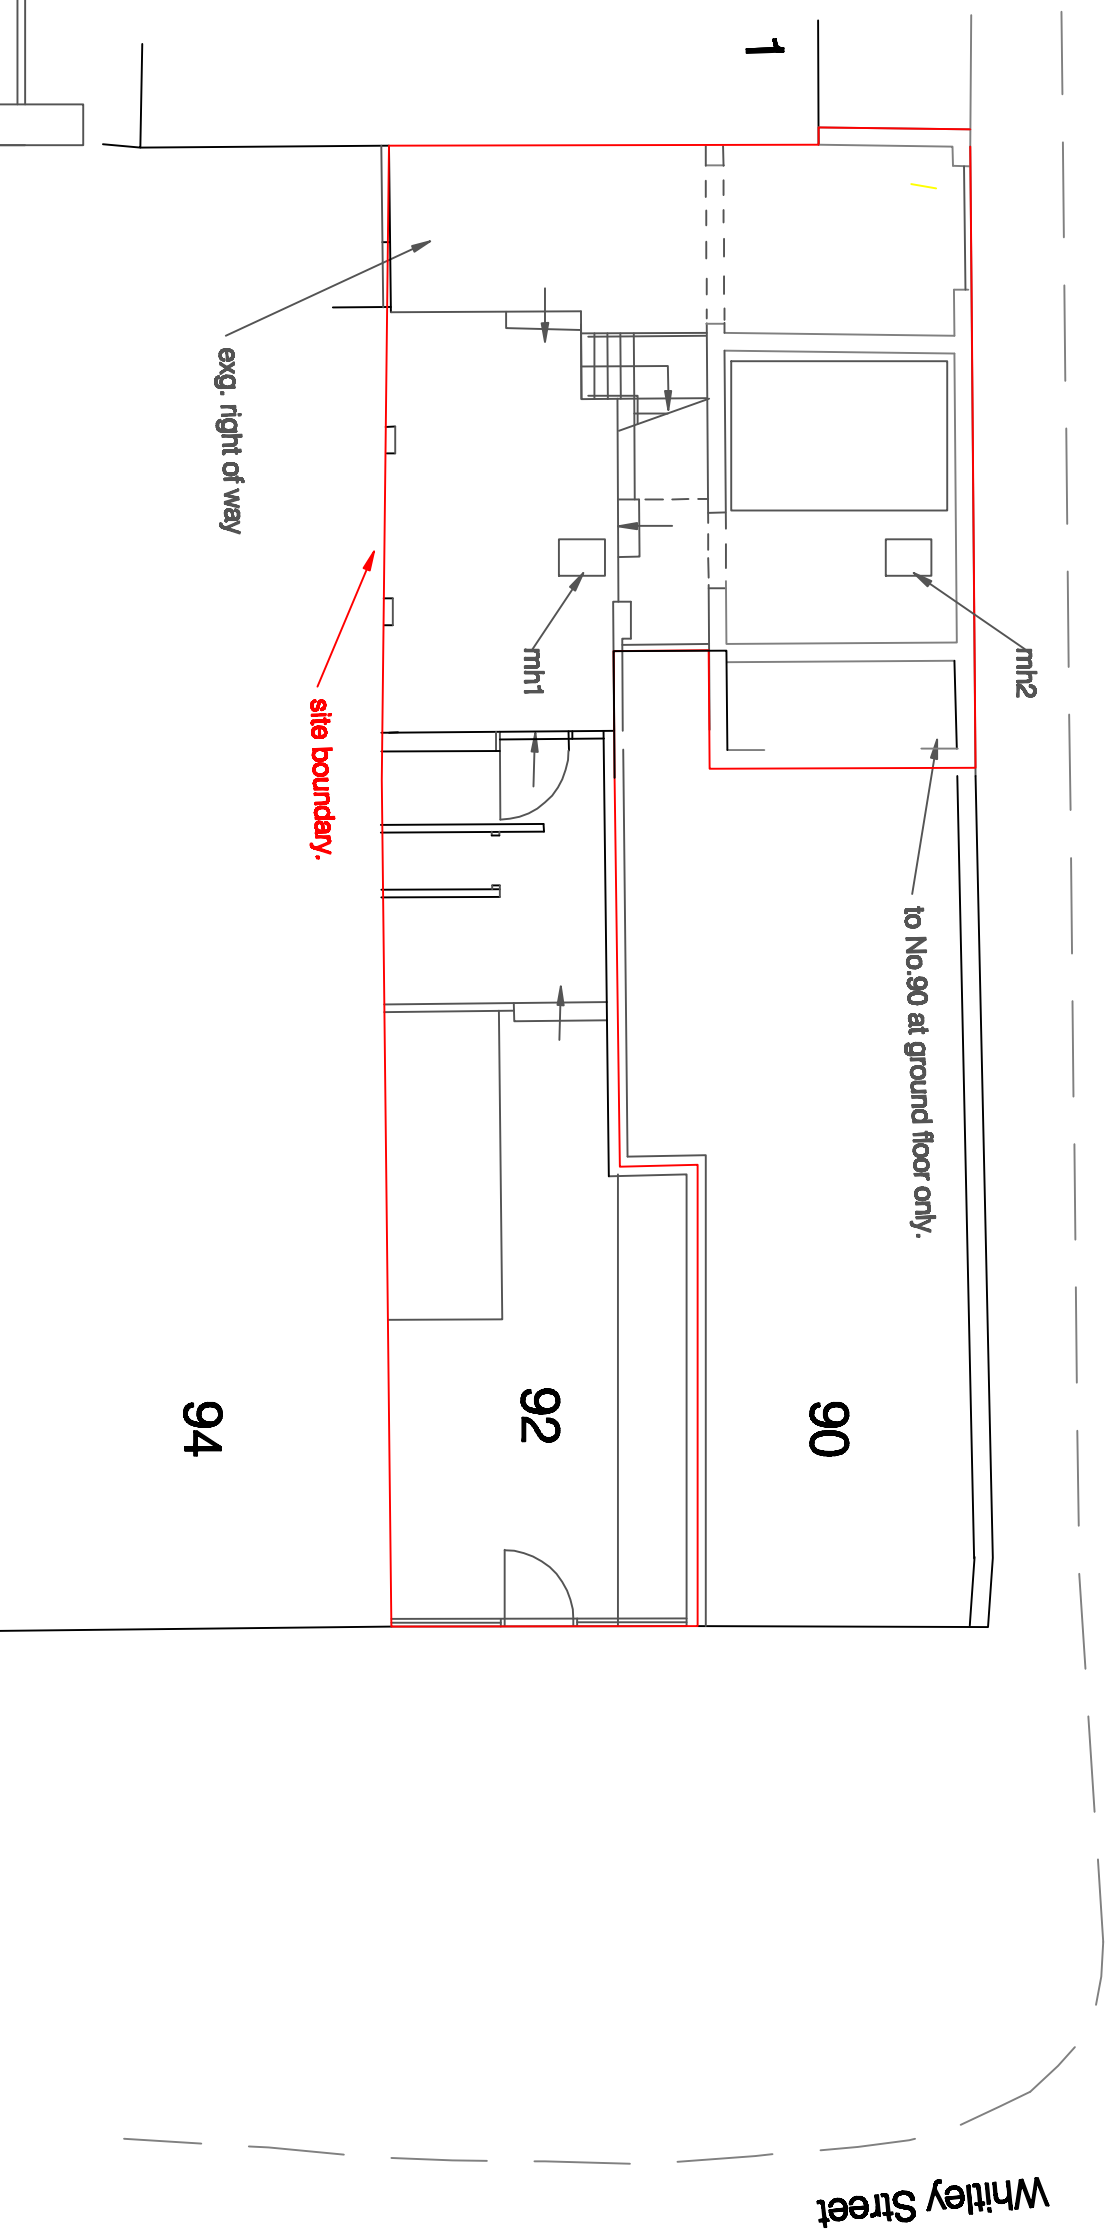

FIRST FLOOR

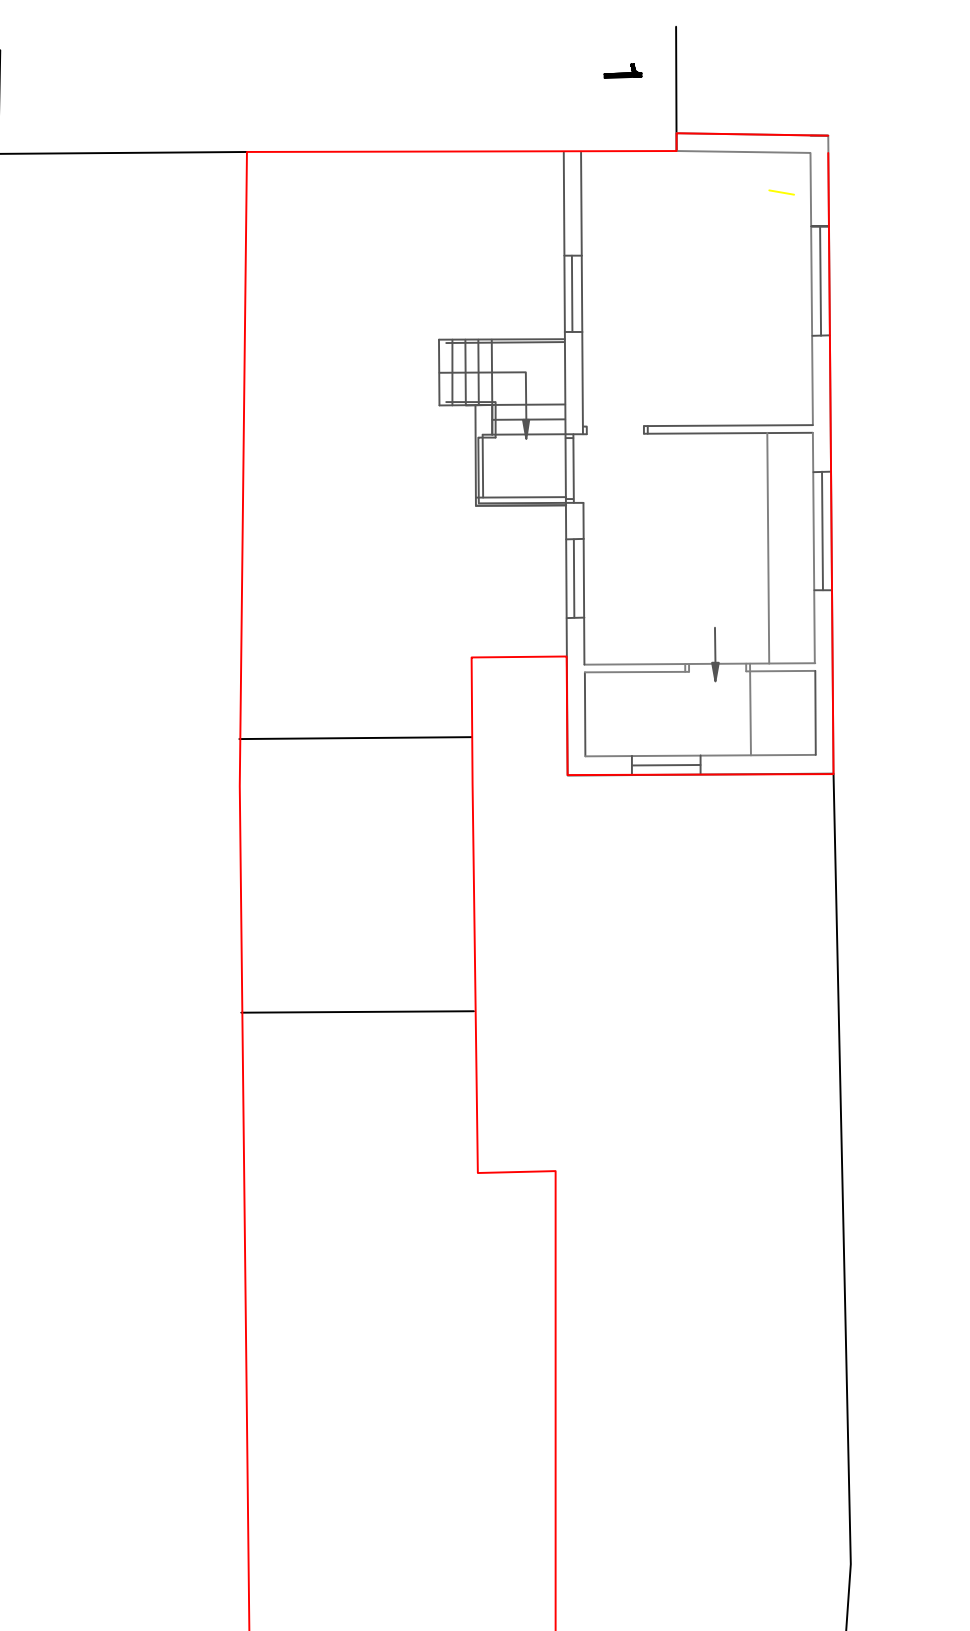

SOUTH

EAST

NORTH