




ReQuestAPlan
Map number: TORQM20328201236105
Map data: Ordnance Survey
© Crown copyright and database rights 2020 OS 100000704
Date of Purchase: 29/11/2020
1:10000 scale map from OS 1:10000 to 1:10000

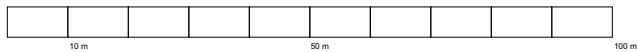

Scale 1:1250

Proposed Extension

Revisions	Date
All dimensions to be checked on site prior to the commencement of any construction. This drawing may not be reproduced in any part or form without the written consent of I.M. Top Construction Ltd.	

ALL COPYRIGHTS RESERVED

I.M.Top Construction Ltd.

14 Tyberton Place
Reading
Rg1 6ES

office@top-construction.co.uk
www.top-construction.co.uk

Project		
Front Extension and Porch 61 Barnsdale Road Rg2 7JG Reading		
Client		
Piotr Urban		
Title		
Location Plan		
Drawn		
Irek		
Scale		Date
As shown		2021-06-27
Drawing No		Rev
21202020_Rev0_01.1@A4		R0
-		-

Location Plan
1:1250