


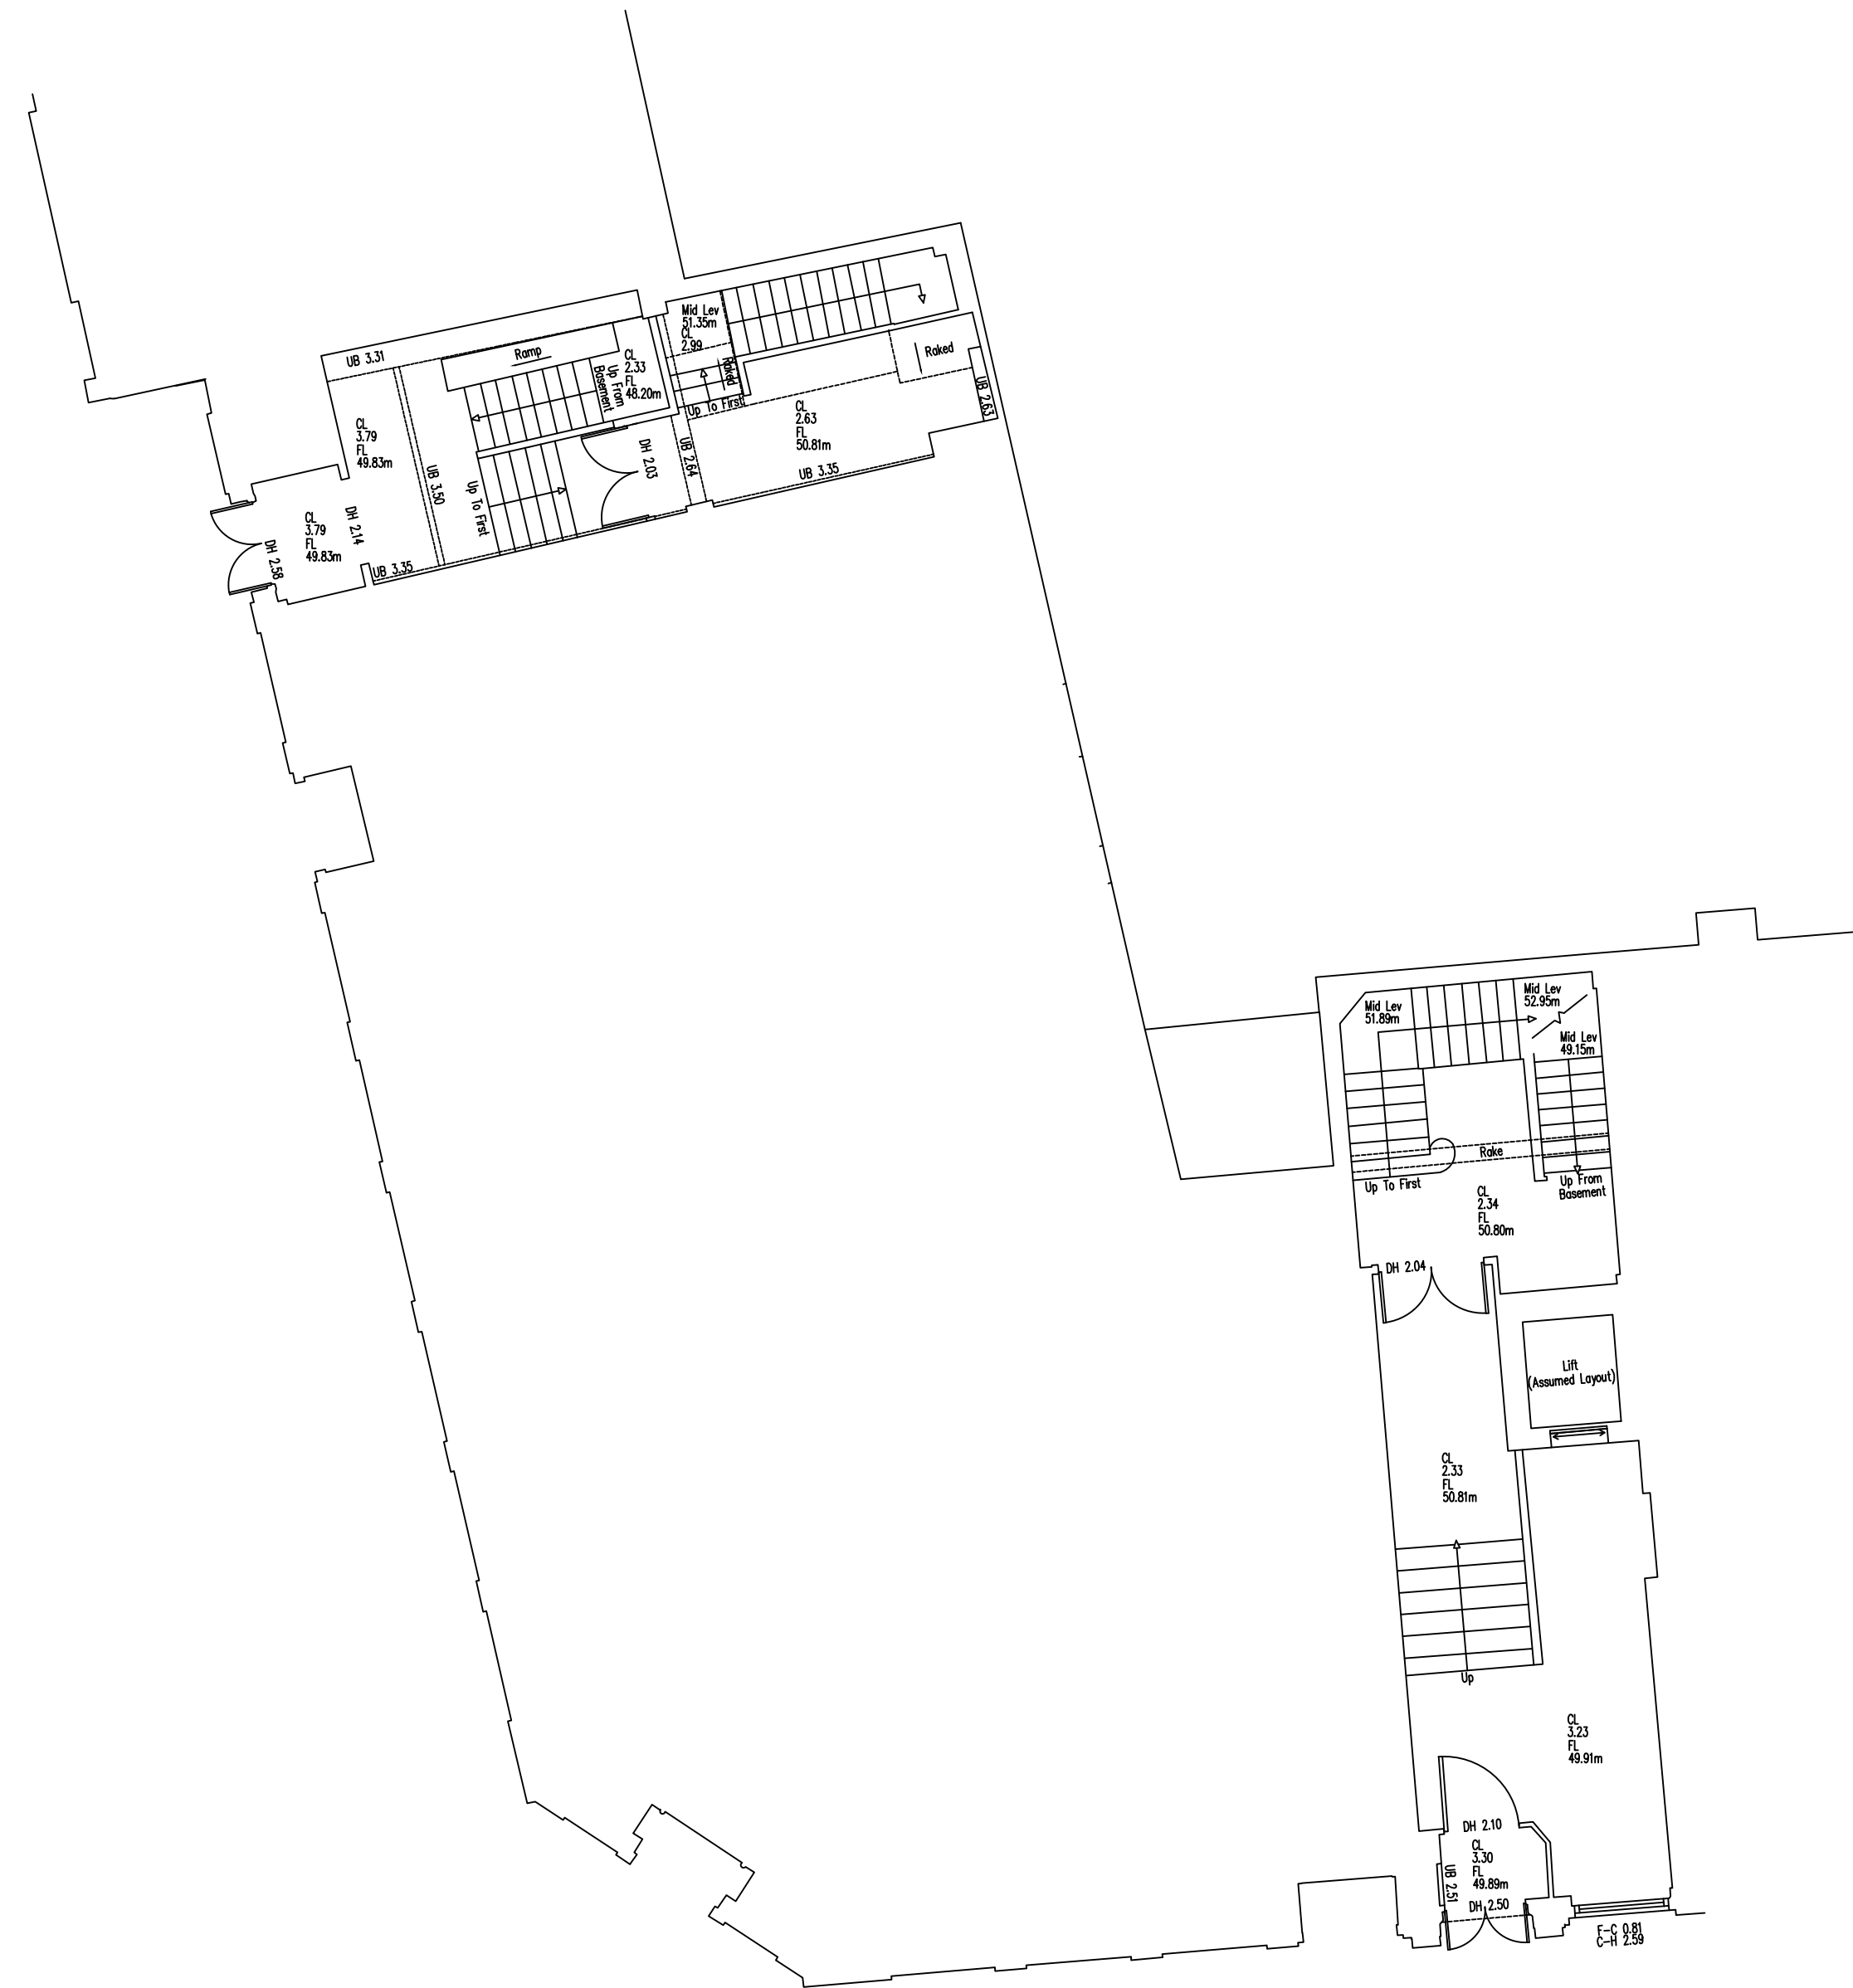

SCALE 0 1 5 METRES

studioRBA.co.uk

Responsibility is not accepted for errors made by others in scaling from this drawing. All construction information should be taken from figured dimensions only.

Copyright of this drawing belongs solely to Studio RBA Ltd. This drawing must only be used for the purpose for which it is supplied and its contents must not be reproduced for any purpose without written permission.

Project	County House, Reading, RG1 1DB
Title	Existing Ground Floor Plan
Number	RBA_238_[2_]_A002
Scale	1:100 [A1] 1:200 [A3]
Revision	P1
Description	First Issue
Status	LPA Submission
Drawn	JJ
Date	21.07.21